



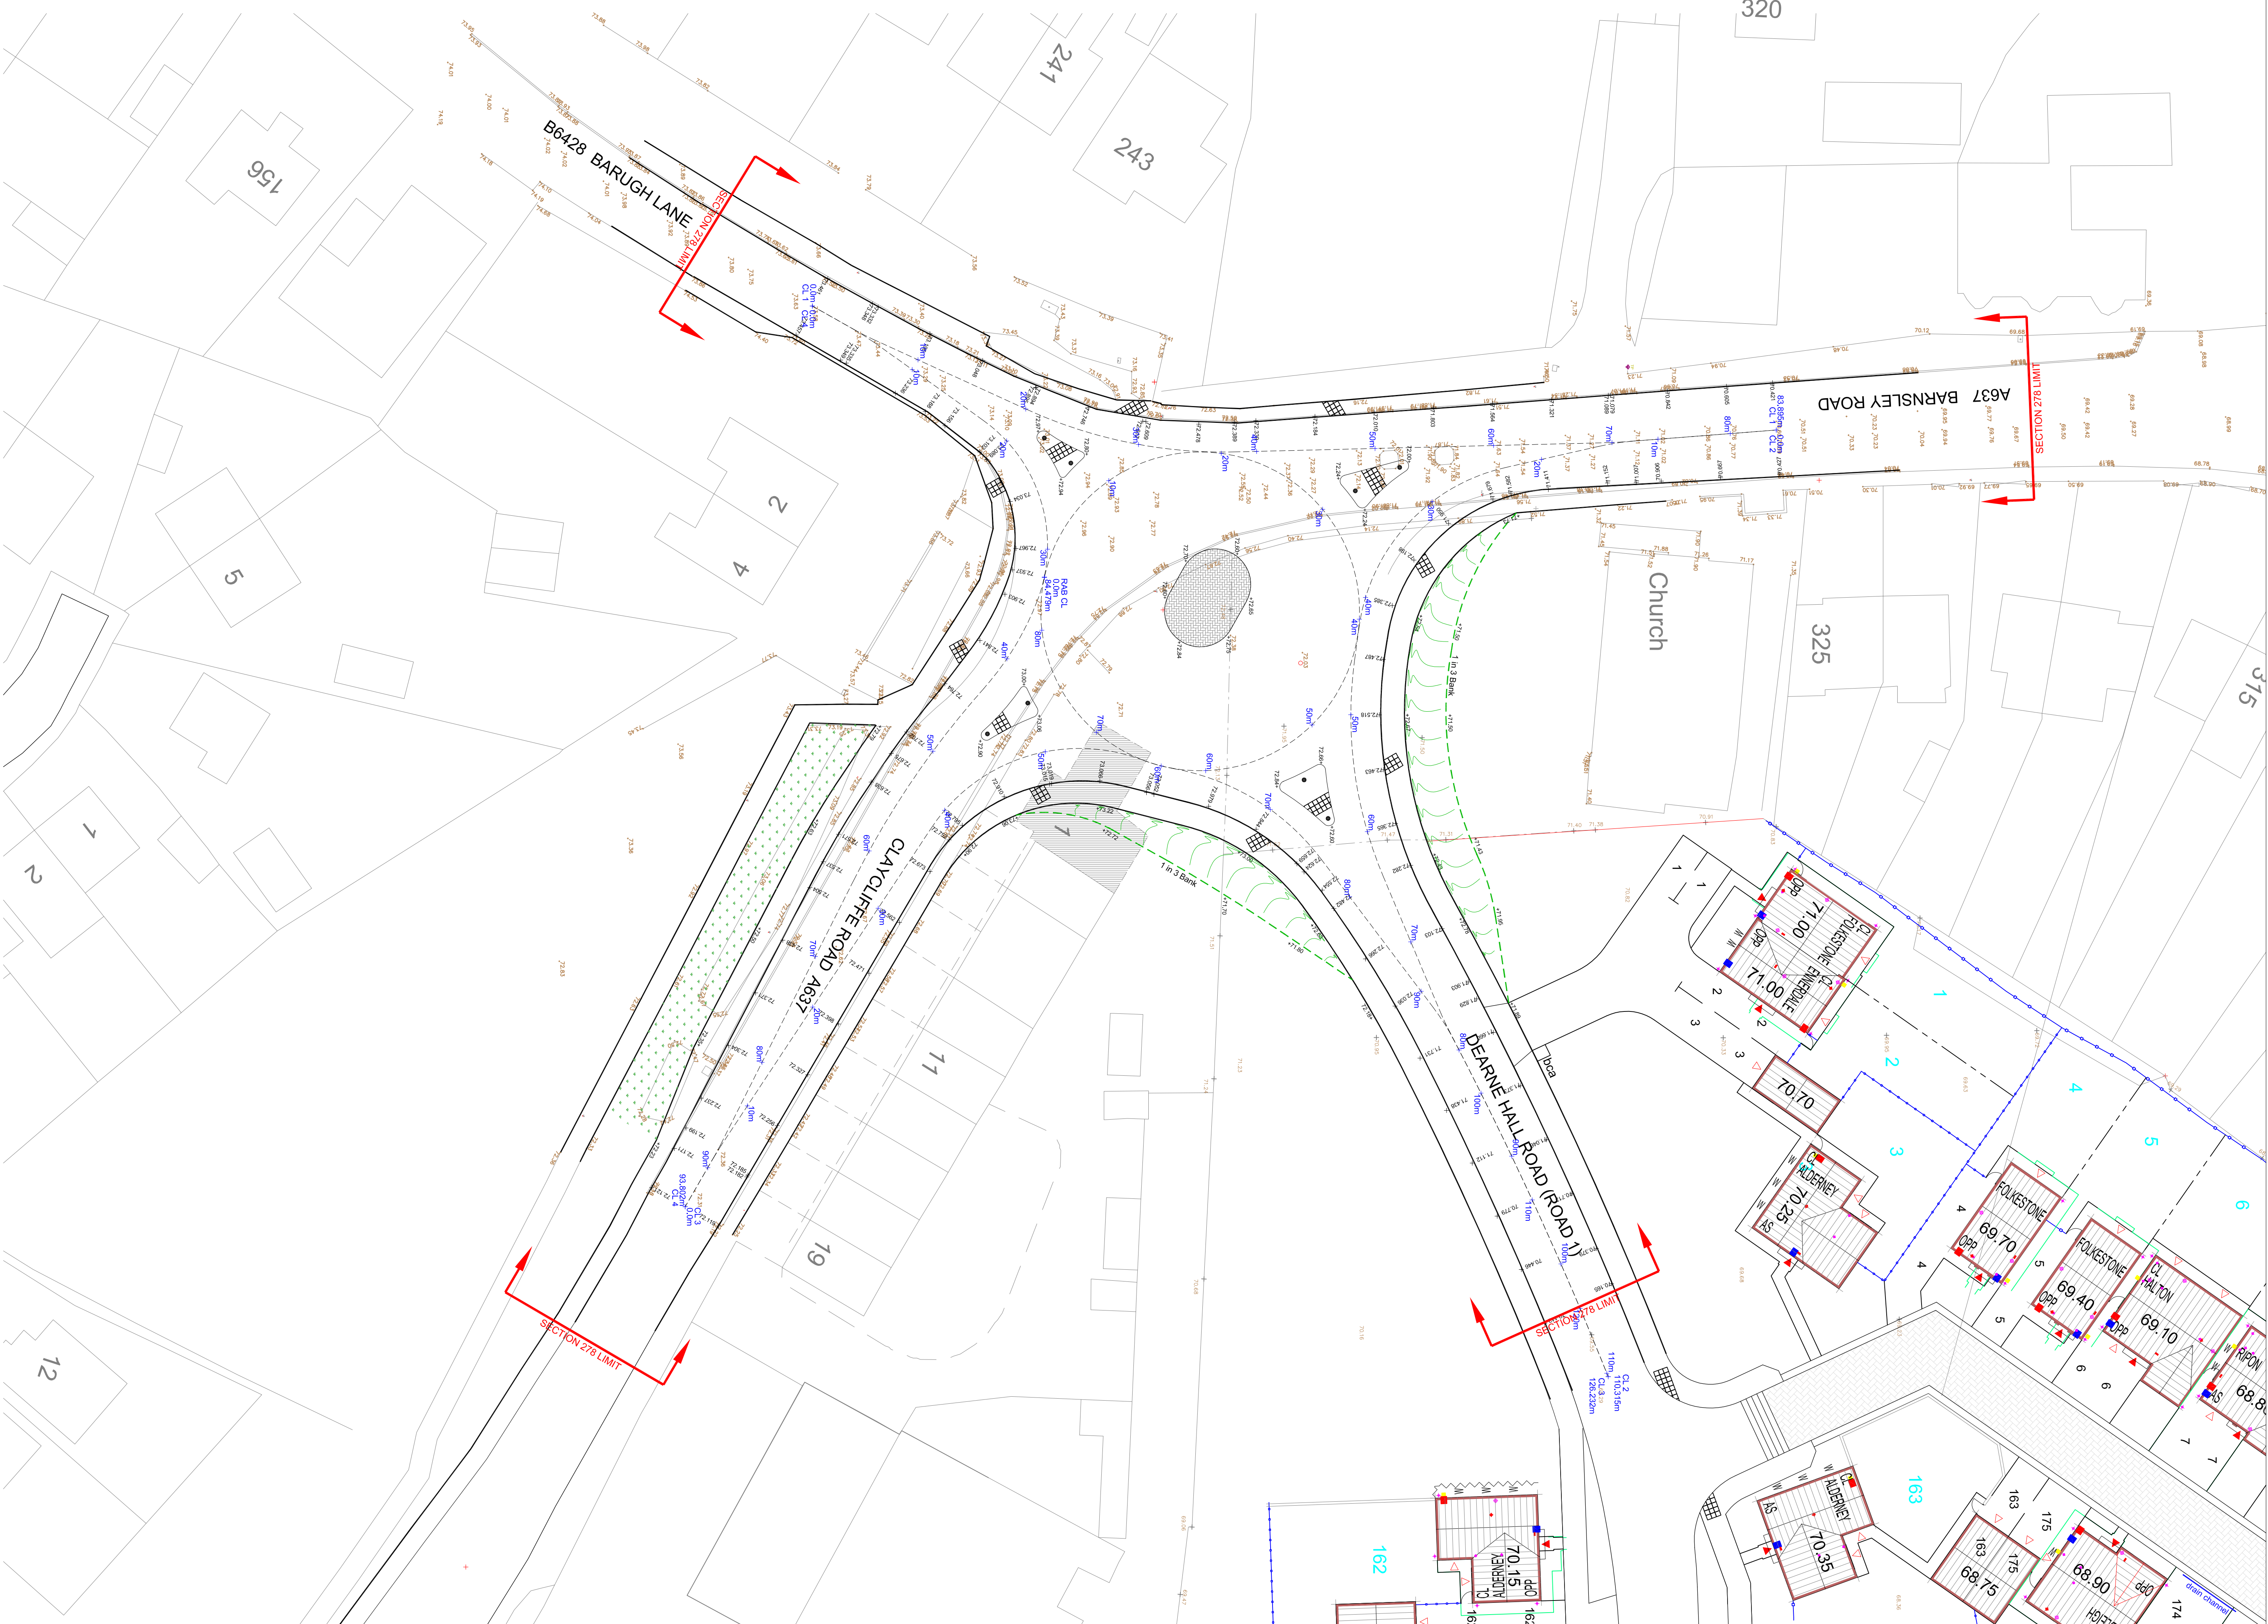

- [illegible]

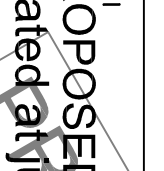

Haigh Huddleston & Associates

Civil Structural Engineering Consultants

17.03.17 HHS
15.06.16 HHS

Rev A: Proposed main slabs clearly differentiated and additional walls added
 Rev B: Amended to suit BRBC requirements for the Section 279 works

FFM Building, 99 - 101 Leazes Road, WNr12 7BU
 E: h.huddleston@haighhuddleston.co.uk
 T: 017824 46342 / 017824 45066

Client: **BARRATT DAVID WILSON HOMES**

Project: **LOW BARROUGH**

Detail: **PROPOSED FOUNDATION CHANNEL LEVELS**
 (located adjacent of Barmsley Road & Clayville Road)

HH	Date	Drawn By	Scale	Drawn No.
04-15	12.560 @40	E.H/6/20/03-05B		