




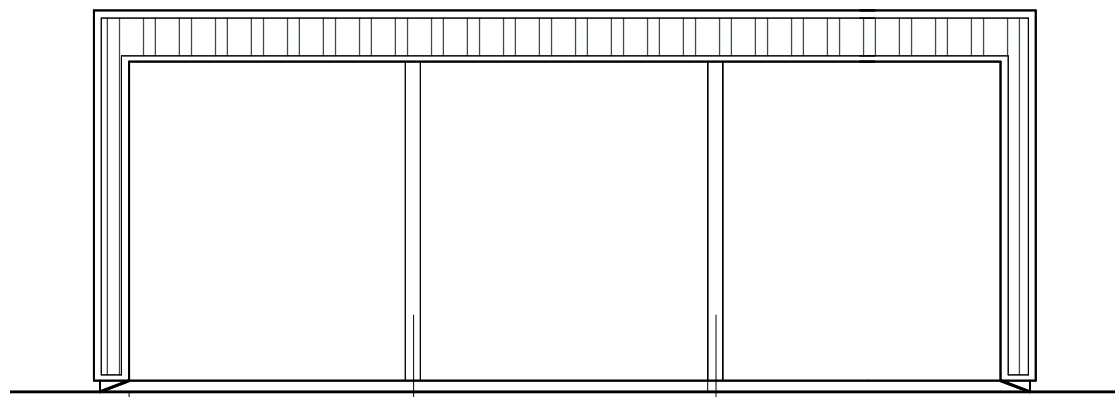


F R O N T E L E V A T I O N

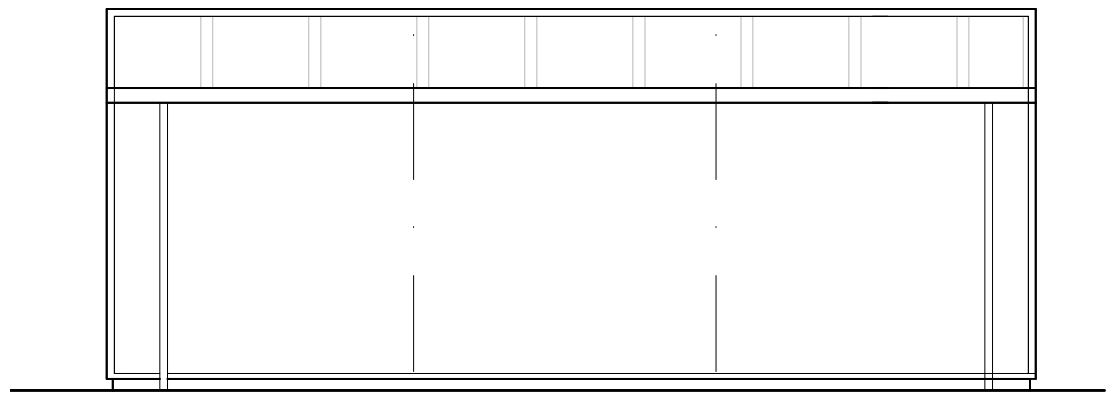


R E A R E L E V A T I O N

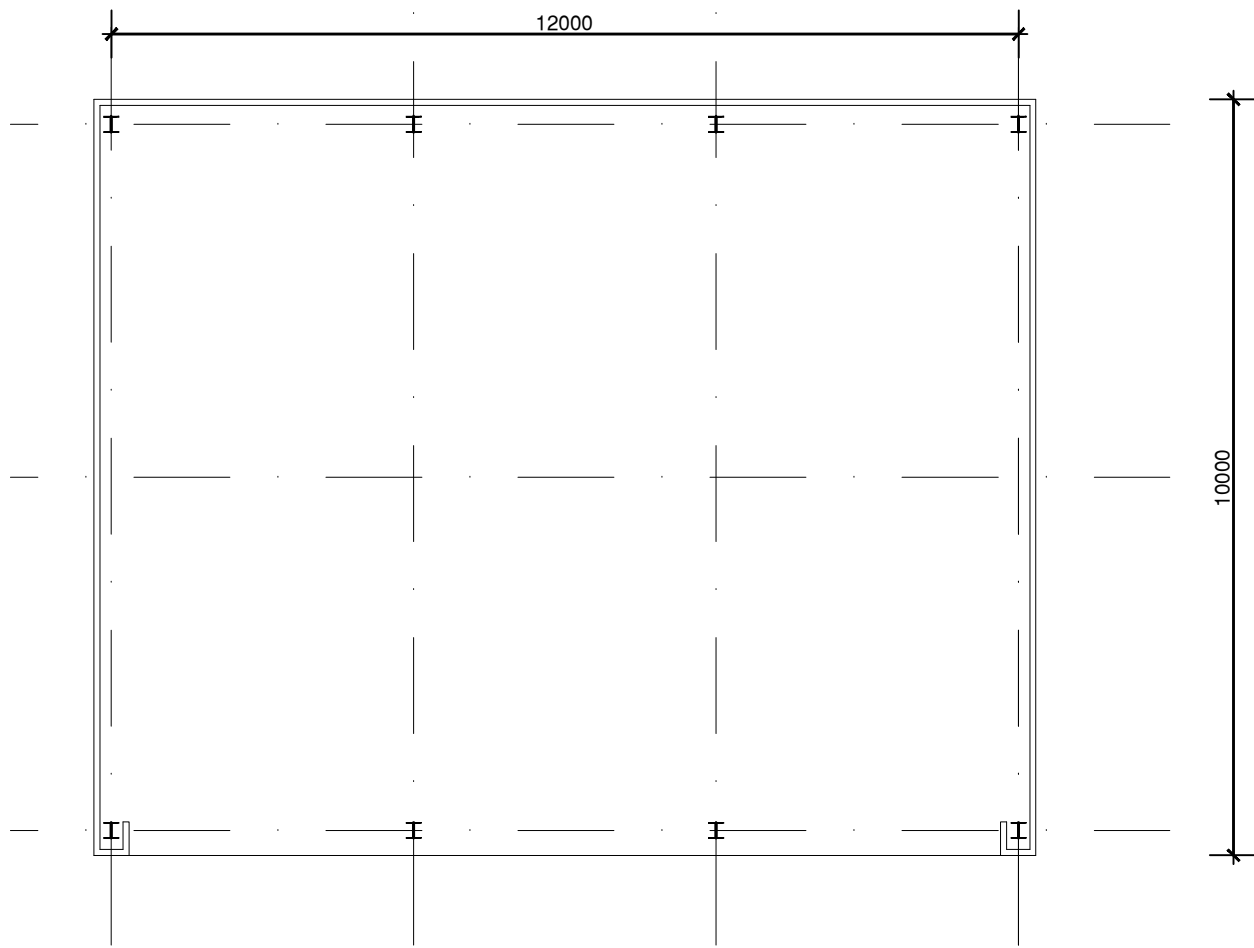


P L A N

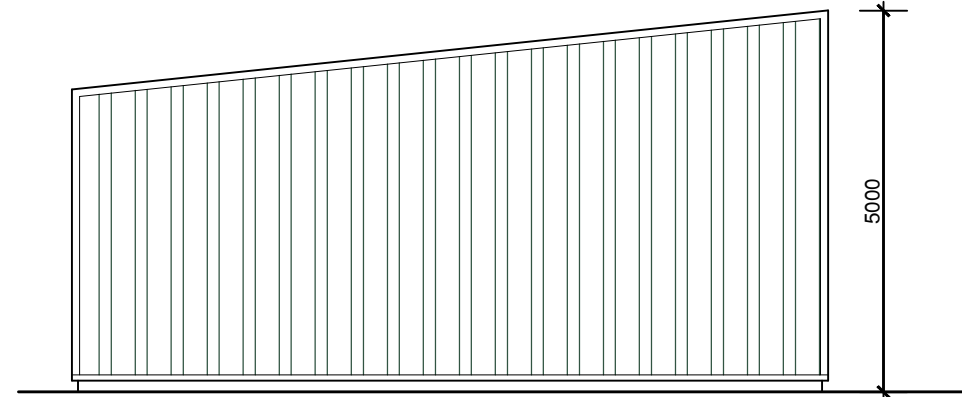

S I D E E L E V A T I O N

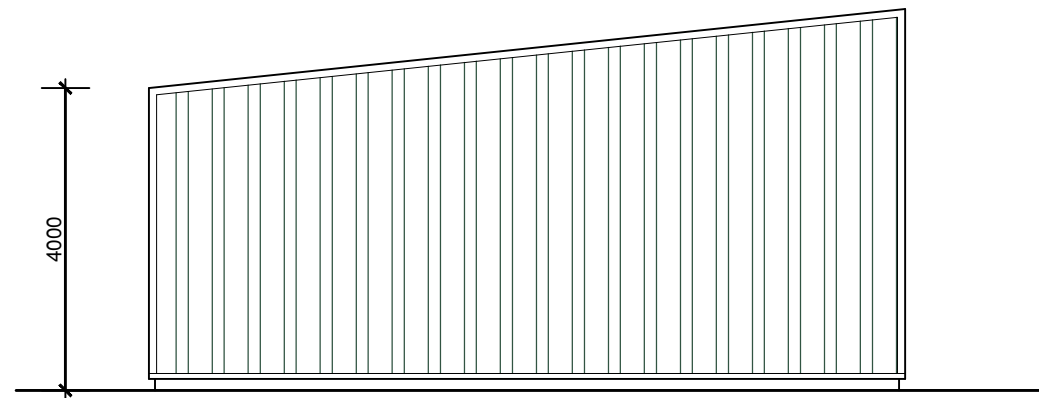


S I D E E L E V A T I O N

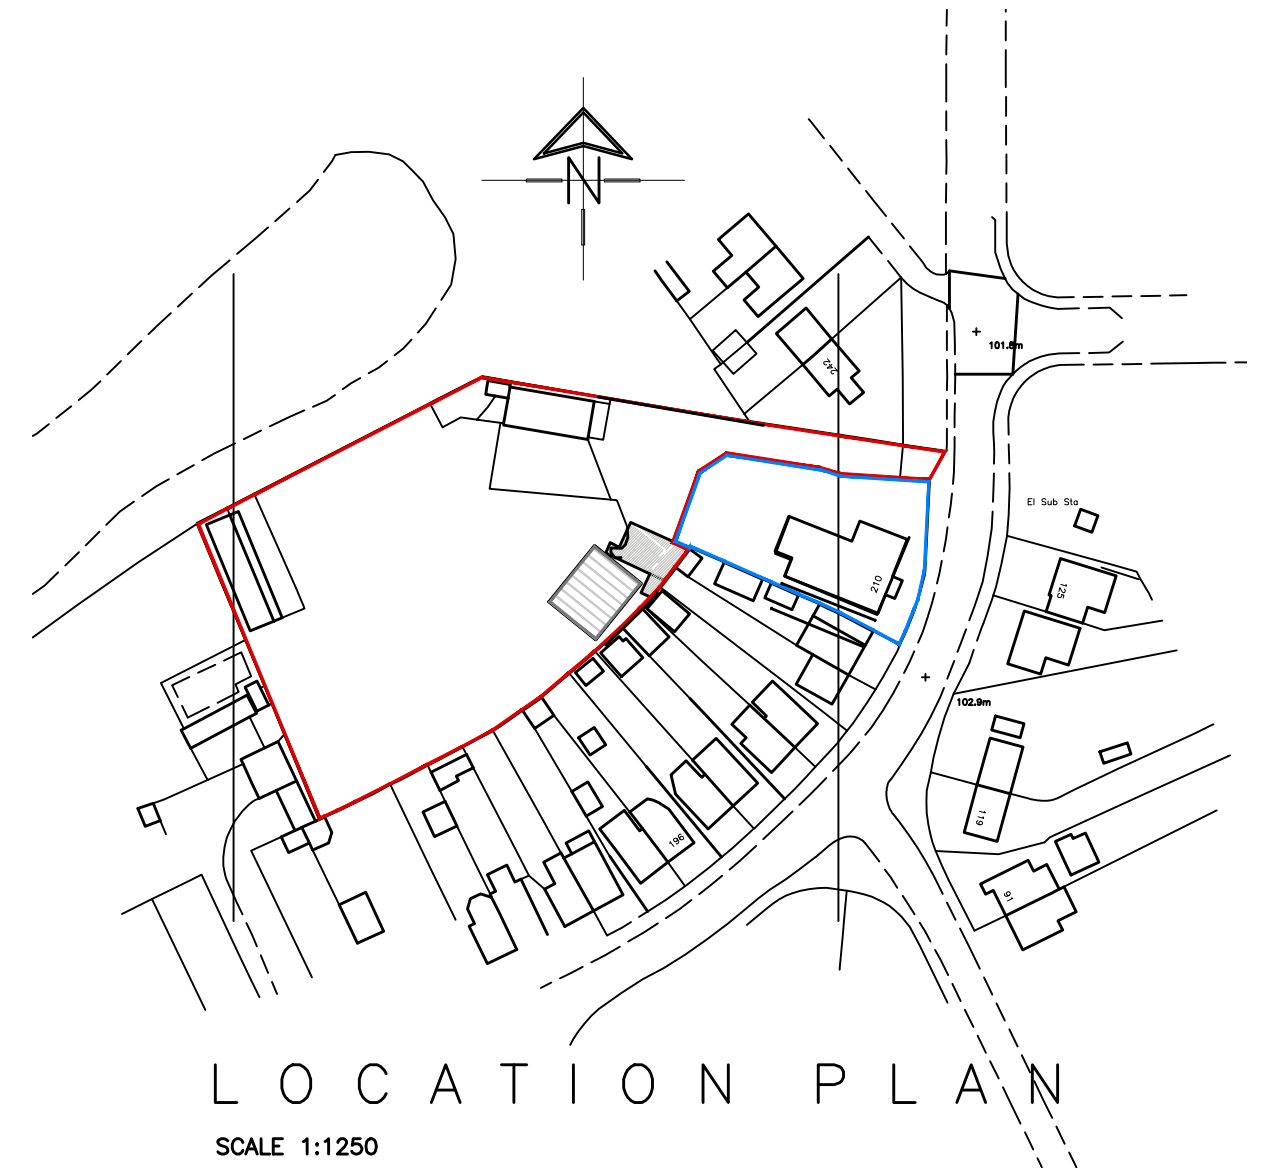

L O C A T I O N P L A N

SCALE 1:1250

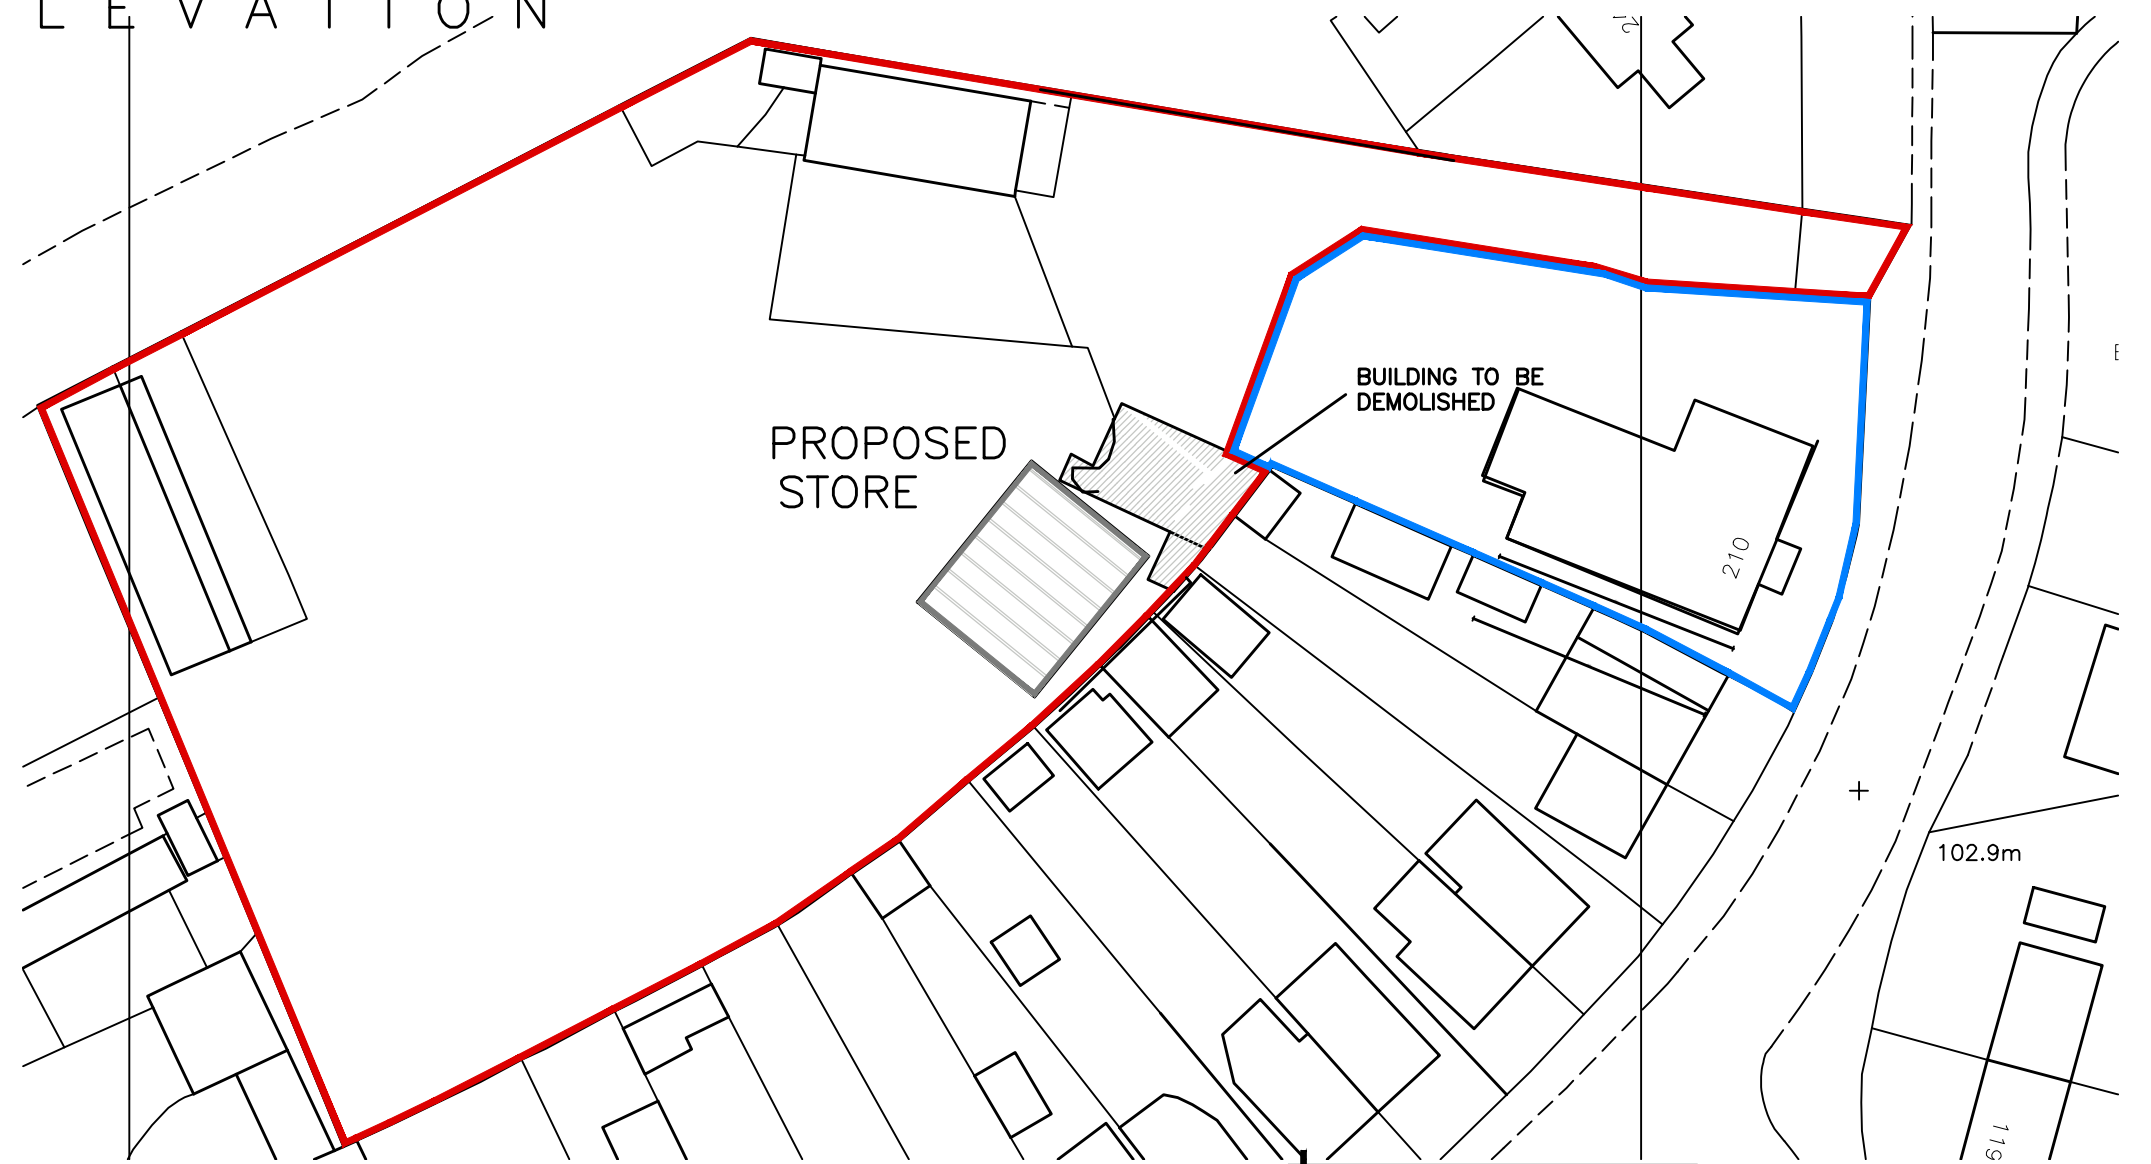

S I T E P L A N

SCALE 1:500

			OFFICE ONE 34 VICTORIA ROAD BARNSELY, S70 2BU			Phone: 01226 208482			
ARCHITECTURAL SERVICES						Email: info@whiteaguspартnership.co.uk Web: www.whiteaguspартnership.co.uk			
Project: PROPOSED AGRICULTURAL STORE ON LAND AT REAR OF 210 CARLTON ROAD BARNSELY S71 2AP						Client: MR IAN HITCHEN			
Drawing Title: PLANS AND ELEVATIONS						Date: AUGUST 2022		Scale: 1:100 & 1:500 @A2	
						Ref: 22-096		Dwg. No: 01	
						Rev: B			
Date	Suffix	Description	Date	Suffix	Description				
20-10-22	A	DMS ADDED							
20-01-22	B	BUILDING SIZE REDUCED							