
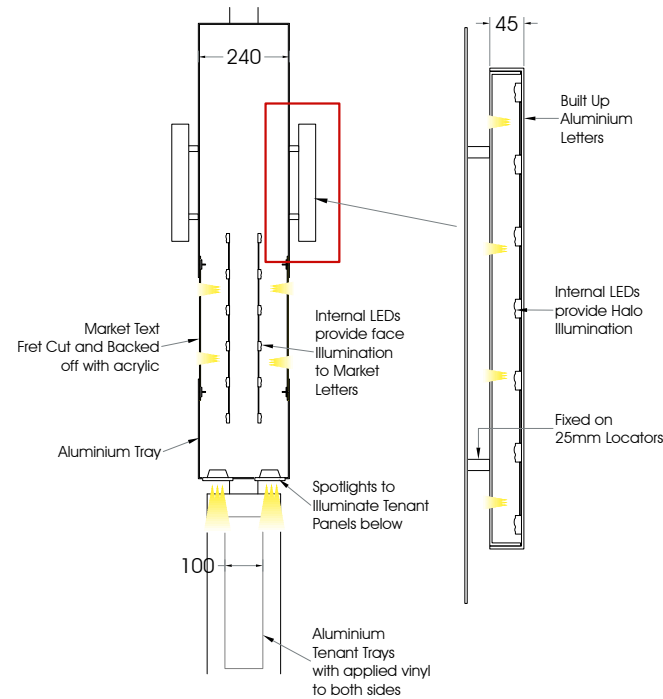


SOUTHGATE MARKET

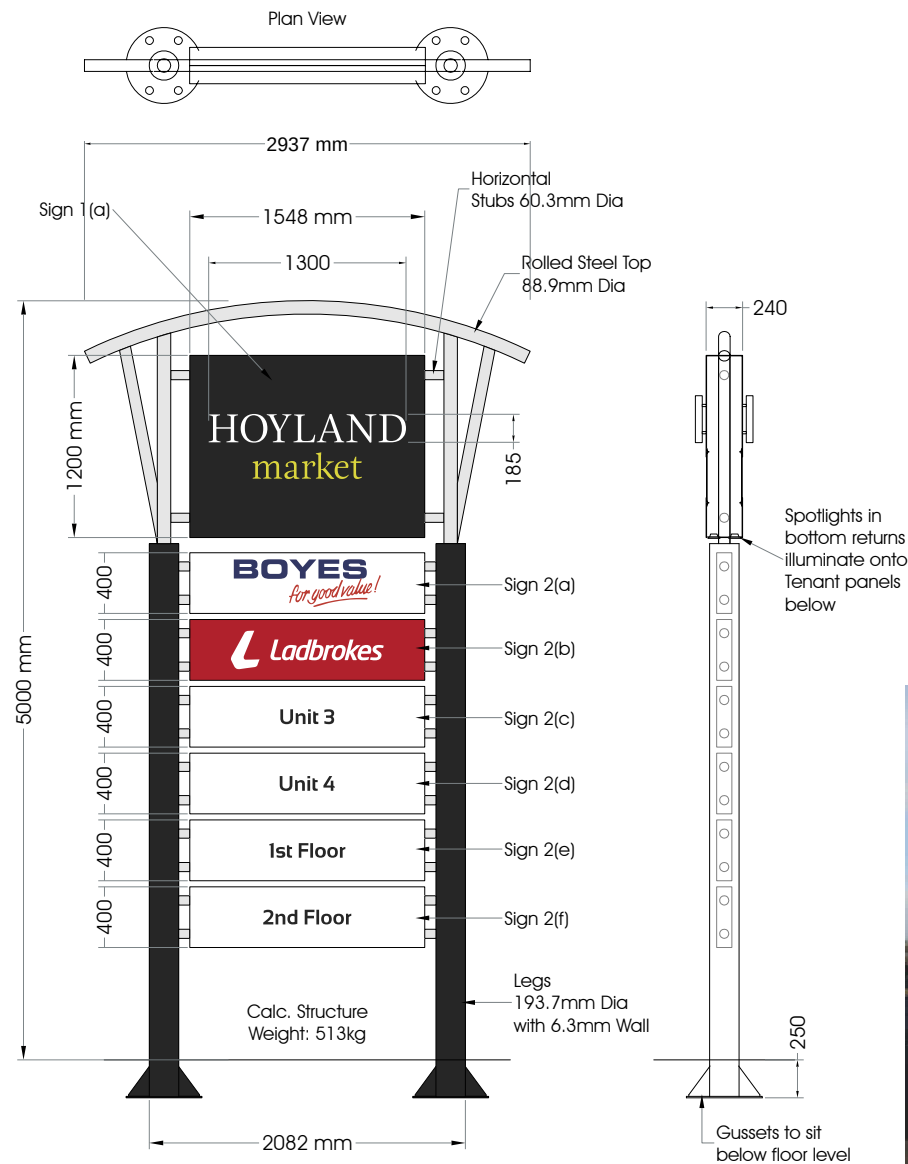

Sign Proposals

Sign 1(a)
Size: 1548 x 1200mm
Returns: 240mm
Fixing Lip: N/A

Description
1no of folded aluminium double sided box, powder coated in RAL7016. Sign complete with built up halo illuminated 'Hoyland' letters, with 45mm returns and powder coated RAL9002. 'Market' text to be fret cut backed off opal acrylic and Internally illuminated via LEDs.

Illumination Details:
Internal LED Halo Illumination to Hoyland Letters.
Internal LEDs inside box to illuminate Market text and to illuminate down through bottom returns onto Tenant panels.

Fixing Details:
Box mounted to 4no Steel Stubs to fit Totem structure.

Sign 2(a) - 2(f)
Size: 1548 x 400mm
Returns: 100mm
Fixing Lip: N/A

Description
6no of folded aluminium double sided boxes, powder coated in RAL7016. Sign complete with applied digitally printed vinyls to face for Tenants. Space for 6no Tenants in Total.

Illumination Details:
Externally illuminated via Spotlights in the underneath of Sign 1(a).

Fixing Details:
Each box mounted to 4no Steel Stubs to fit Totem structure.