


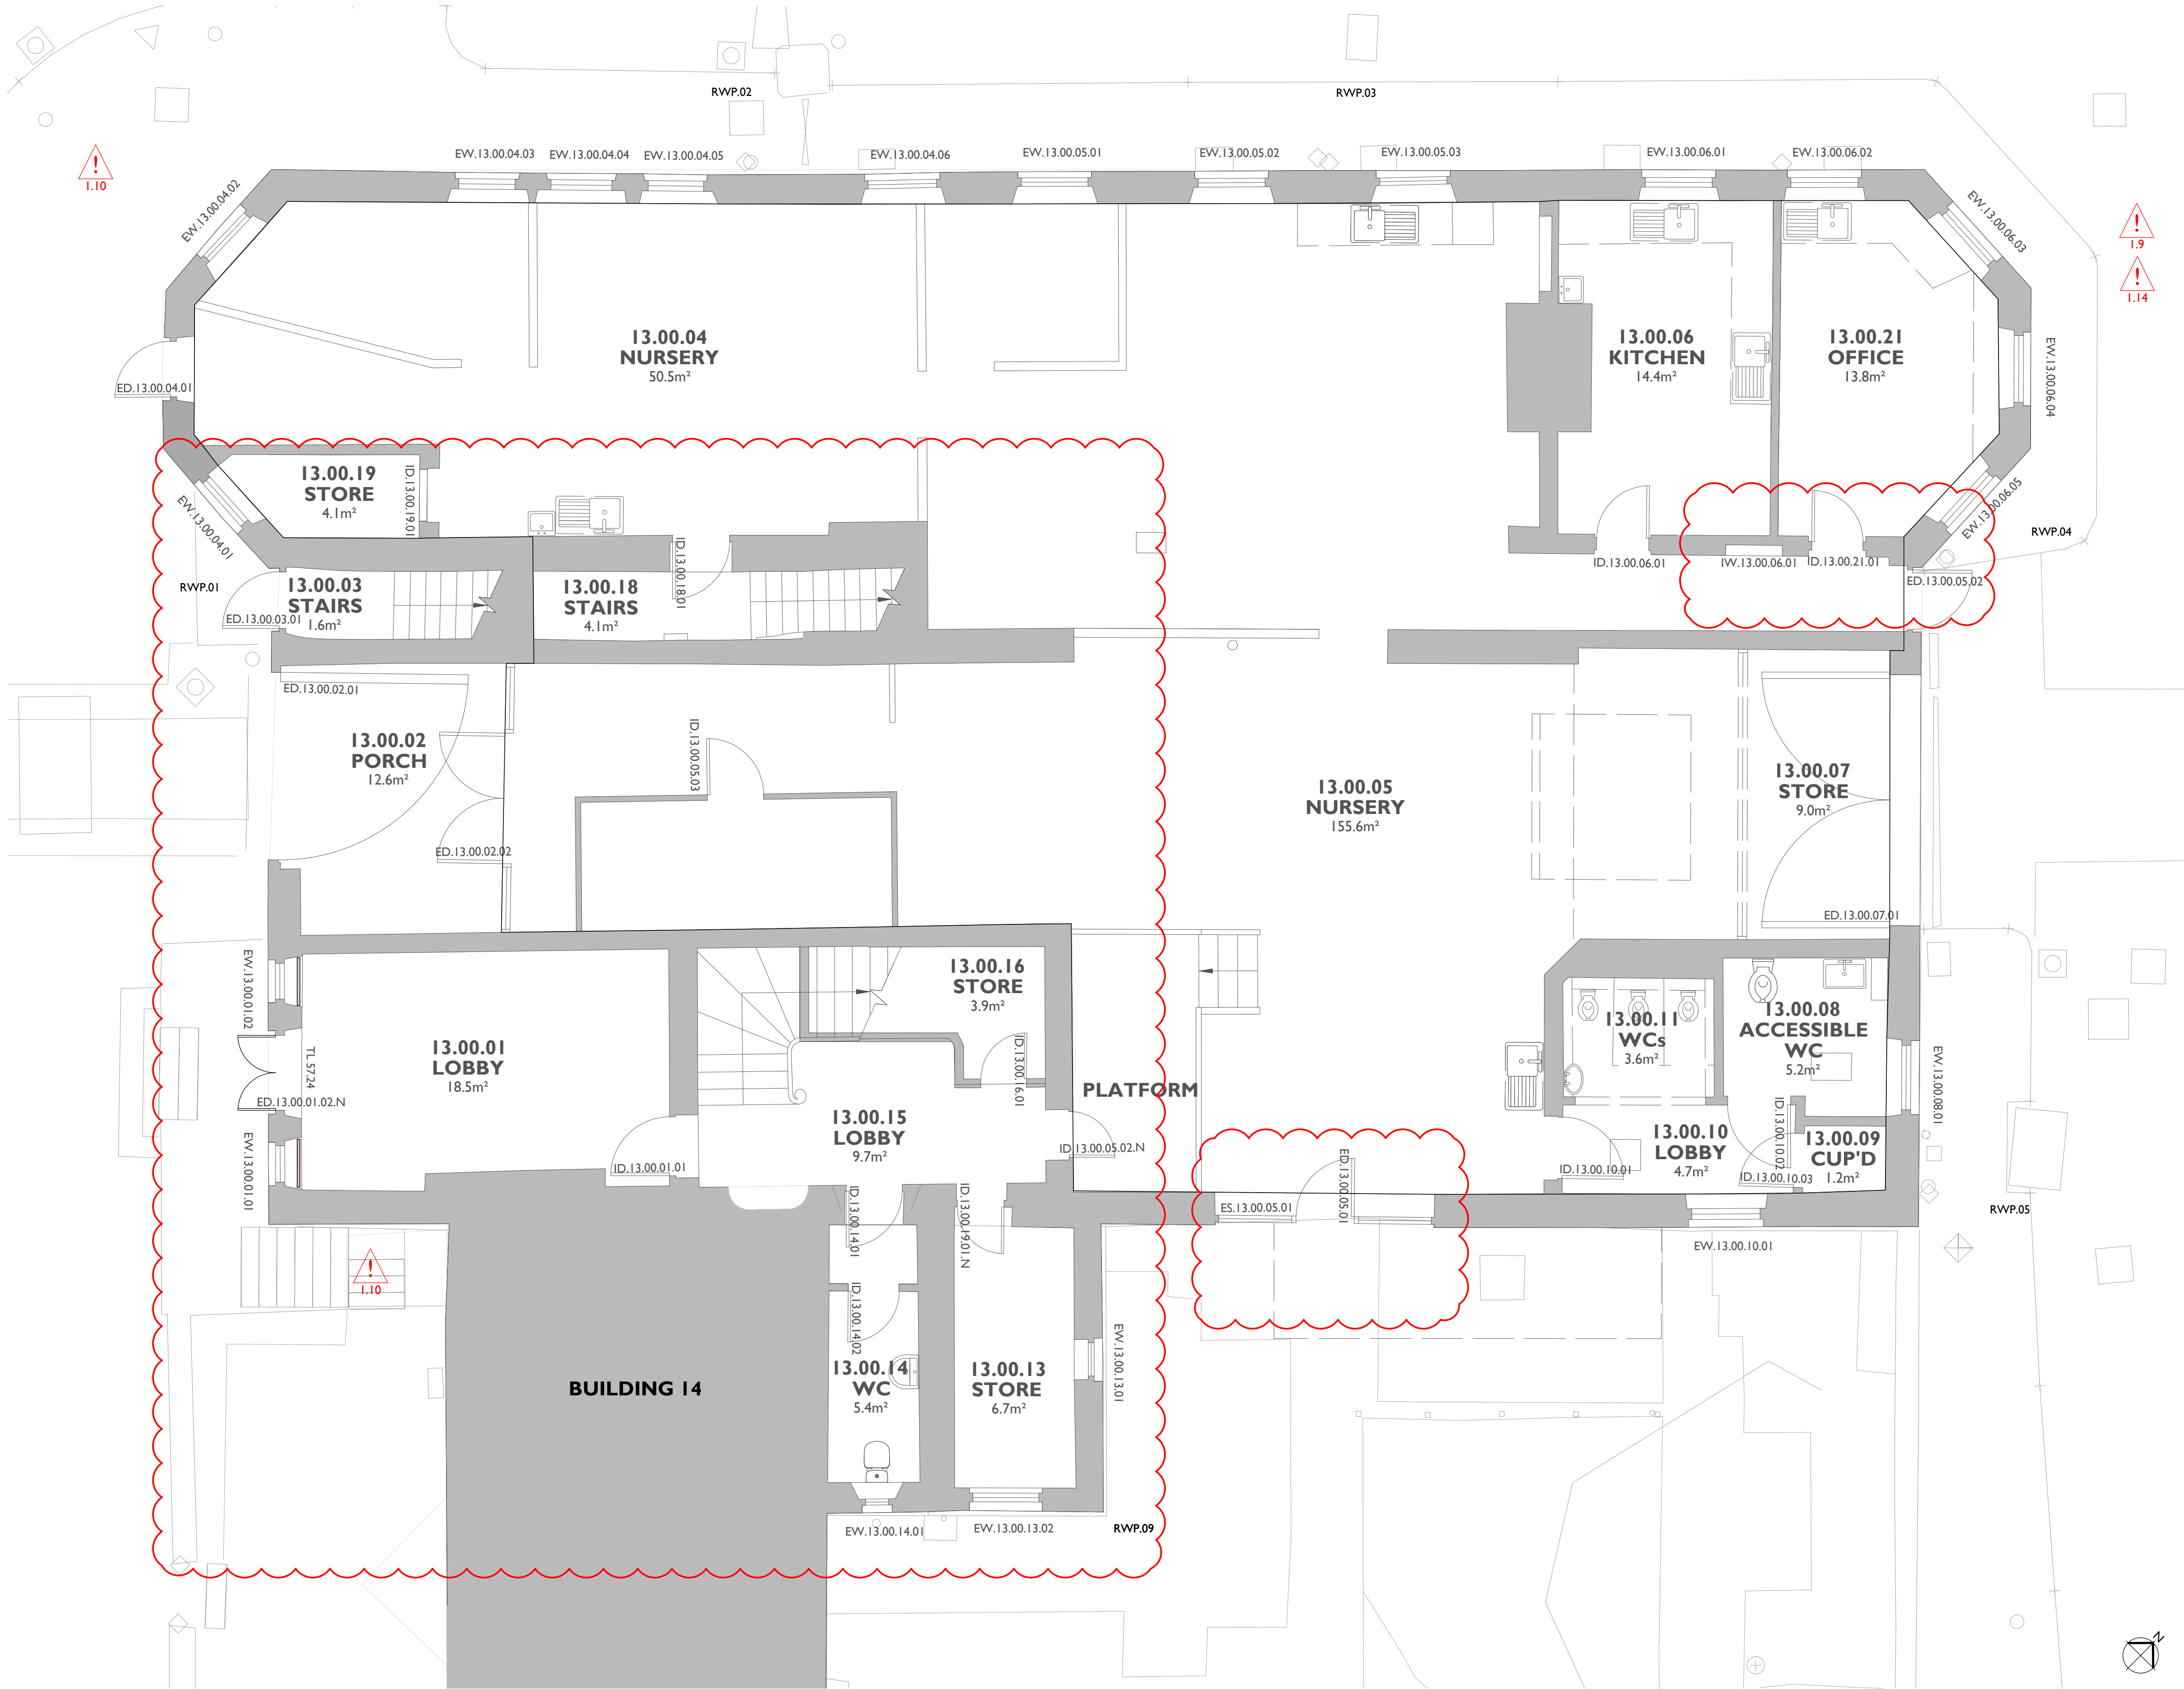

Notes:

23/02/2024 10:57:32

Drawings are based on survey data and may not accurately represent what is physically present.

Do not scale from this drawing. All dimensions are to be verified on site before proceeding with the work.

All dimensions are in millimeters unless noted otherwise.

Purcell shall be notified in writing of any discrepancies.

Key Plan

not to scale

Key

Nursery Demise

New window roller blinds to NBS N10/240

Door barrier rails as part of ironmongery package


Specific CDM Hazard, refer to Designer's CDM Risk Register EFAS-PUR-00-XX-PD-A-0001

XX

Notes

Loose furniture to be client supplied

Allow for floorboards to be carefully lifted and reinstated in locations required to allow installation of new building services within floor / ceiling voids

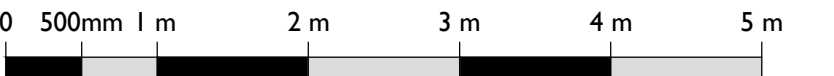

C01	22/09/2023	TW	TW	
C02	29/09/2023	TW	TW	
C03	27/10/2023	JY	TW	
C04	12/12/2023	RM	RM	
C05	23/02/2024	YN	TW	
REV	DATE	BY	CHK	DESCRIPTION

CLIENT

Barnsley MBC

PROJECT

Elsecar - Forging Ahead

JOB NUMBER

241992

PURCELL

TITLE

Building 13

Ground Floor Proposed

SIZE	SCALE	LAST REVISED	DRAWN	CHECKED
A1L	1:50	23/02/2024	YN	TW
REV	SUITABILITY/REASON FOR ISSUE			
C05	A4 - Technical Design Approved			
DRAWING NAME	EFAS-PUR-13-GF-DR-A-2006			

The Liquor Store, The Chocolate Works, Bishopthorpe Road, York YO23 1FT
© PURCELL 2019. PURCELL ® IS THE TRADING NAME OF PURCELL ARCHITECTURE LTD.

I

Ground Floor as Proposed

2006

1:50 @ A1