



All dimensions in mm unless otherwise stated
The contractor must verify all dimensions on site before commencing on site
Architect must be notified of any suspected discrepancies or omissions
Scaled dimensions to be confirmed by the Architect

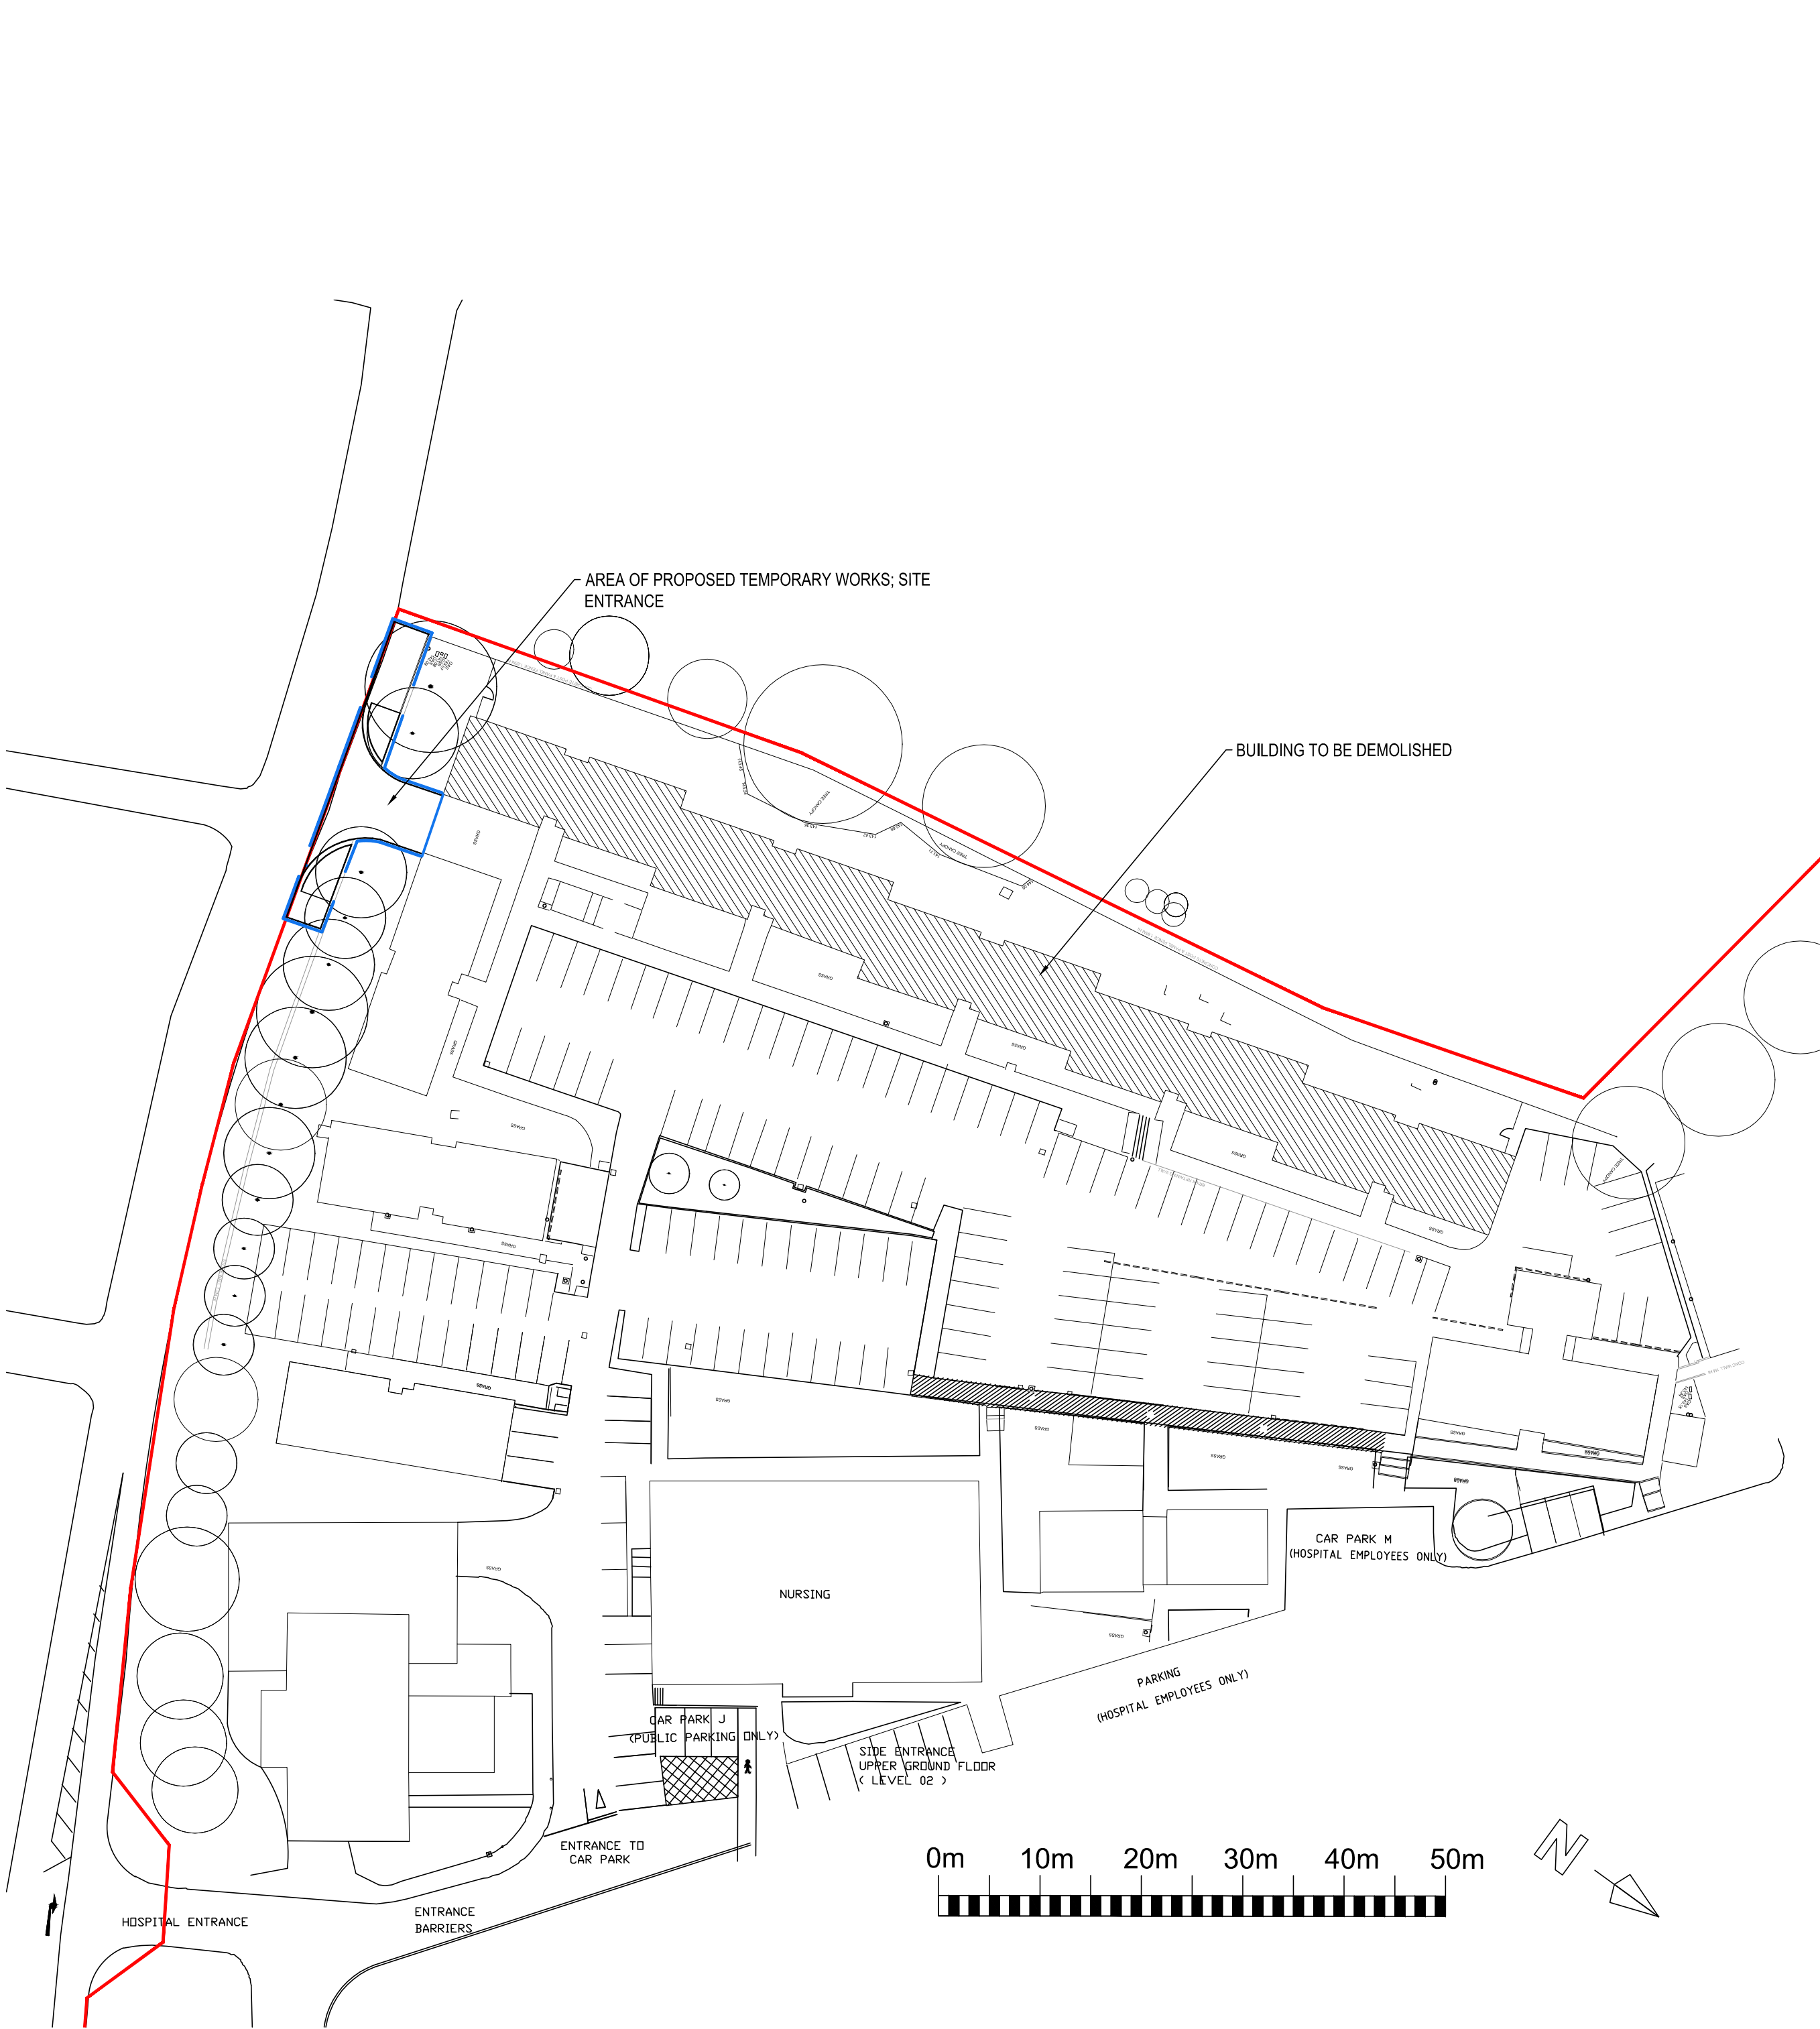

01 PROPOSED PLAN AND TEMP. SITE ENTRANCE
1:500 @ A1; 1:1000 @ A3

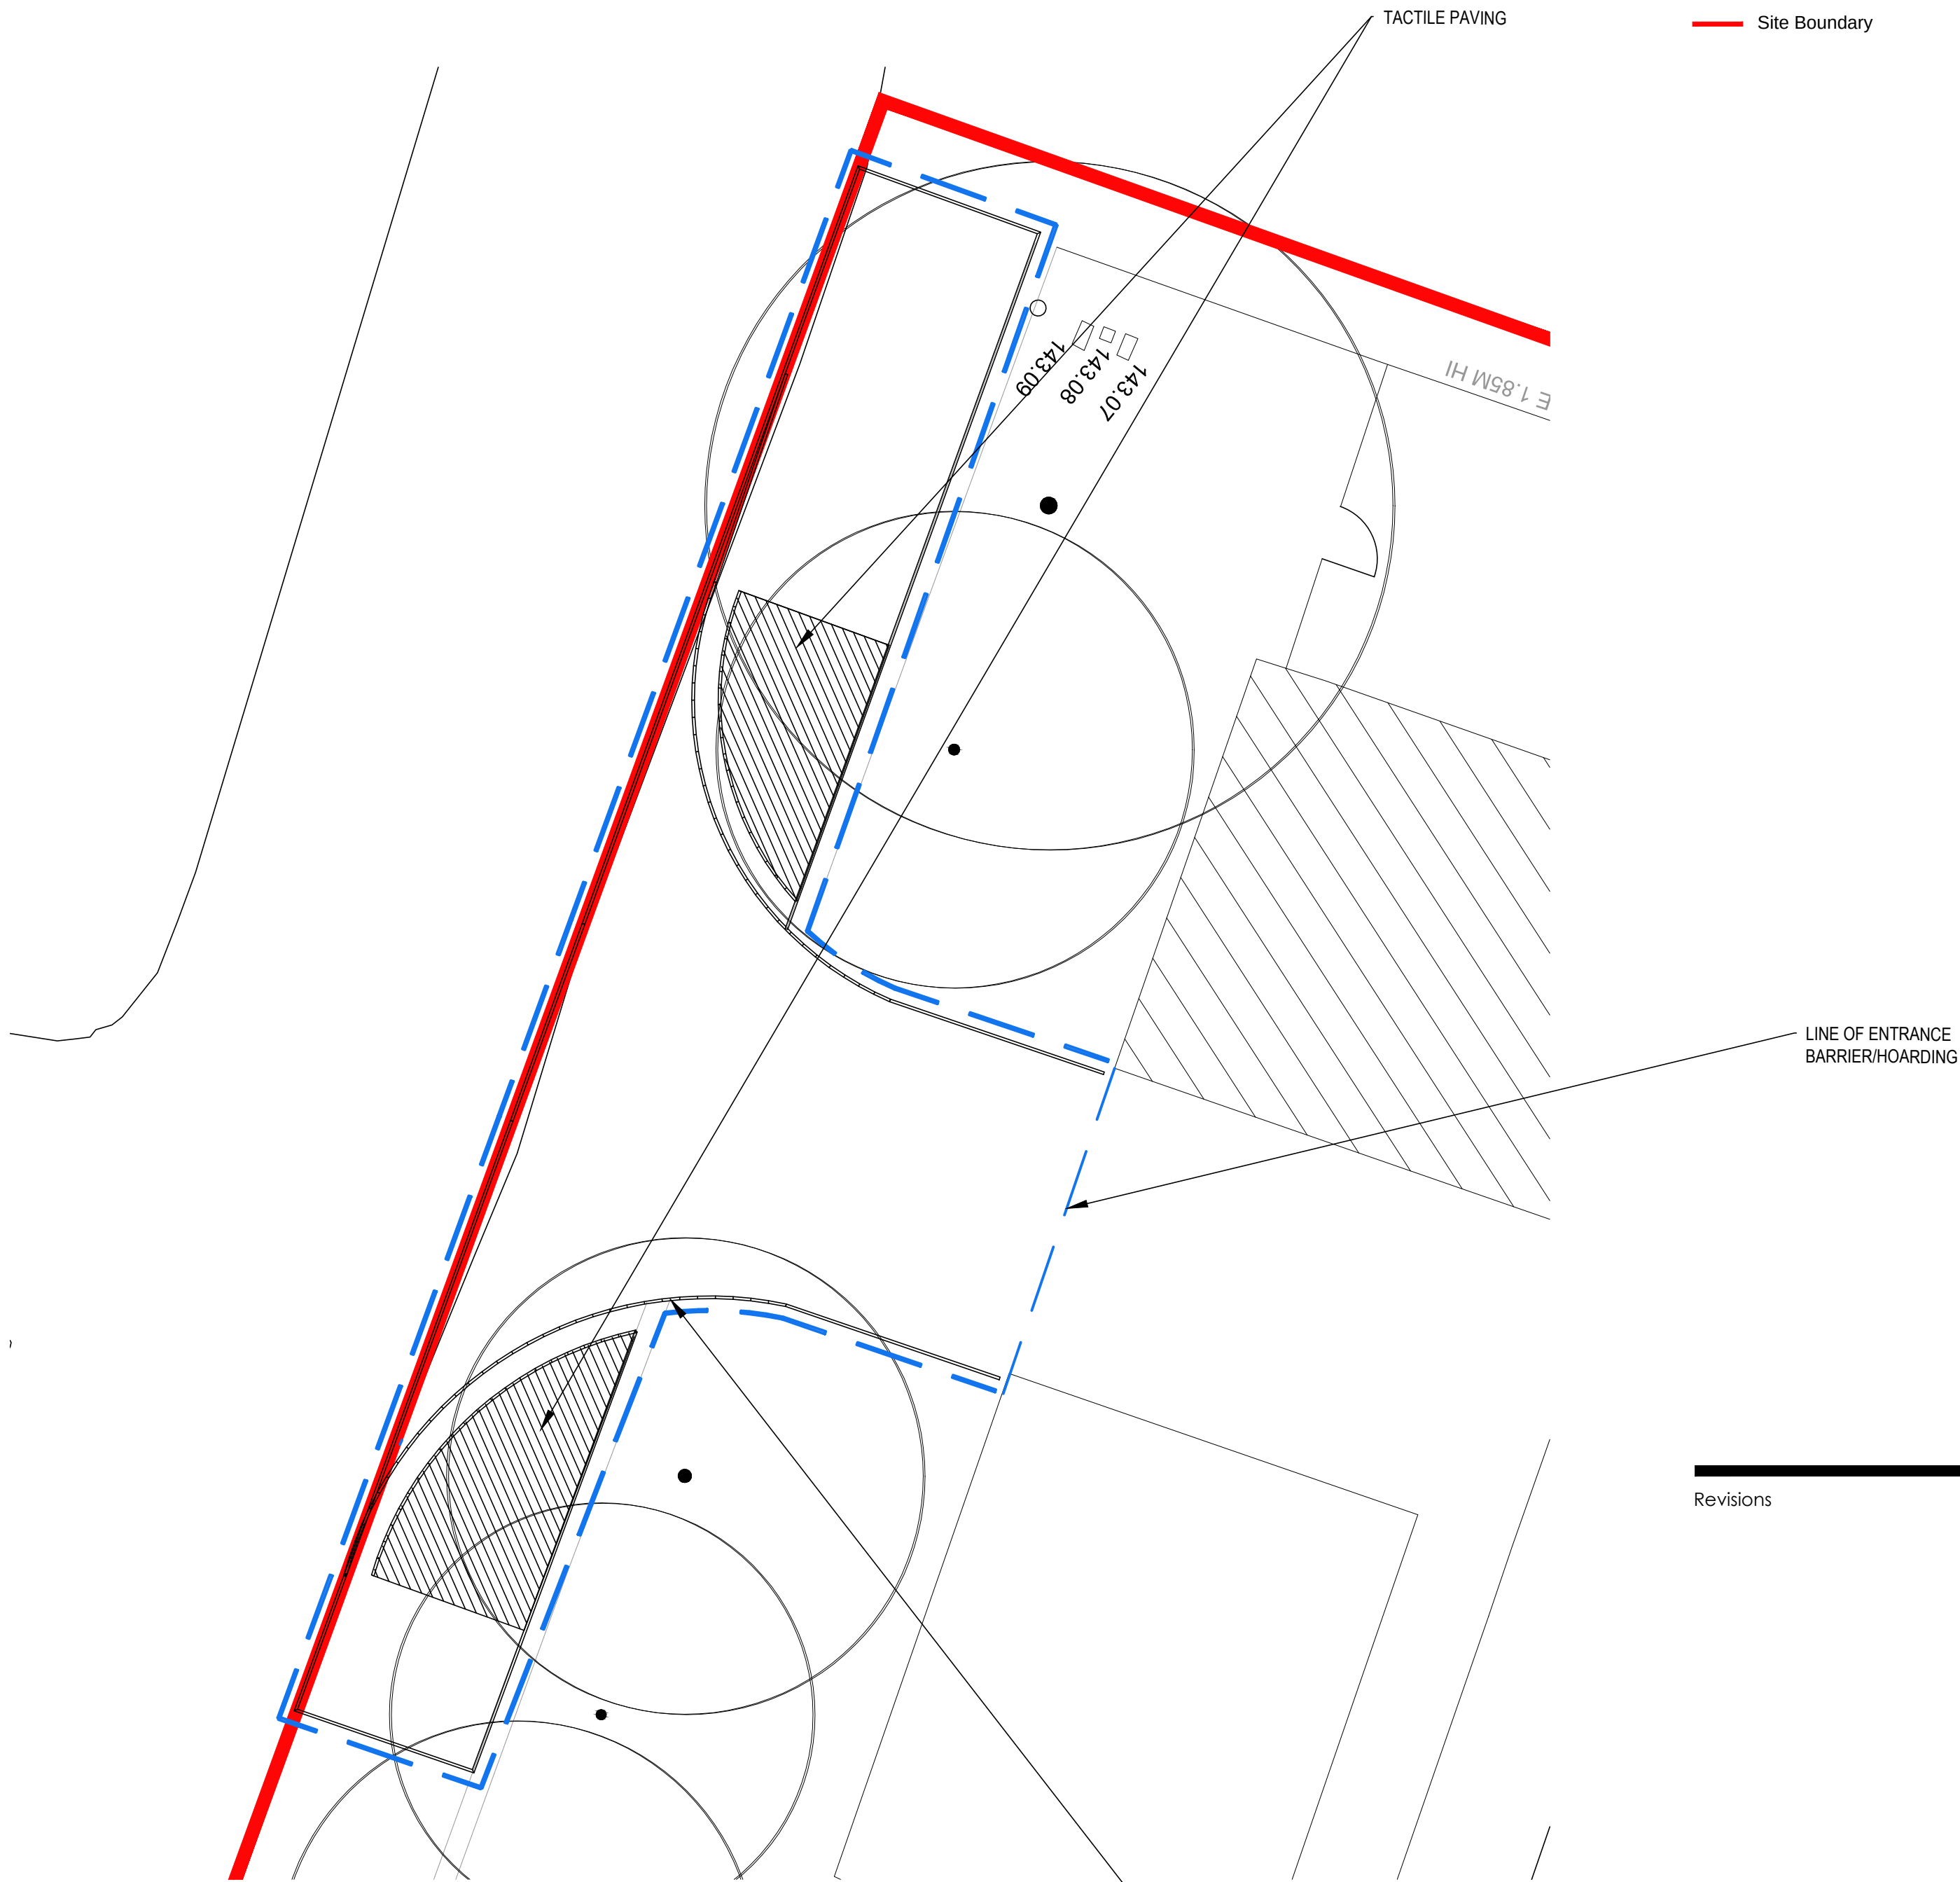

02 PROPOSED TEMP. SITE ENTRANCE
1:100 @ A1; 1:200 @ A3

Revisions

Barnsley NHS Trust

Barnsley Hospital
Gawber Road
Barnsley

Proposed Car Park
Temporary Site Entrance
Plan

Scale As shown at A1



beaumont
& cowling
chartered architects

15 collegiate crescent
sheffield
S10 2BA
t: 0114 266 3001
f: 0114 266 3002

w: www.beaumontandcowling.co.uk
e: sheffield@beaumontandcowling.co.uk

Date
31.07.13

No.
3336/21

Rev.