
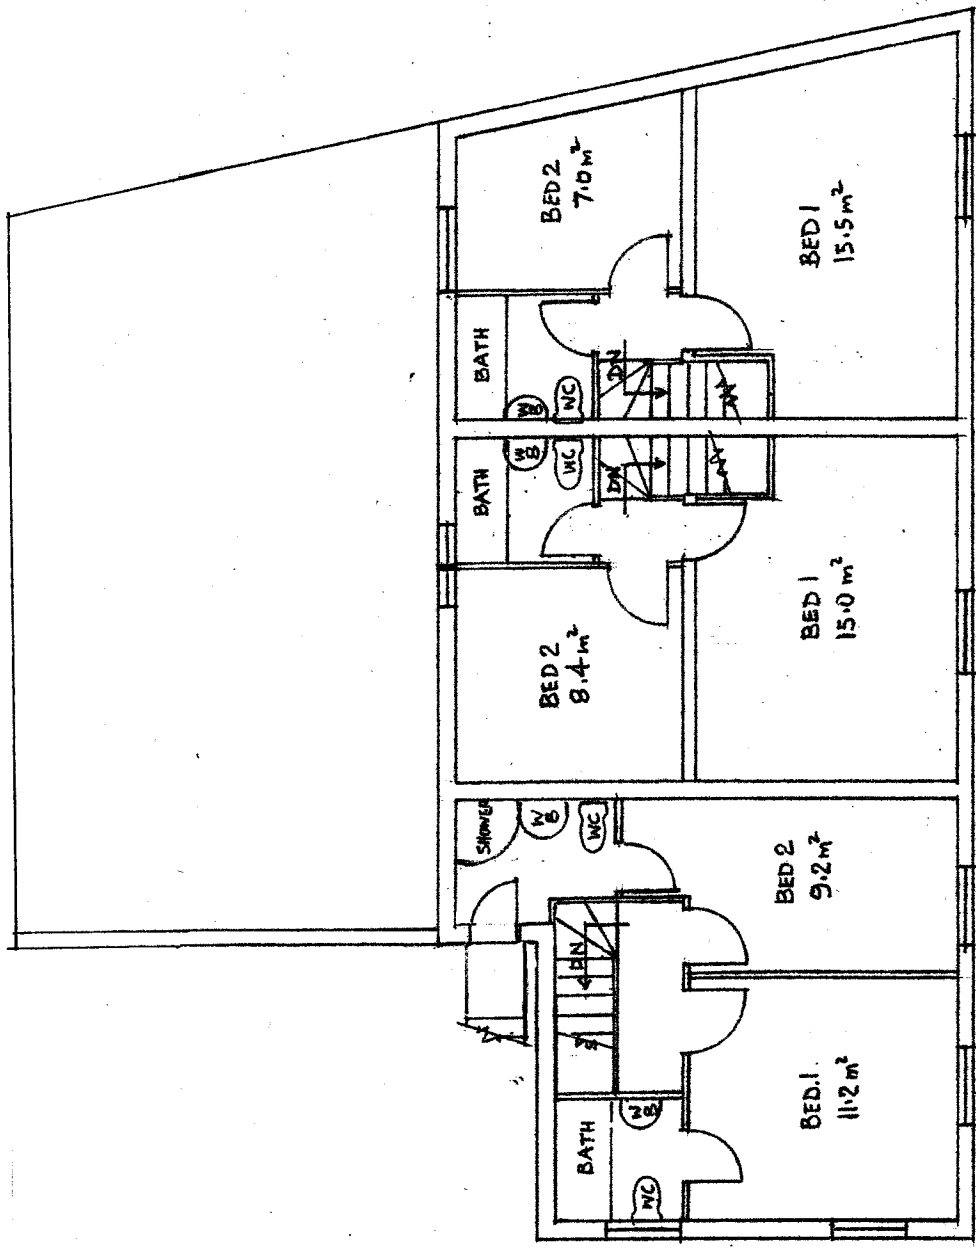


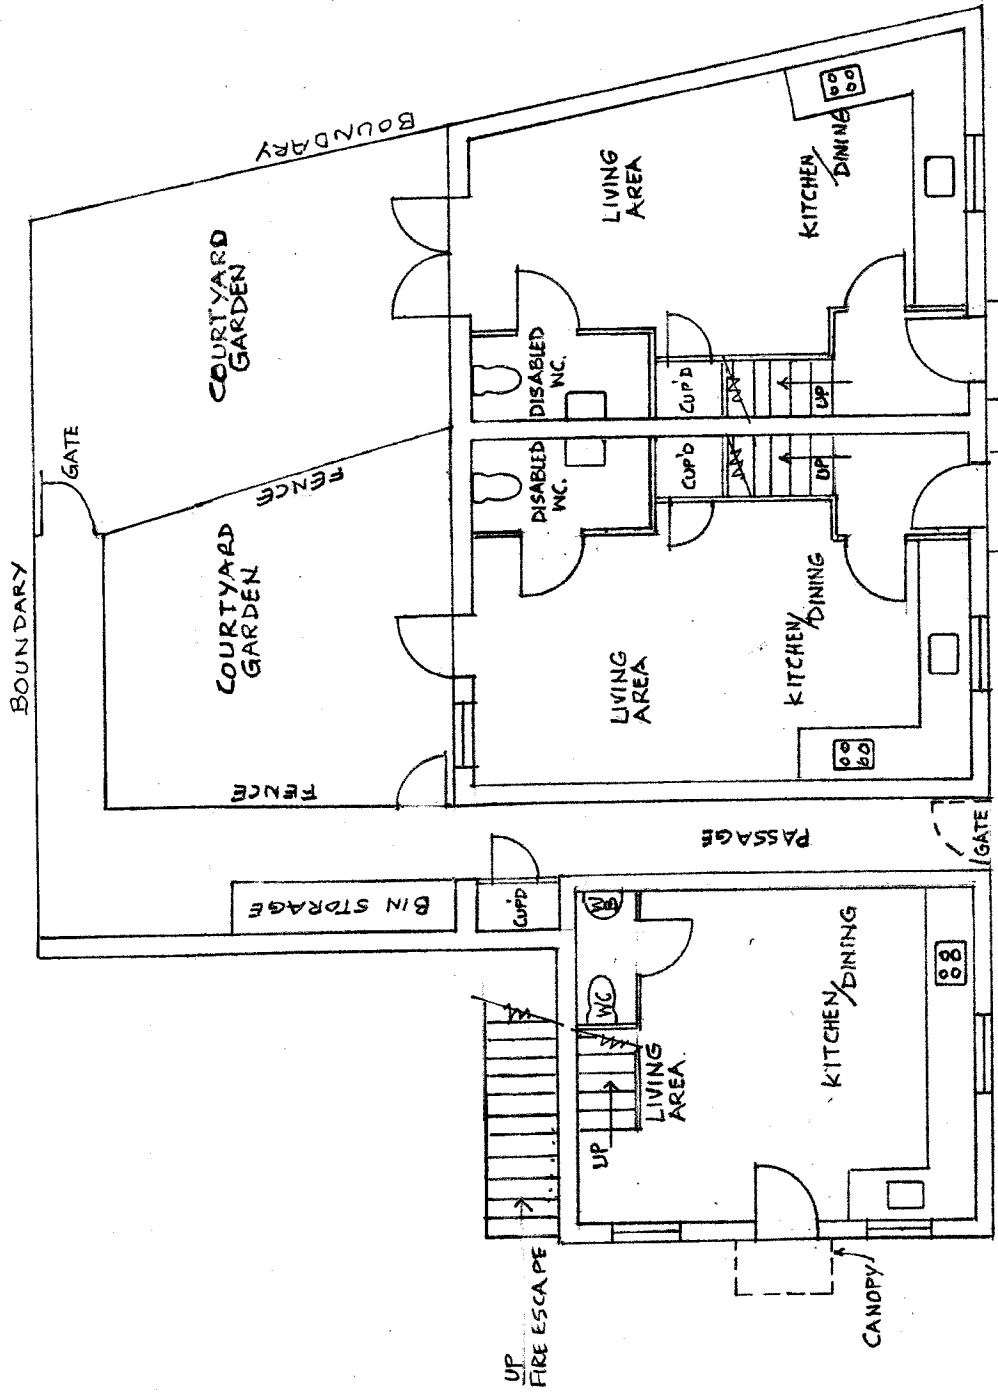

DUPLEX APARTMENT


HOUSE 2

HOUSE 1

DUPLEX APARTMENT

HOUSE 2

HOUSE 1

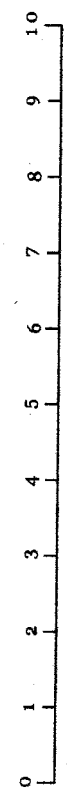

This drawing is part of a set of drawings which must be read together. No work is to be started without all relevant local authority written approvals.

COPYRIGHT ©

JOB	15 QUARRY STREET, BARNSELEY S70 1HU	REVISIONS	DATE	REV.
TITLE	CHANGE OF USE	REMARKS	JUNE 2012	
DETAIL	PROPOSED PLANS	A	DRAWING NO.	
CLIENT	MR KISH SUNDARALINGAM	B		
		C		
		D		
		E		
				QU-2