SALES AREA	1336 sqm
	14381 sqft
TOTAL GROSS	1520 sqm
	16361 sqft

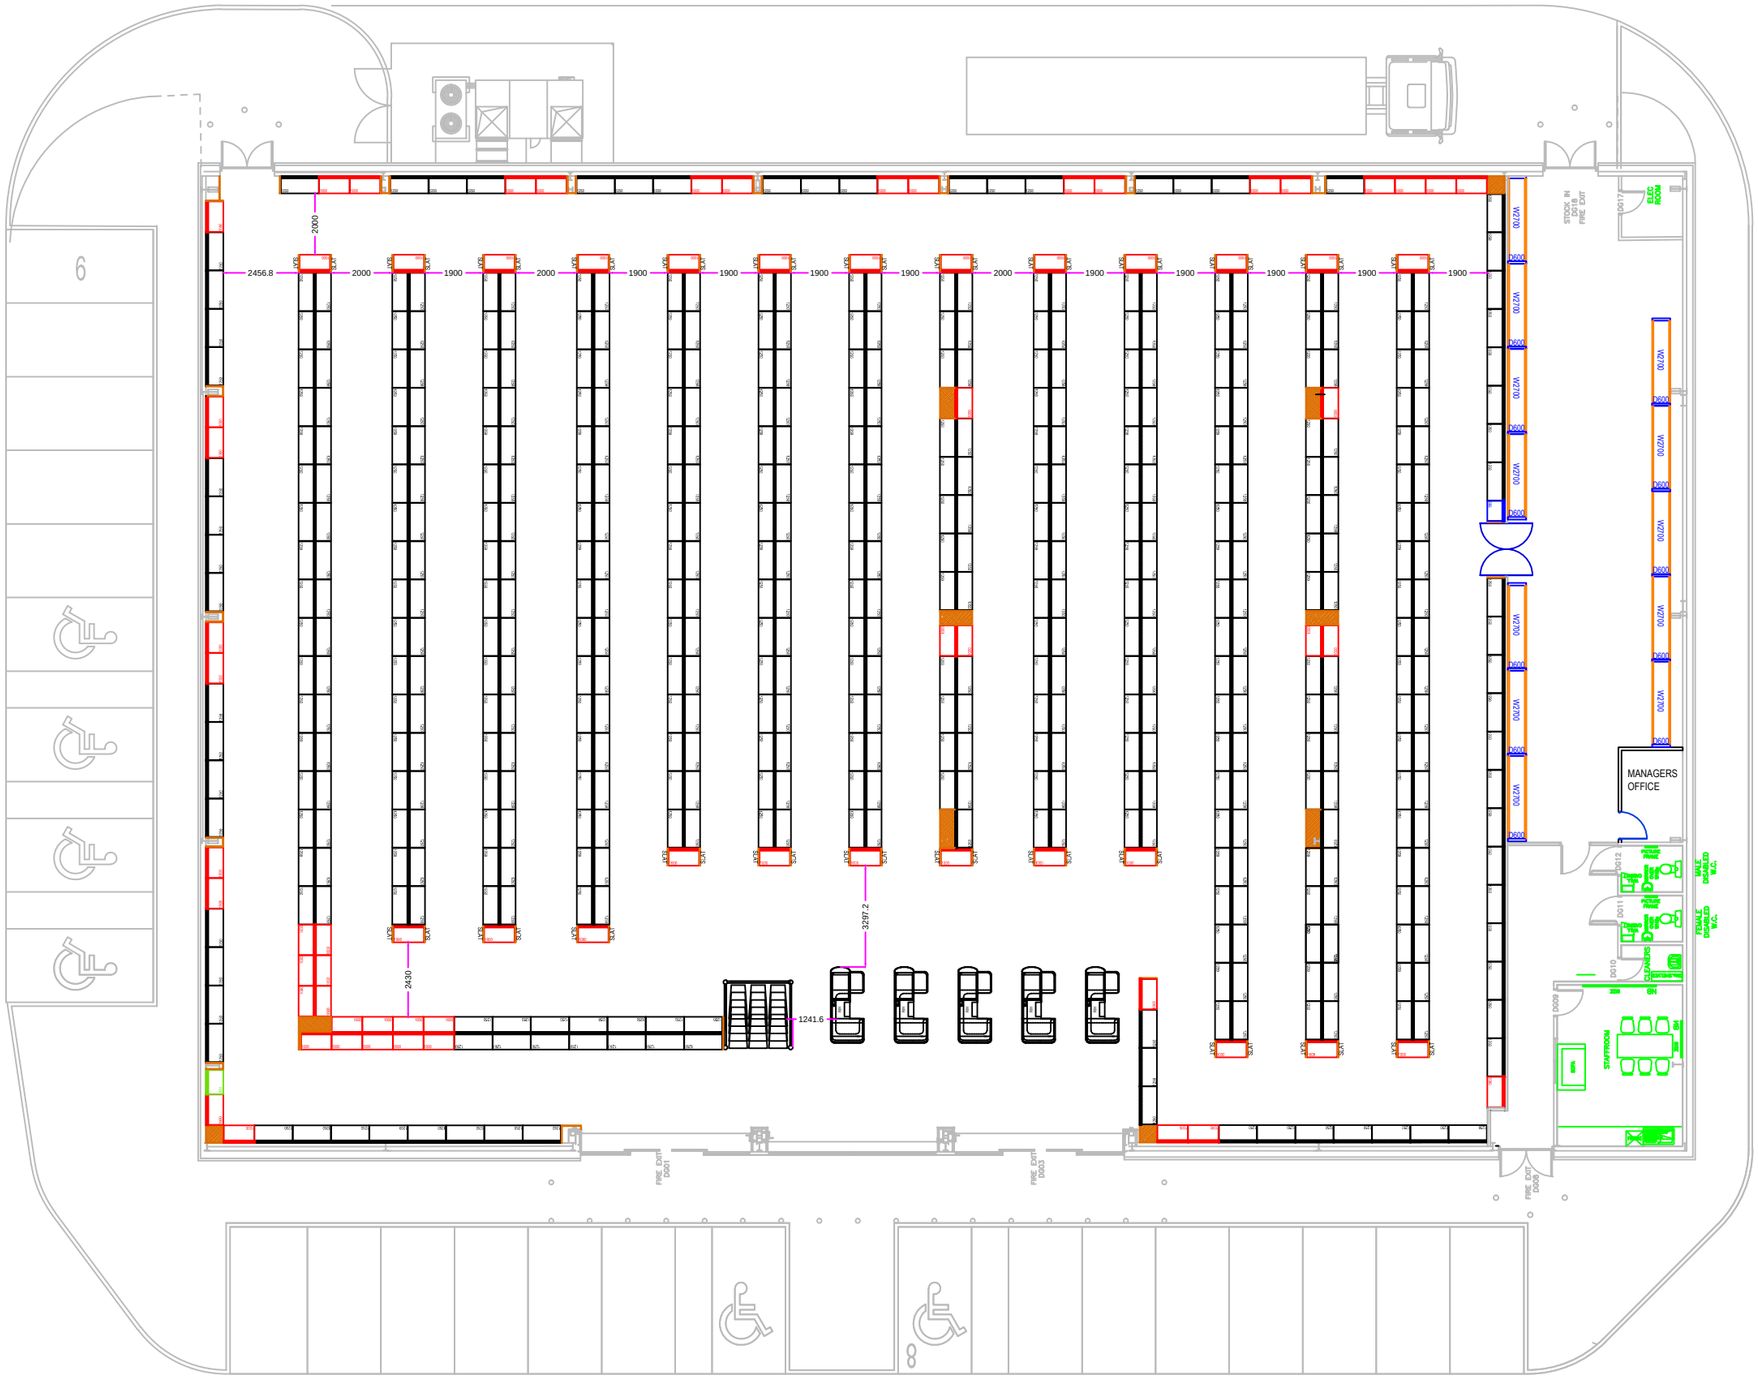

DO NOT SCALE, USE FIGURED DIMENSIONS ONLY.
ALL LAYOUTS MUST BE VERIFIED ON SITE AND ANY DISCREPANCIES NOTIFIED IMMEDIATELY TO THE SHOPFITTER
ALL DIMENSIONAL CHECKS MUST BE MADE PRIOR TO INSTALLATION

SHELVING PROFILES	HEIGHT	DEPTH
STANDARD WALL BAYS	H2610	D470
STANDARD PAINT BAYS	H2610	D570
PAINT DEPT WALL BAYS ARE A 4 POST BEARER SYSTEM WITH A D570 BASE LEG & D570 OVERSHELF WITH BEARER BRACKETS		
STANDARD LOW LEVEL	H1610	D470
STANDARD GONDOLA	H1810	D470
EPU: PROMO ENDS	H1810	D470

ALL TIMBER PANELS, BOXED CORNERS & COLUMN CLADDING TO BE INSTALLED AS DETAILED ON DRAWING

REV:	DATE:	DESCRIPTION:	DWN:

BARNSLEY

TITLE:
PROPOSED SHELVING LAYOUT

CLIENT:
B&M RETAIL LTD

DRAWN:	SCALE:	CHECKED BY:
-	1:200@A3	

SHELVING LAYOUT:	CLIENT APPROVAL:	
BEV PLATT		
DRG No:	DATE:	REV:
BM		A