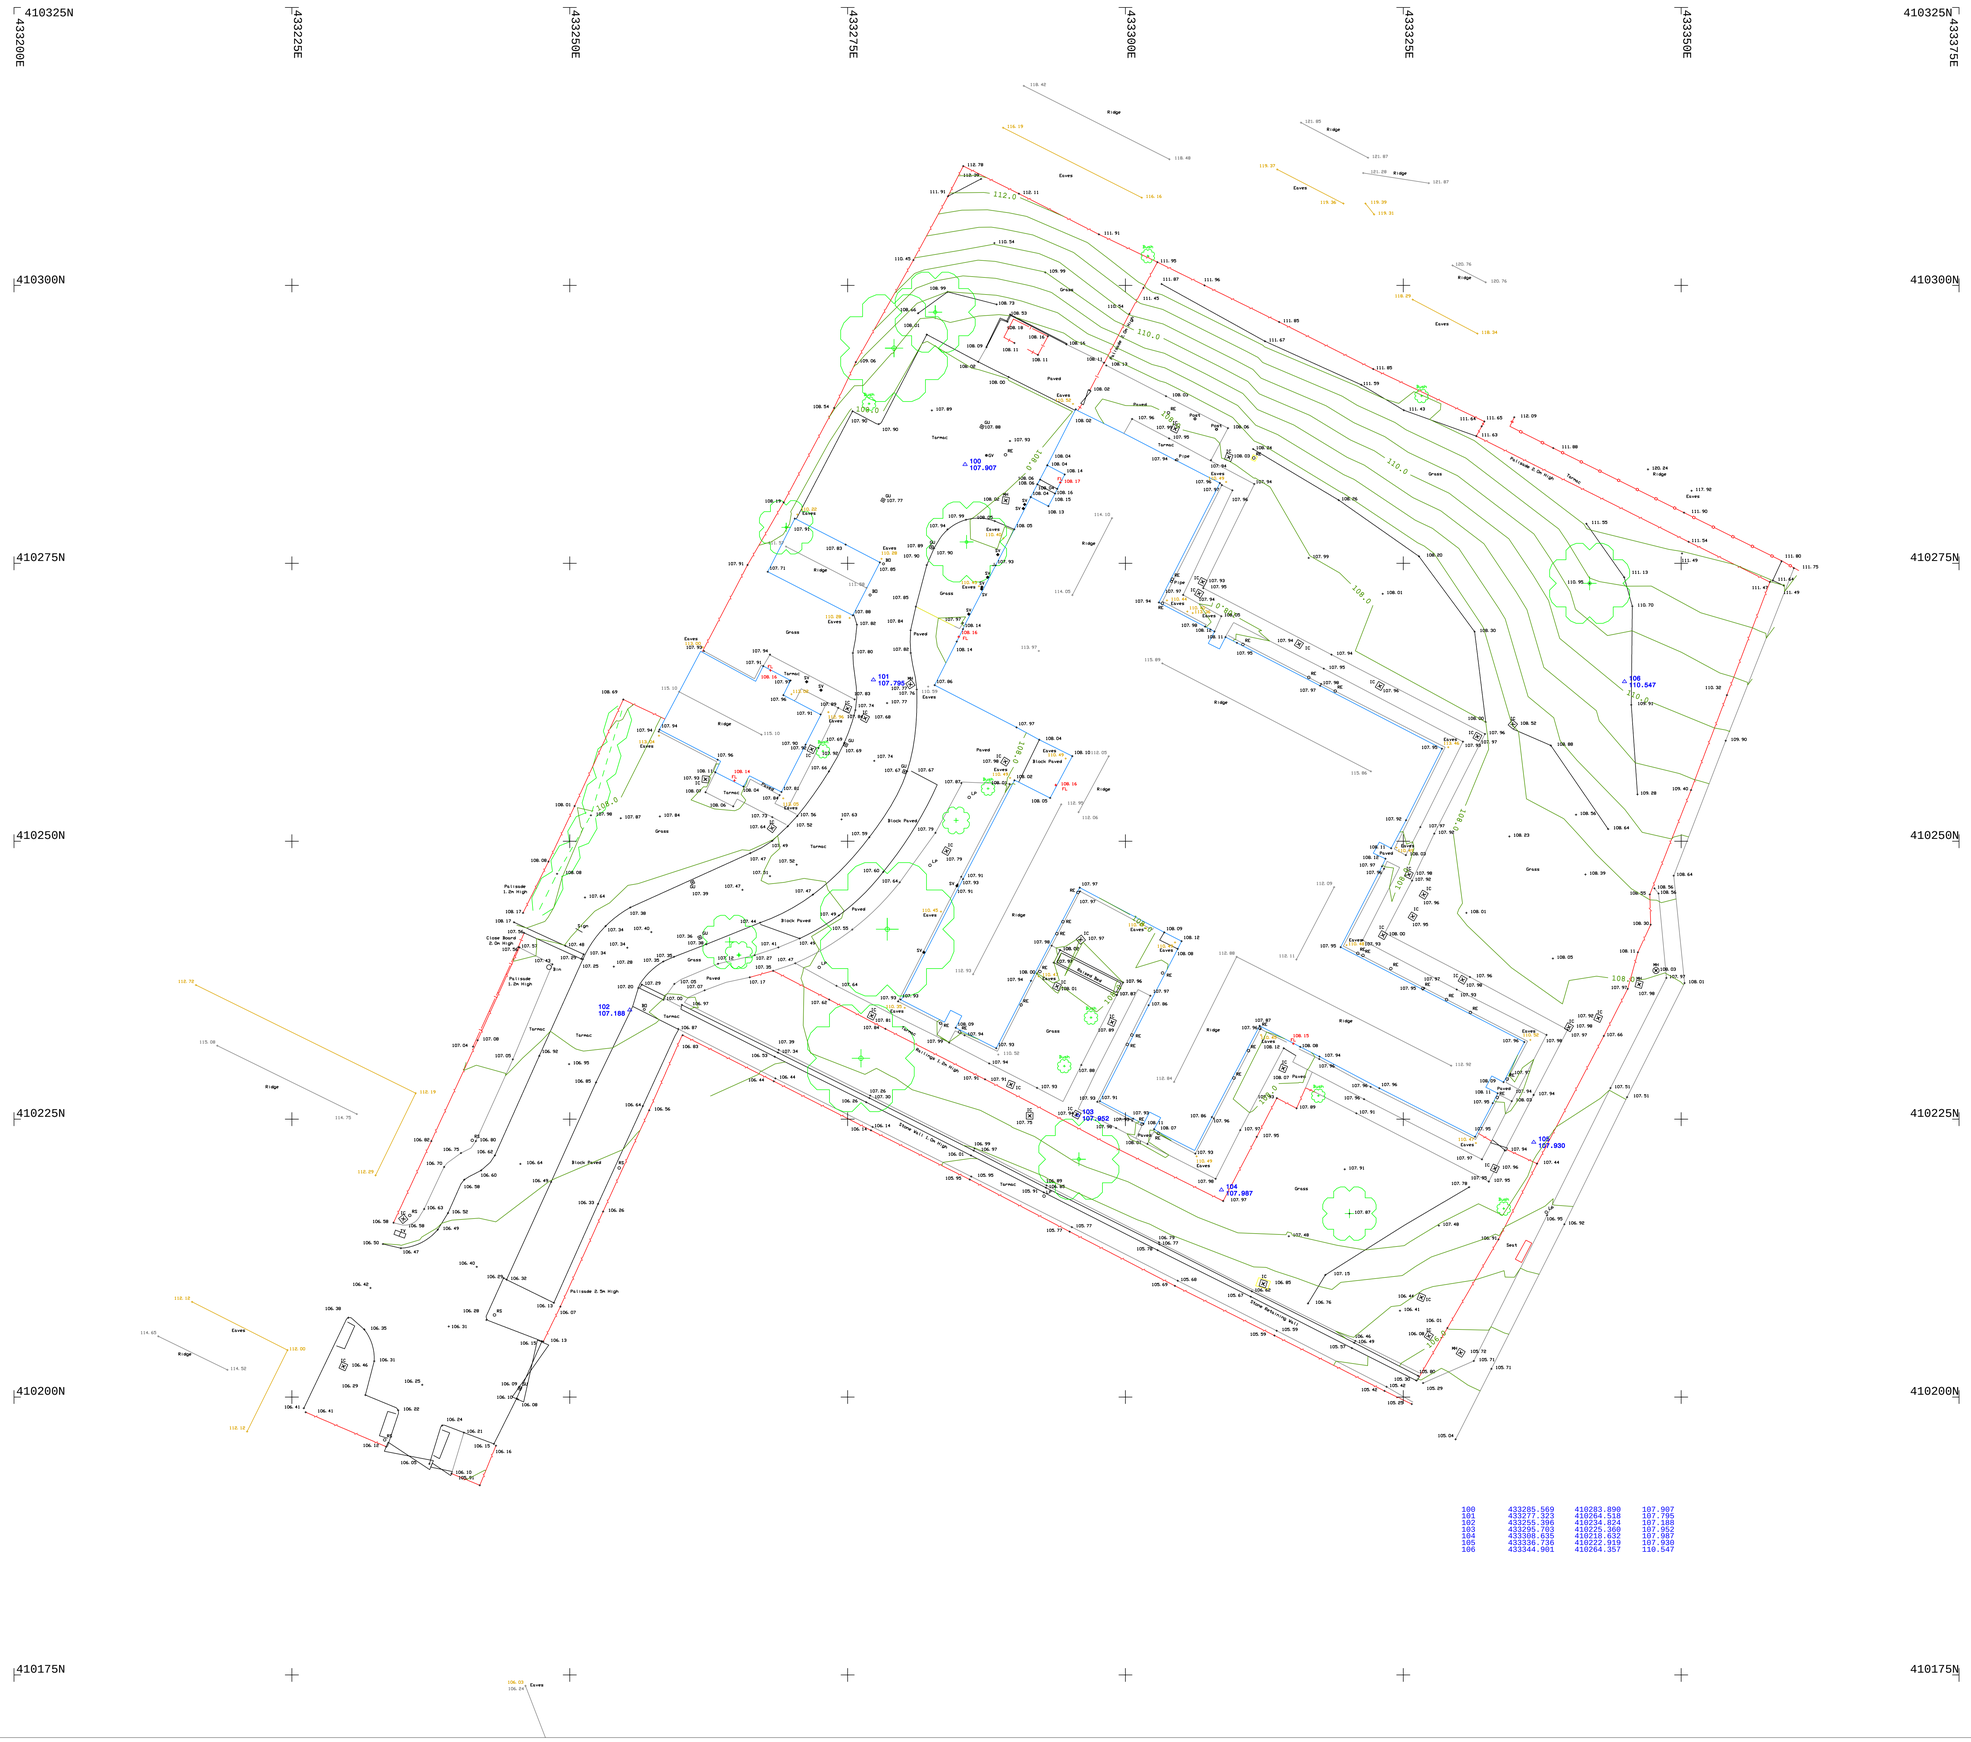

100	433285.569	410283.890	107.907
101	433277.323	410264.518	107.795
102	433255.396	410234.824	107.188
103	433295.703	410225.369	107.952
104	433308.635	410218.632	107.987
105	433336.736	410222.919	107.930
106	433344.901	410264.357	110.547

Legend

B	BOLLARD	WP	WILDPOST
BS	BUS STOP	PB	POST BOX
BM	BENCH MARK	RS	ROAD SIGN
BT	TELECOM COVER	GLU	GUARDX
CL	COVER LEVEL	BMP	BUMPIPE
SH	SHOP HORN	SF	SOFFIT
CC	ELECTRIC COVER	SG	SIGNAL
EP	ELECTRIC POLE	SV	STOP VALVE
ER	EARTH ROD	SW	SWITCH
FH	FIRE HYDRANT	TL	TRAFFIC LIGHT
GV	GAS VALVE	TP	TELEGRAPH POLE
GMR	GAS MARKER	TV	CABLE TV
GU	GULLY	UTL	UNABLE TO LIFT
IC	INSPECTION COVER	WJ	WELDED JOINT
IL	INVERT LEVEL	WM	WATER METER
IJ	INSULATED JOINT		
LP	LAMP POST	+ VM	SURVEY STATION
MH	MANHOLE	*88.88	SPOT LEVEL

LEVELS SHOWN ARE TIED IN TO ORDNANCE SURVEY DATUM.

This drawing is the property of Landform Surveys Ltd. Copyright is reserved by them and the drawing is issued on the condition that it is not copied either wholly or in part without the consent of Landform Surveys Ltd.

Accuracies are commensurate with the stated scale of the survey.

Rev	By	Date	Notes	Check

Landform Surveys Ltd
Duseburn Building, East Quayside, Newcastle upon Tyne NE6 1LJ
Tel: 0191 2650053 Fax: 0191 2765638 Mobile 07889 331615
E-mail: office@landform-surveys.co.uk

CLIENT
Alston Murphy Associates
Mapplewell, Barnsley

TITLE
Topographic Survey

Drawn by DV	Date 15-06-11	Drawing No.	Scale
Checked by AB	Date 15-06-11	001	1/200@A0
Client's Ref.			

PDF created with FinePrint pdfFactory trial version http://www.fineprint.com