
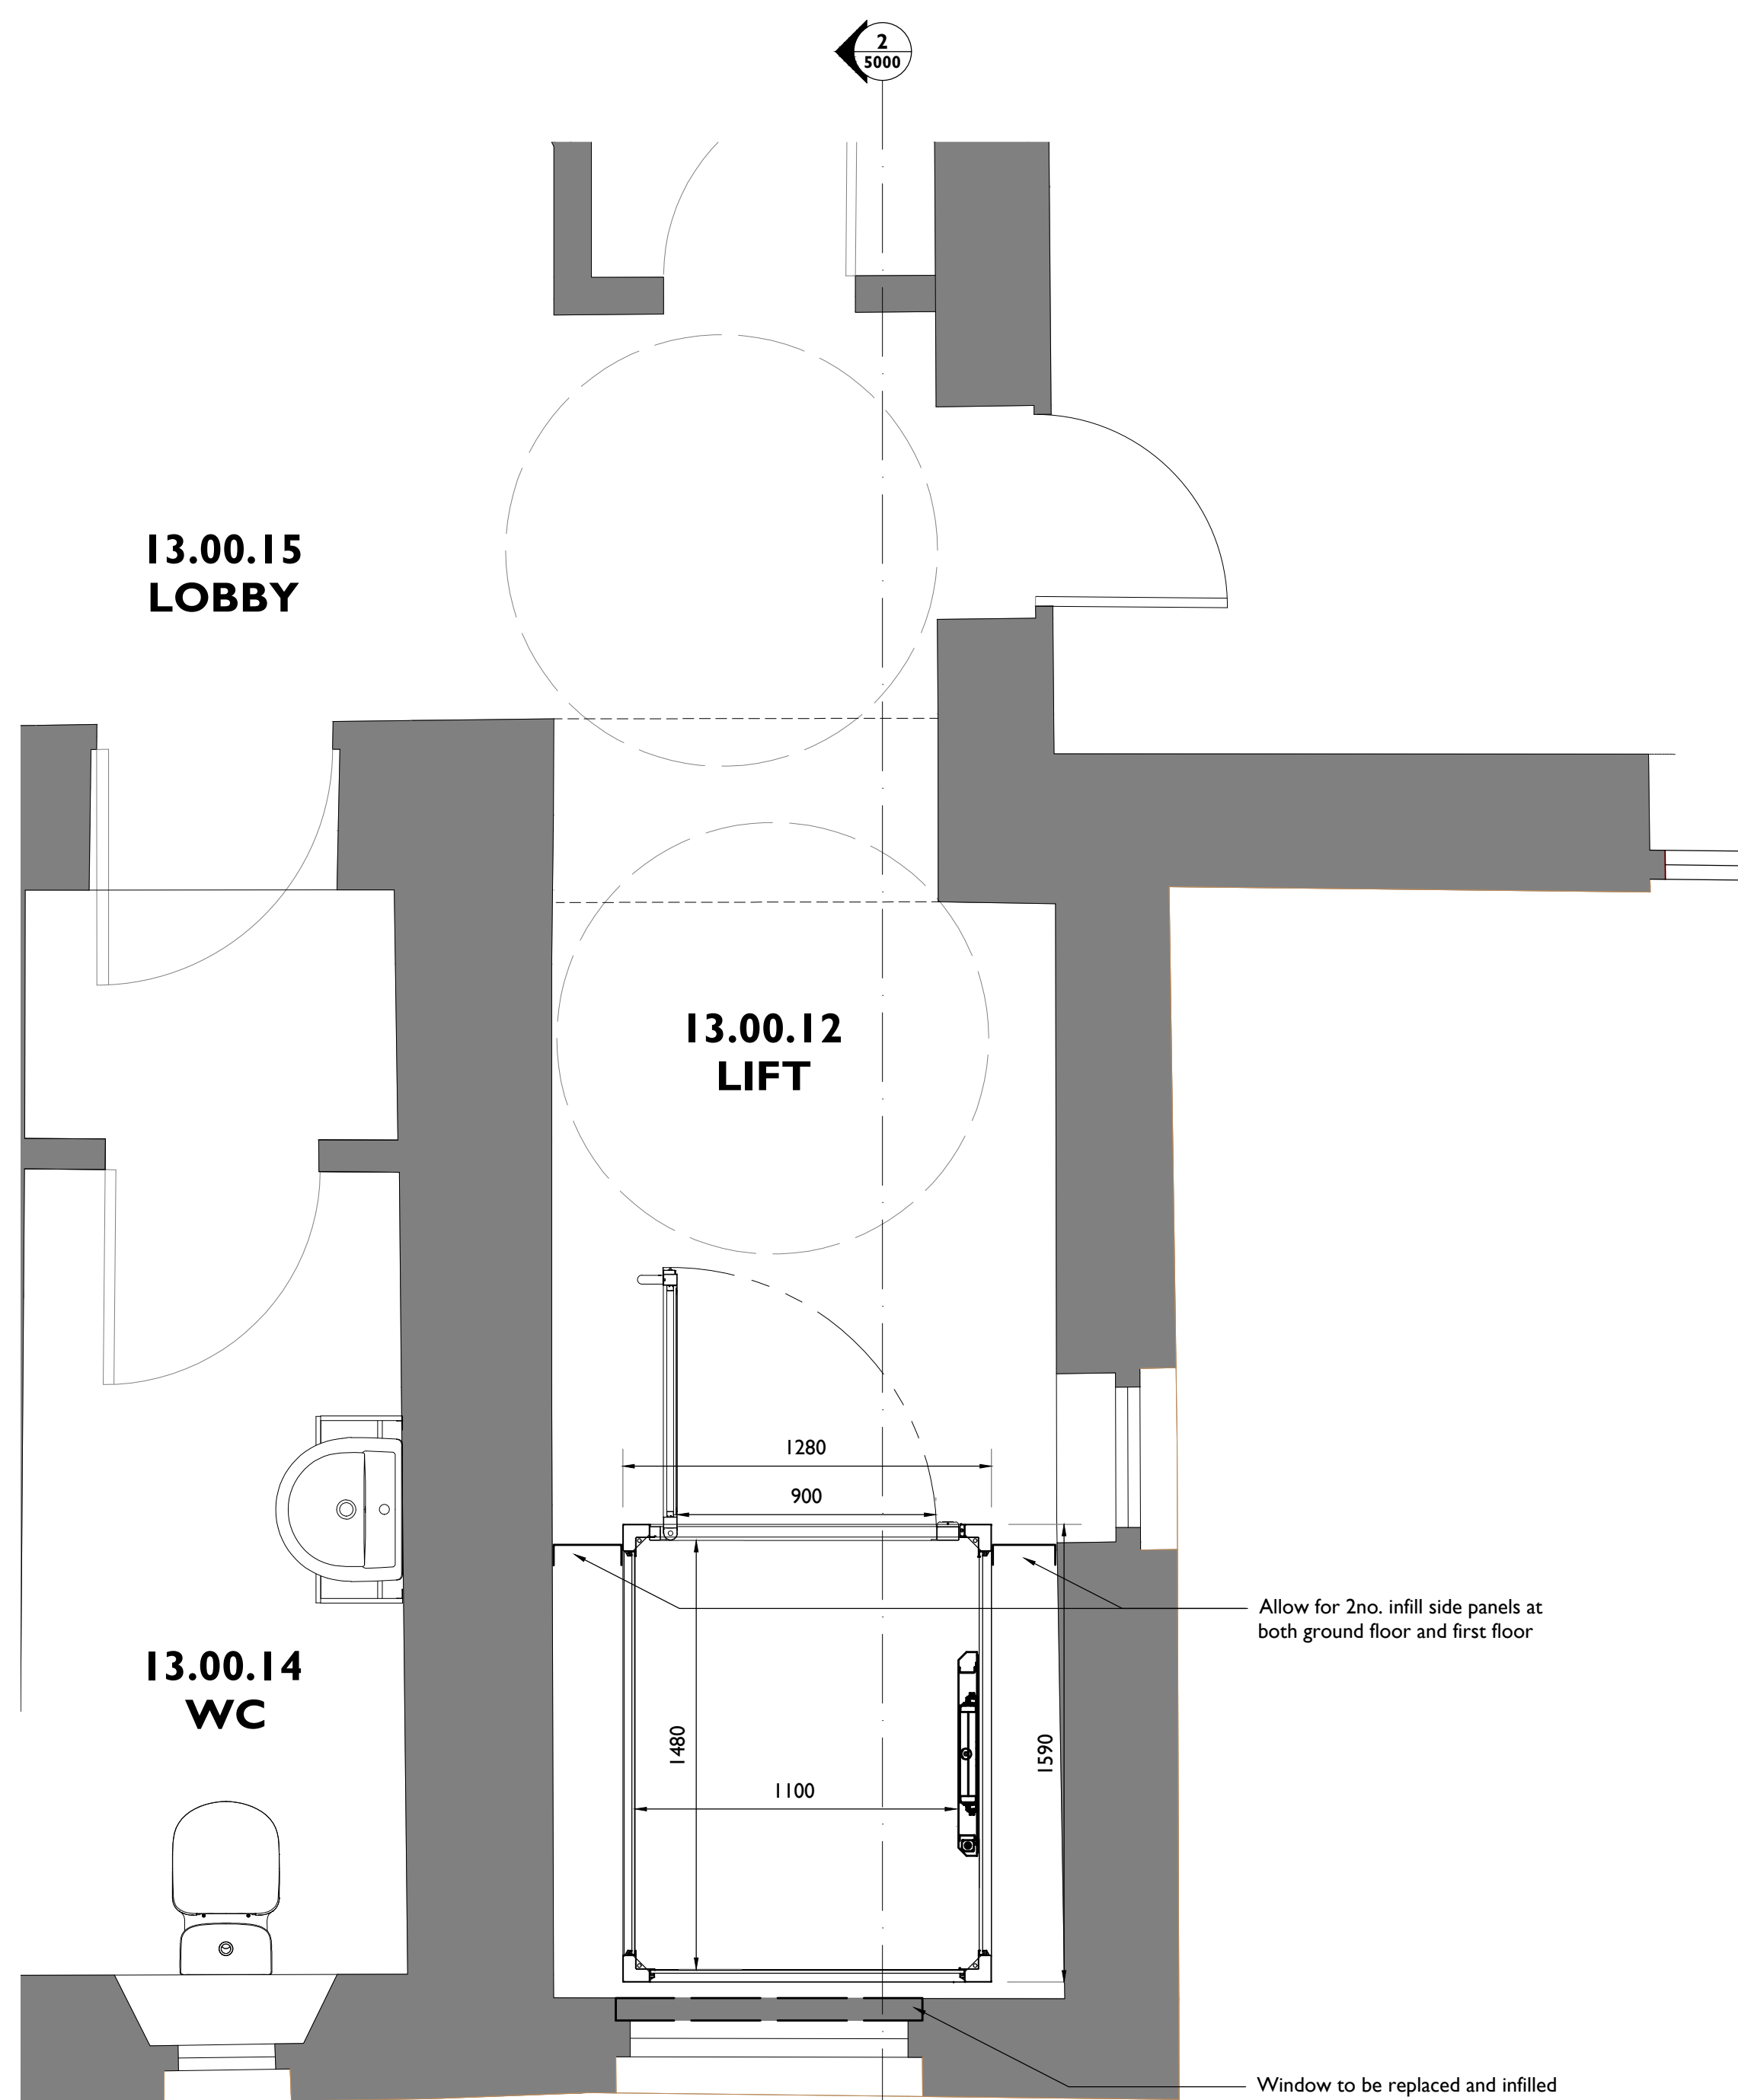


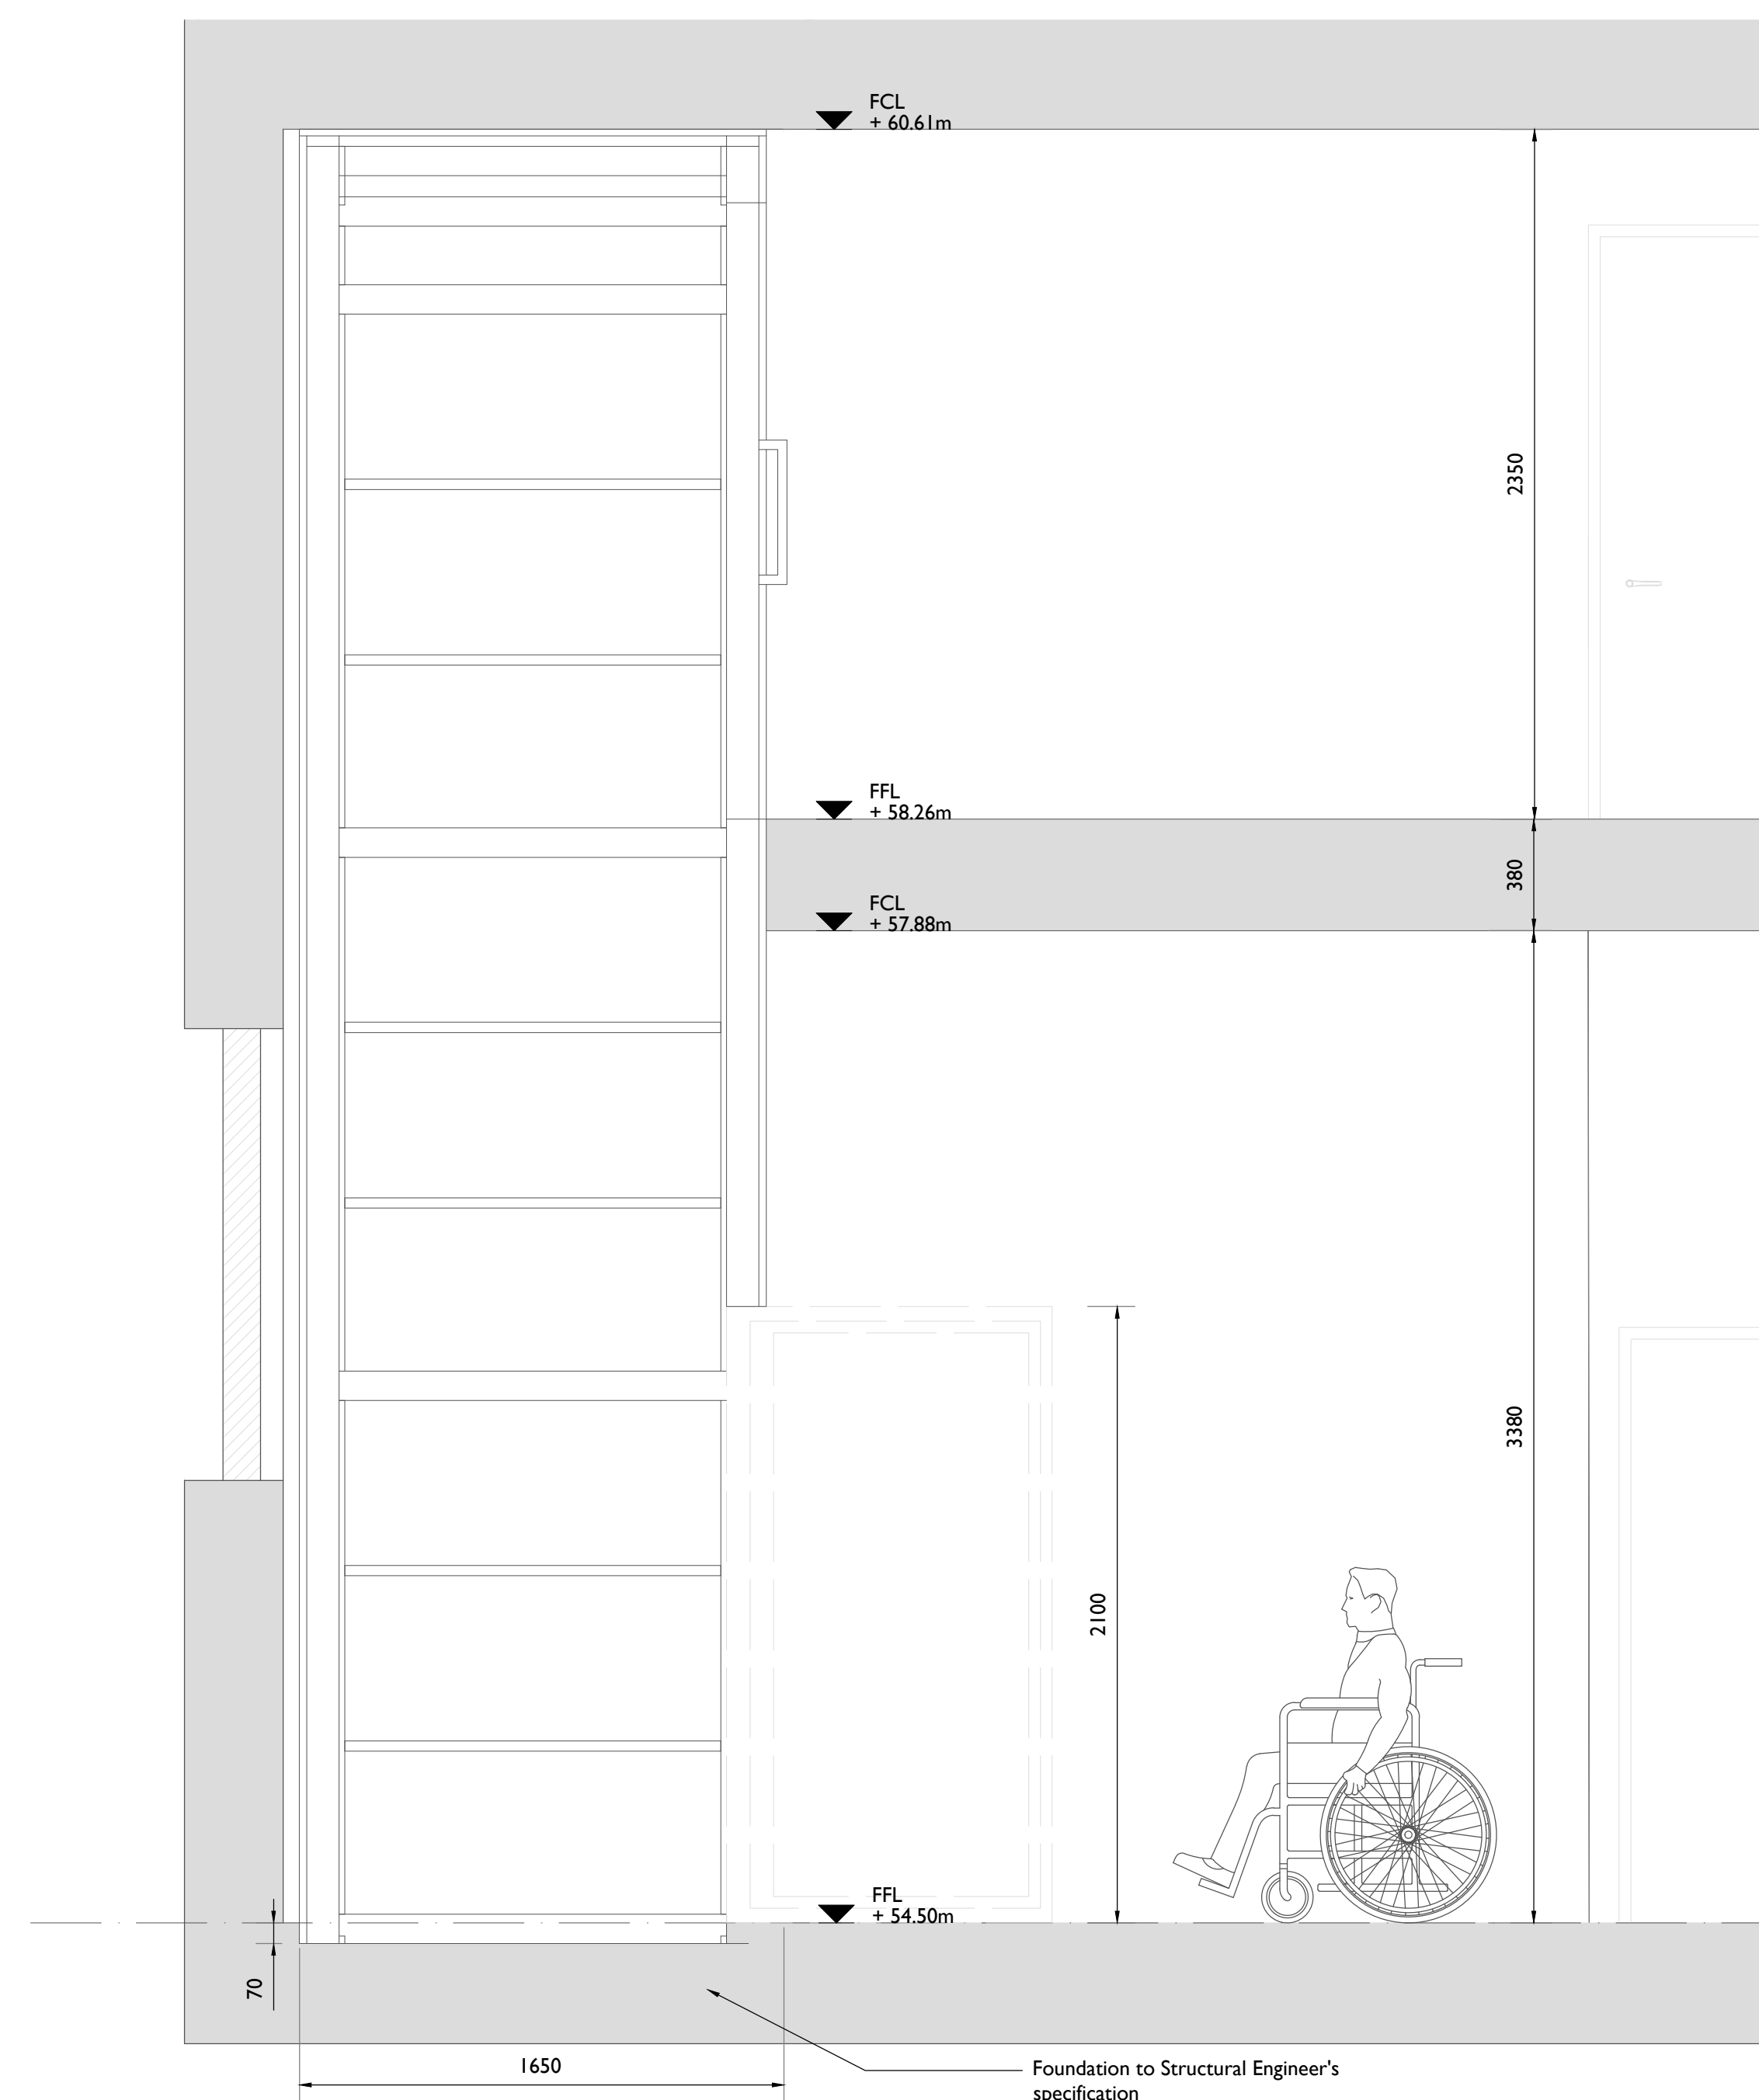


Notes: 22/09/2023 18:13:08

Drawings are based on survey data and may not accurately represent what is physically present.

Do not scale from this drawing. All dimensions are to be verified on site before proceeding with the work.

All dimensions are in millimeters unless noted otherwise.


Purcell shall be notified in writing of any discrepancies

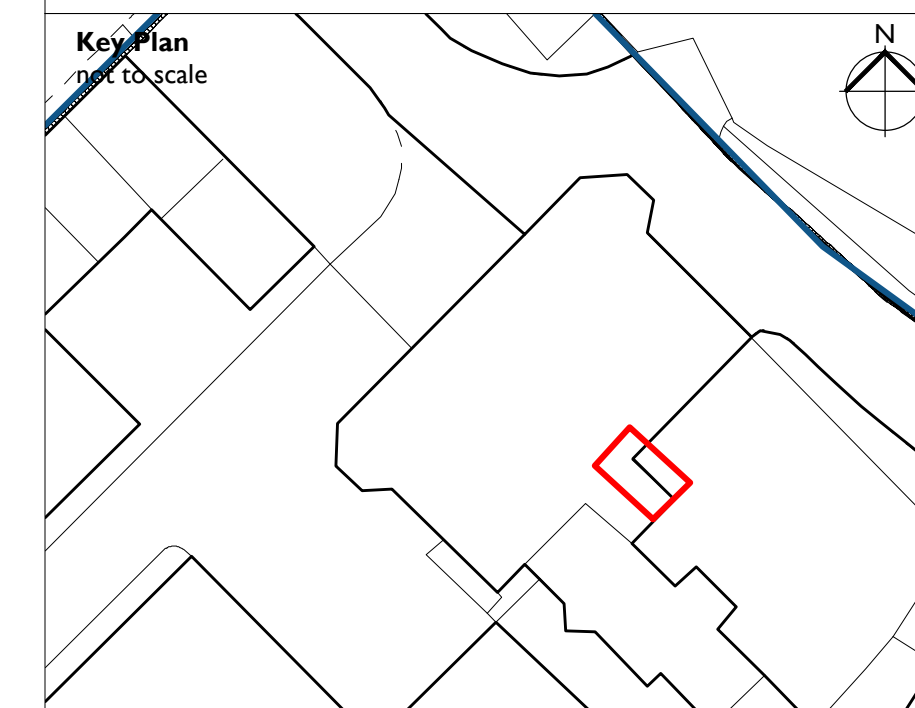

Notes

- Refer to NBS spec X12 for platform lift technical specifications

1:20 Scale

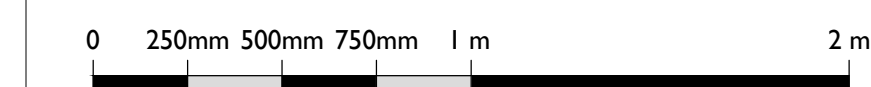

COI	22/09/2023	TW	TW	-
REV	DATE	BY	CHK	DESCRIPTION

CLIENT

Barnsley MBC

PROJECT

Elsecar - Forging Ahead

JOB NUMBER

241992



PURCELL ASSOCIATES

TITLE

Lift Details

Platform Lift I

SIZE	SCALE	LAST REVISED	DRAWN	CHECKED
AIL		22/09/2023	TW	TW

REV	SUITABILITY/REASON FOR ISSUE
-----	------------------------------

REV	SOFTABET/THREASON
C01	A - Tender

DRAWING NAME

DRAWING NAME
EFAS-PUR-13-ZZ-DR-A-5000

The Liquor Store, The Chocolate Works, Bishopthorpe Road, York YO23 1FT
© PURCELL 2019. PURCELL ® IS THE TRADING NAME OF PURCELL ARCHITECTURE LTD