



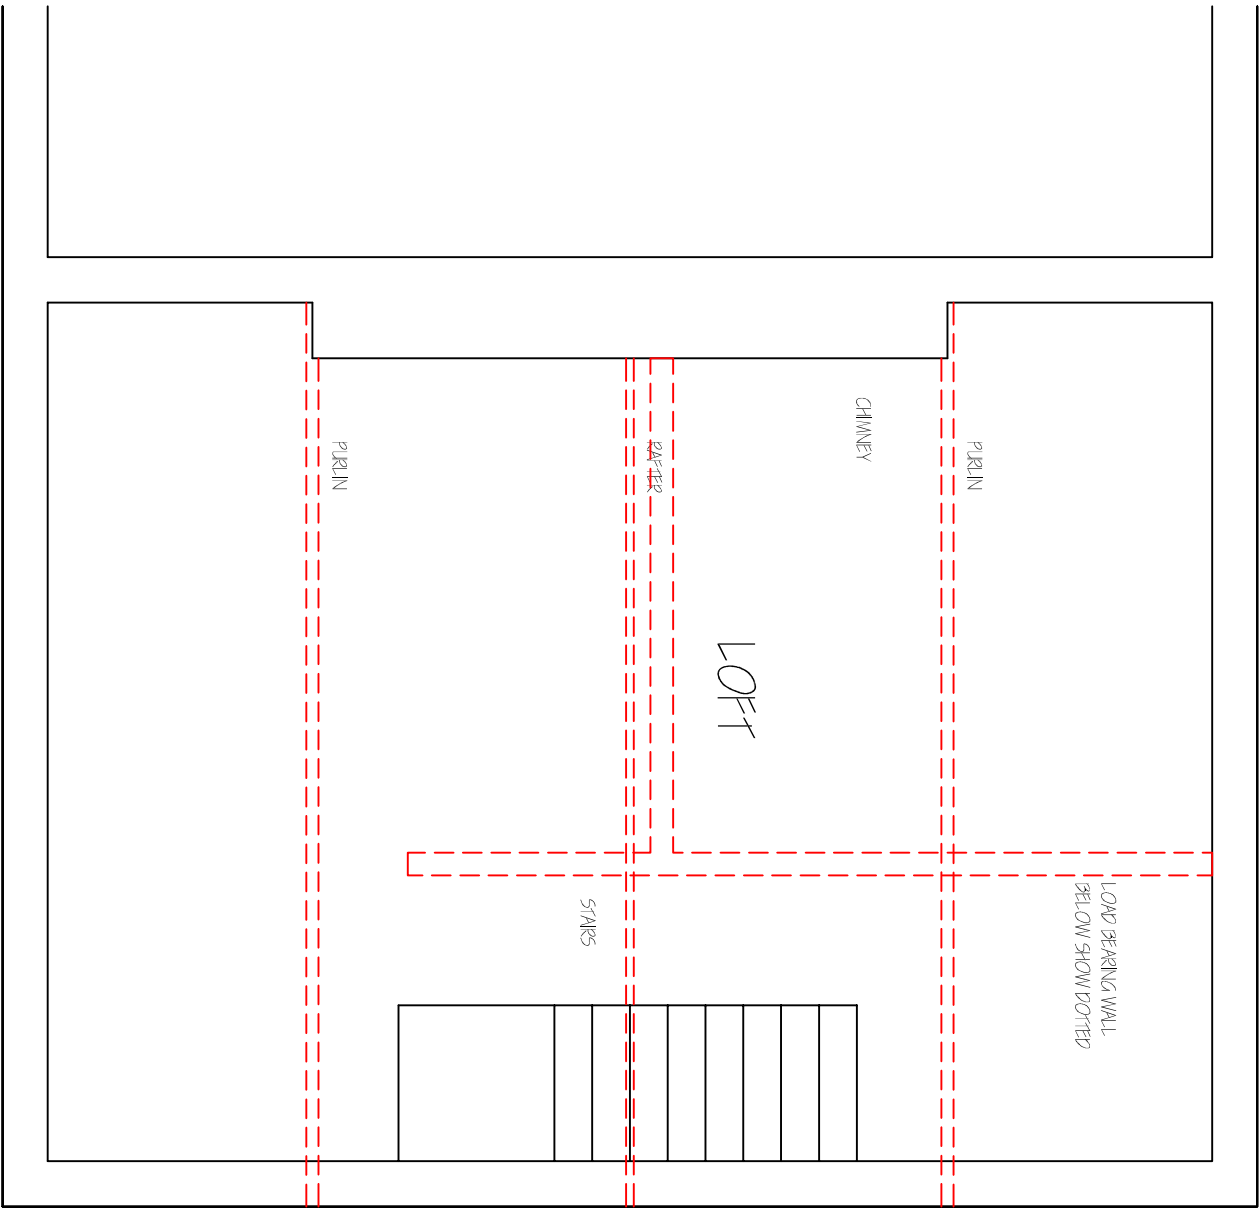

EXISTING LOFT
1:50

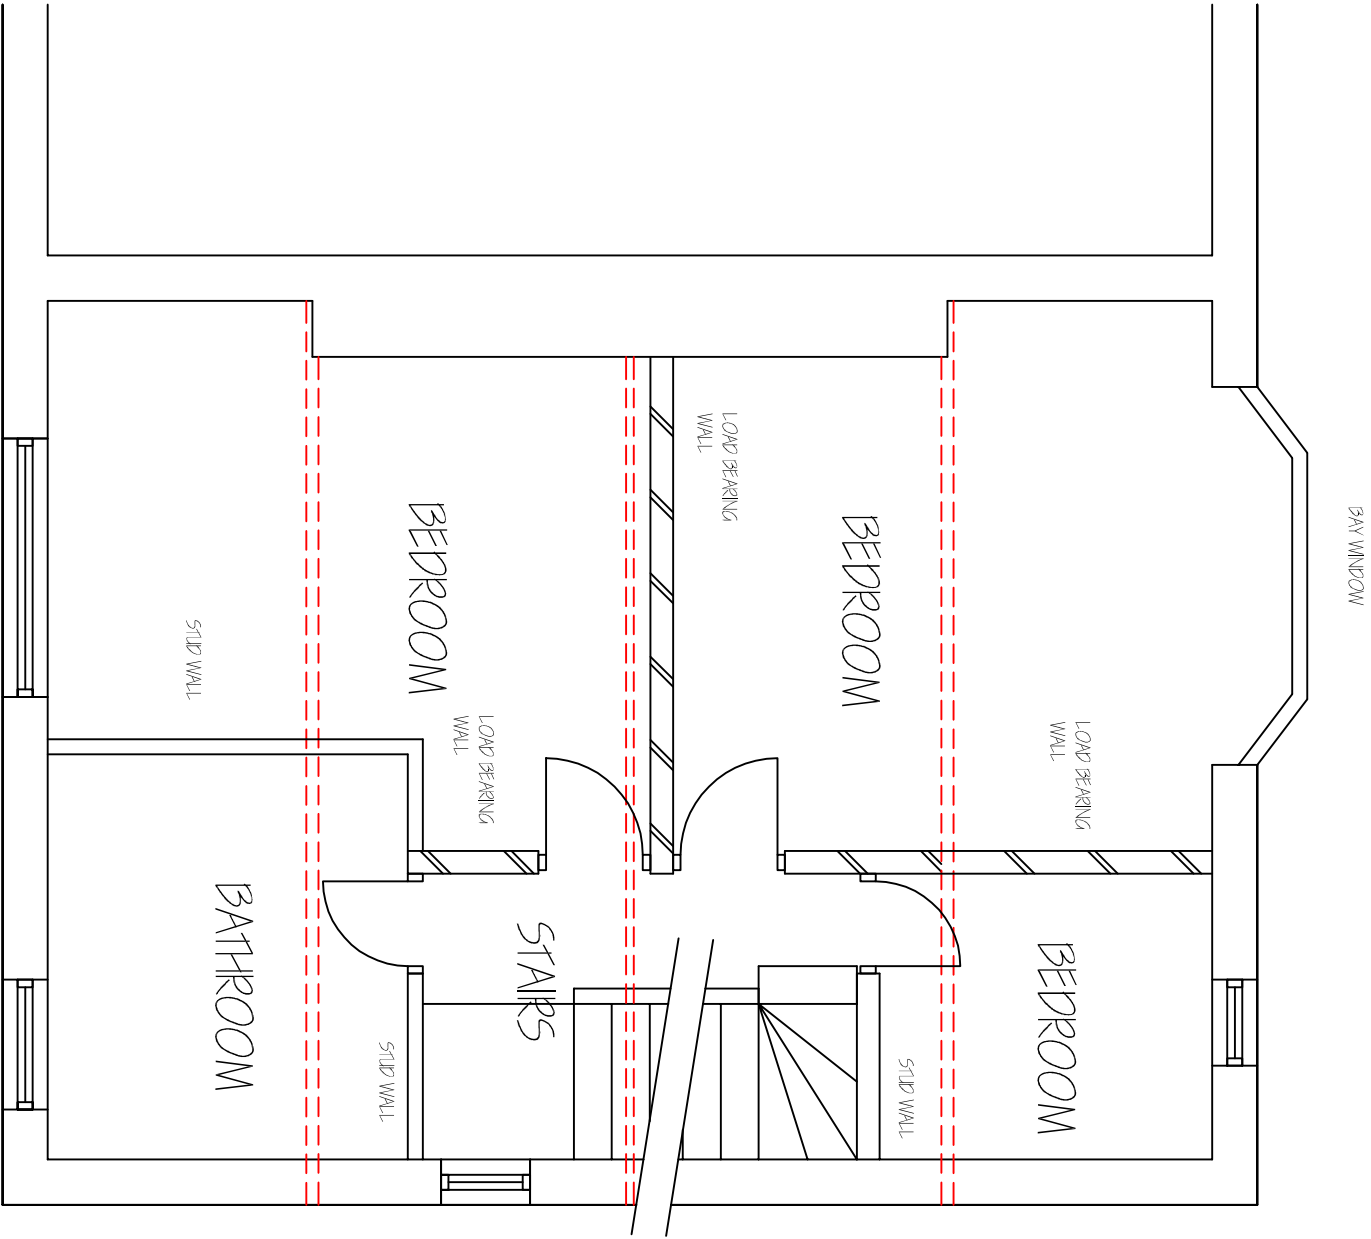

EXISTING FIRST
FLOOR 1:50

Revisions	A. A----	00-00-
This drawing is for planning permission only and is not a construction drawing.		
Drawing Title	EXISTING-PLANS	
Job No. - Dwg No.	LP/2013/6	—
Client:	ROBERT AND DAWN WOOD GENEVAAR MOUNT VERNON ROAD BRANISLEY STO 40H	
Scale.	1:50	