


File name: C:\USERS\NPA0407\WSP\0365\KASHI_AJAY - DESIGN SERVICES (1)\DSR_DBS_SCHMES\WORSBROUGH\DSR\WORSBROUGH RESERVOIR TOPOGRAPHIC SURVEY (27.07.21) (1).DWG, printed on 13 January 2023 18:34:24, by Achari, Pragadeashwari

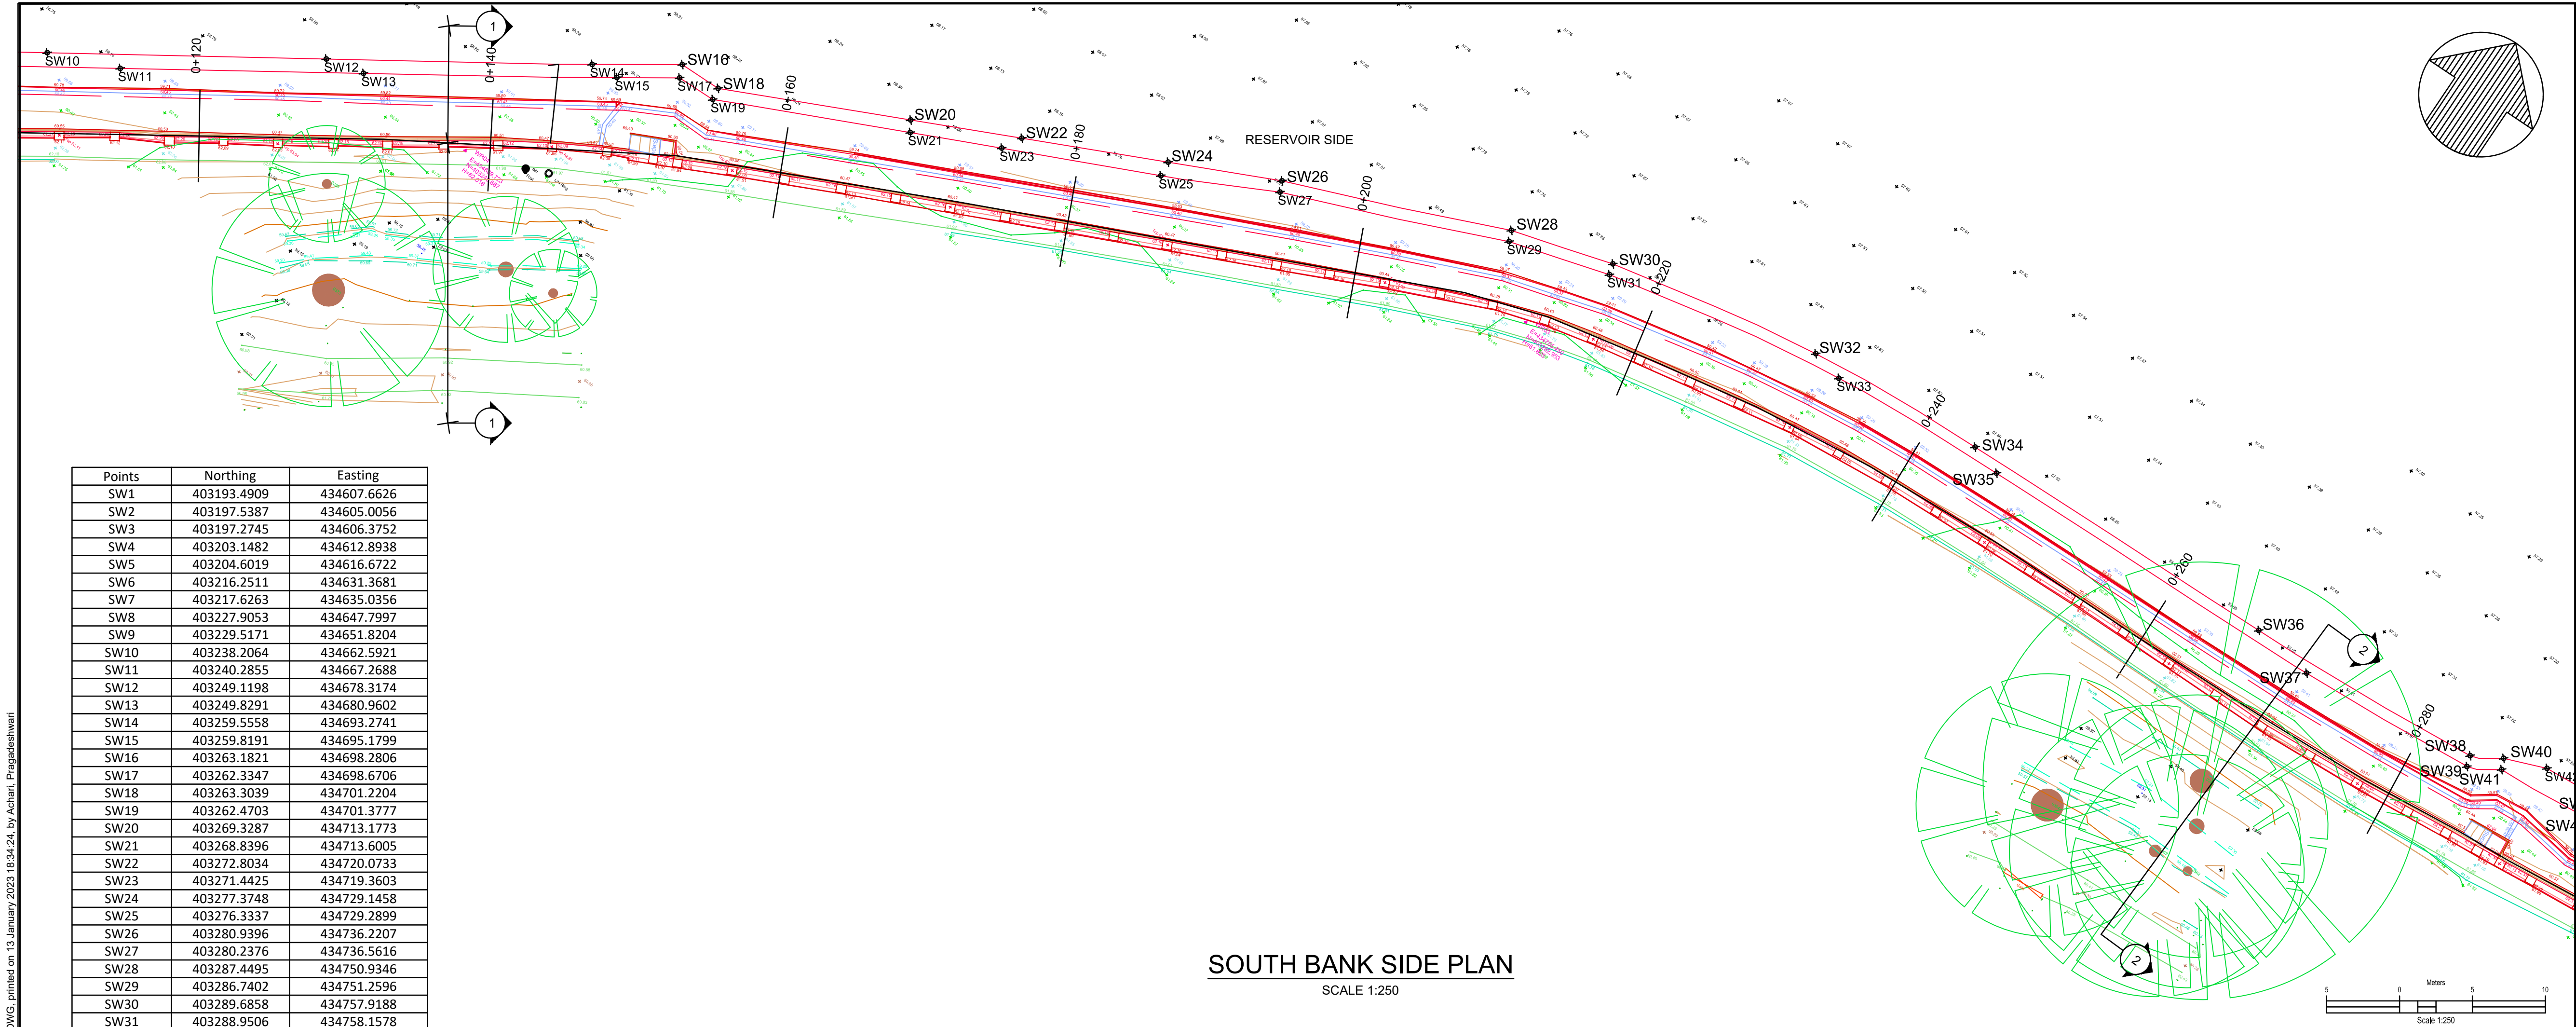

Points	Northing	Easting
SW1	403193.4909	434607.6626
SW2	403197.5387	434605.0056
SW3	403197.2745	434606.3752
SW4	403203.1482	434612.8938
SW5	403204.6019	434616.6722
SW6	403216.2511	434631.3681
SW7	403217.6263	434635.0356
SW8	403227.9053	434647.7997
SW9	403229.5171	434651.8204
SW10	403238.2064	434662.5921
SW11	403240.2855	434667.2688
SW12	403249.1198	434678.3174
SW13	403249.8291	434680.9602
SW14	403259.5558	434693.2741
SW15	403259.8191	434695.1799
SW16	403263.1821	434698.2806
SW17	403262.3347	434698.6706
SW18	403263.3039	434701.2204
SW19	403262.4703	434701.3777
SW20	403269.3287	434713.1773
SW21	403268.8396	434713.6005
SW22	403272.8034	434720.0733
SW23	403271.4425	434719.3603
SW24	403277.3748	434729.1458
SW25	403276.3337	434729.2899
SW26	403280.9396	434736.2207
SW27	403280.2376	434736.5616
SW28	403287.4495	434750.9346
SW29	403286.7402	434751.2596
SW30	403289.6858	434757.9188
SW31	403288.9506	434758.1578
SW32	403292.8960	434772.7863
SW33	403292.4701	434775.0529
SW34	403294.1458	434785.3828
SW35	403293.5648	434787.6297
SW36	403295.4393	434808.5095
SW37	403294.9982	434812.8855

SOUTH BANK SIDE PLAN
SCALE 1:250

DO NOT SCALE

NOTES

1. ALL DIMENSIONS ARE IN MILLIMETRES AND LEVELS ARE IN METRES RELATED TO ORDNANCE DATUM UNLESS STATED OTHERWISE.

2. DO NOT SCALE FROM THIS DRAWING USE ONLY FIGURED DIMENSIONS.

3. REFER TO ROCK ARMOUR SPECIFICATION: 70102686-WSP-00-XX-SP-CE-0012

4. REINSTATE WITH MIN. 100mm TOPSOIL AND GRASS TURF

5. TRANSITIONS BETWEEN SECTIONS TO BE GRADUAL OVER A DISTANCE OF 5m EITHER SIDE OF LIMIT LINES OR TO SUIT SITE CONDITIONS.

HEALTH AND SAFETY RISKS:

1. DEEP WATER

2. LARGE MASONRY RETAINING WALL WITH UNKNOWN STABILITY AND UNKNOWN FOUNDATION DEPTH.

3. UNCHARTERED UTILITY SERVICES.

4. PUBLIC INTERFACE.

5. RAPIDLY RISING WATER LEVELS AFTER A STORM.

LEGEND

COMPACTED SELECTED EXCAVATED FORESHORE MATERIAL TO FILL IN ANY GAP BETWEEN EXCAVATION AND ROCK ARMOUR

WATER

P01	10-01-2023	---	FOR INFORMATION	AWJ	SH
REV	DATE	BY	DESCRIPTION	CHK	APP

DRAWING STATUS: S2 - FOR INFORMATION

WSP

3 Wellington Place, Leeds
LS1 4AP, Leeds, United Kingdom
T+ 44 (0) 141 429 3555, F+ 44 (0) 141 429 3666
wsp.com

CLIENT:

BARNSELEY

Metropolitan Borough Council

SITE/PROJECT: WORSBROUGH RESERVOIR BANKSIDE REMEDIATION

TITLE: SOUTH BANKSIDE PLAN AND SECTION SHEET 1 OF 4

SCALE @ A1: <div>As Shown</div>	CHECKED: <div>AWJ</div>	APPROVED: <div>SH</div>
PROJECT NO: <div>70102685</div>	DESIGNED: <div>AWJ</div>	DRAWN: <div>PA</div>
DATE: <div>November 22</div>		REV: <div>P01</div>

DRAWING No: 70102685-WSP-02-XX-DR-CE-0011

© WSP UK Ltd

1 - 1
SCALE 1:100

2 - 2
SCALE 1:100

SOUTH BANK SIDE CROSS SECTIONS