


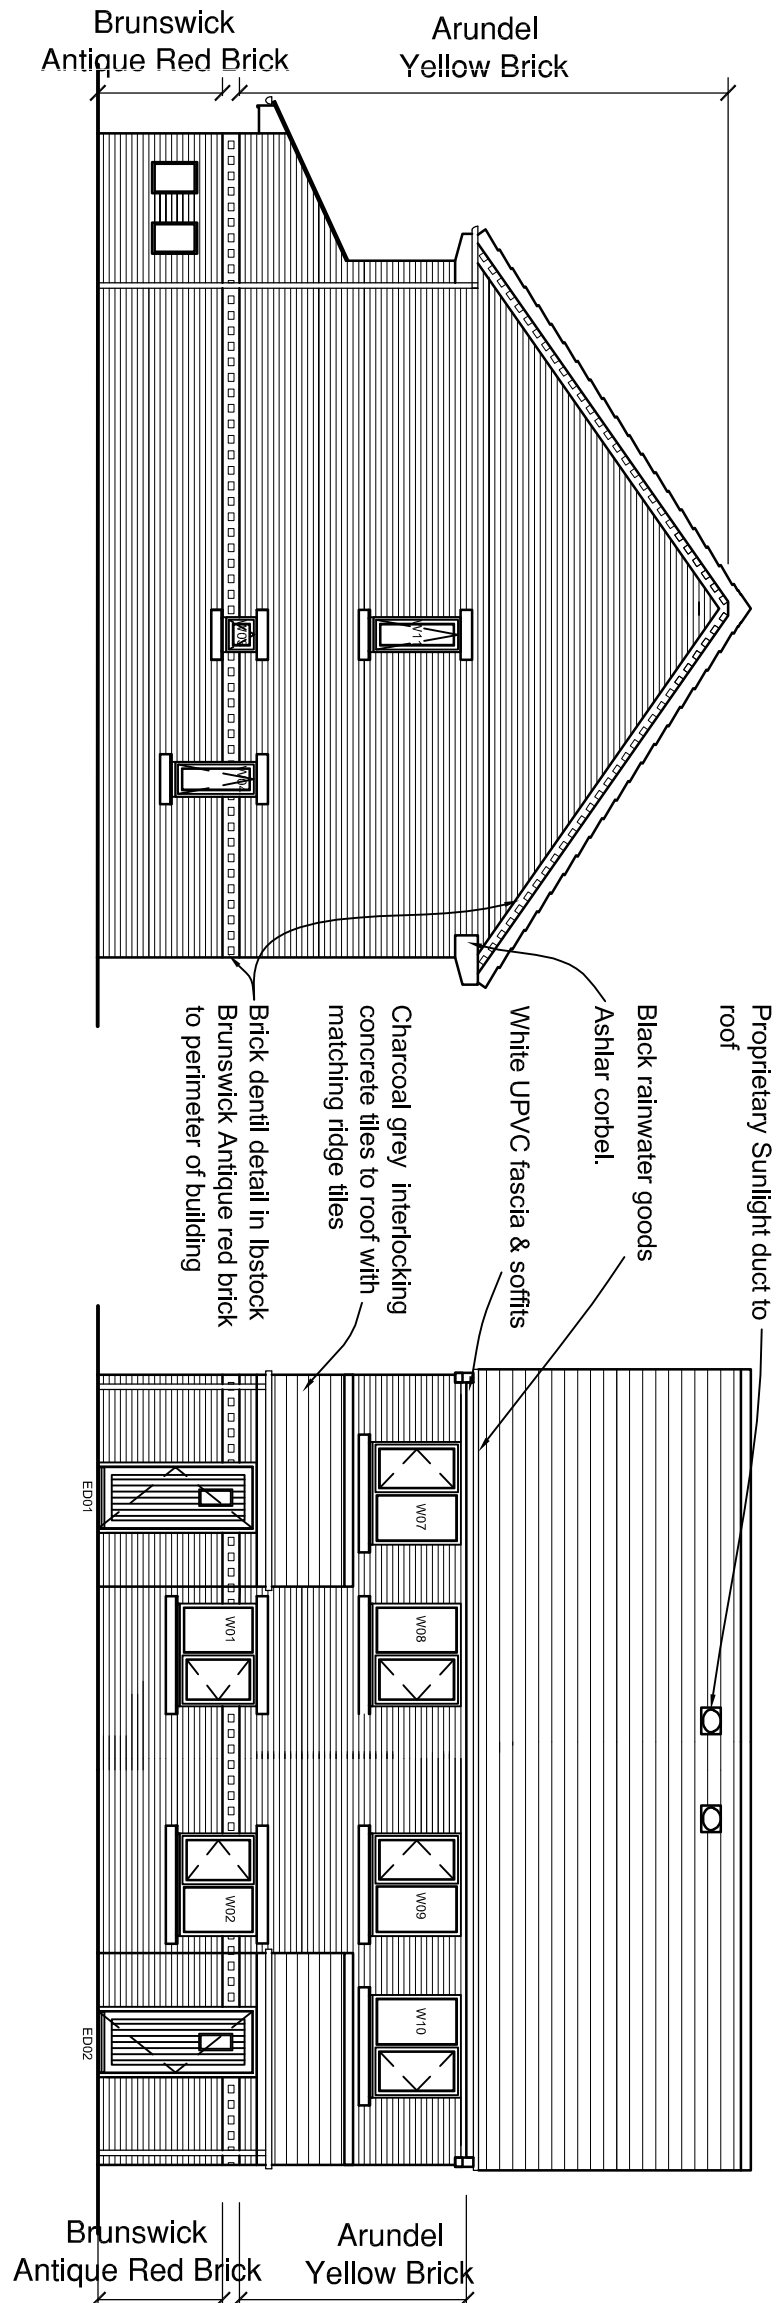


NOTES:

This drawing is produced for use in this project only and may not be used for any other purpose. NPS Property Consultants Ltd accept no liability for the use of this drawing other than the purpose for which it was prepared in connection with the project as recorded on the title block. Please Proceed to Issue and Final Status Only.

This drawing may not be reproduced in any form without prior written agreement.

Do not scale from the drawing, use written dimensions only.

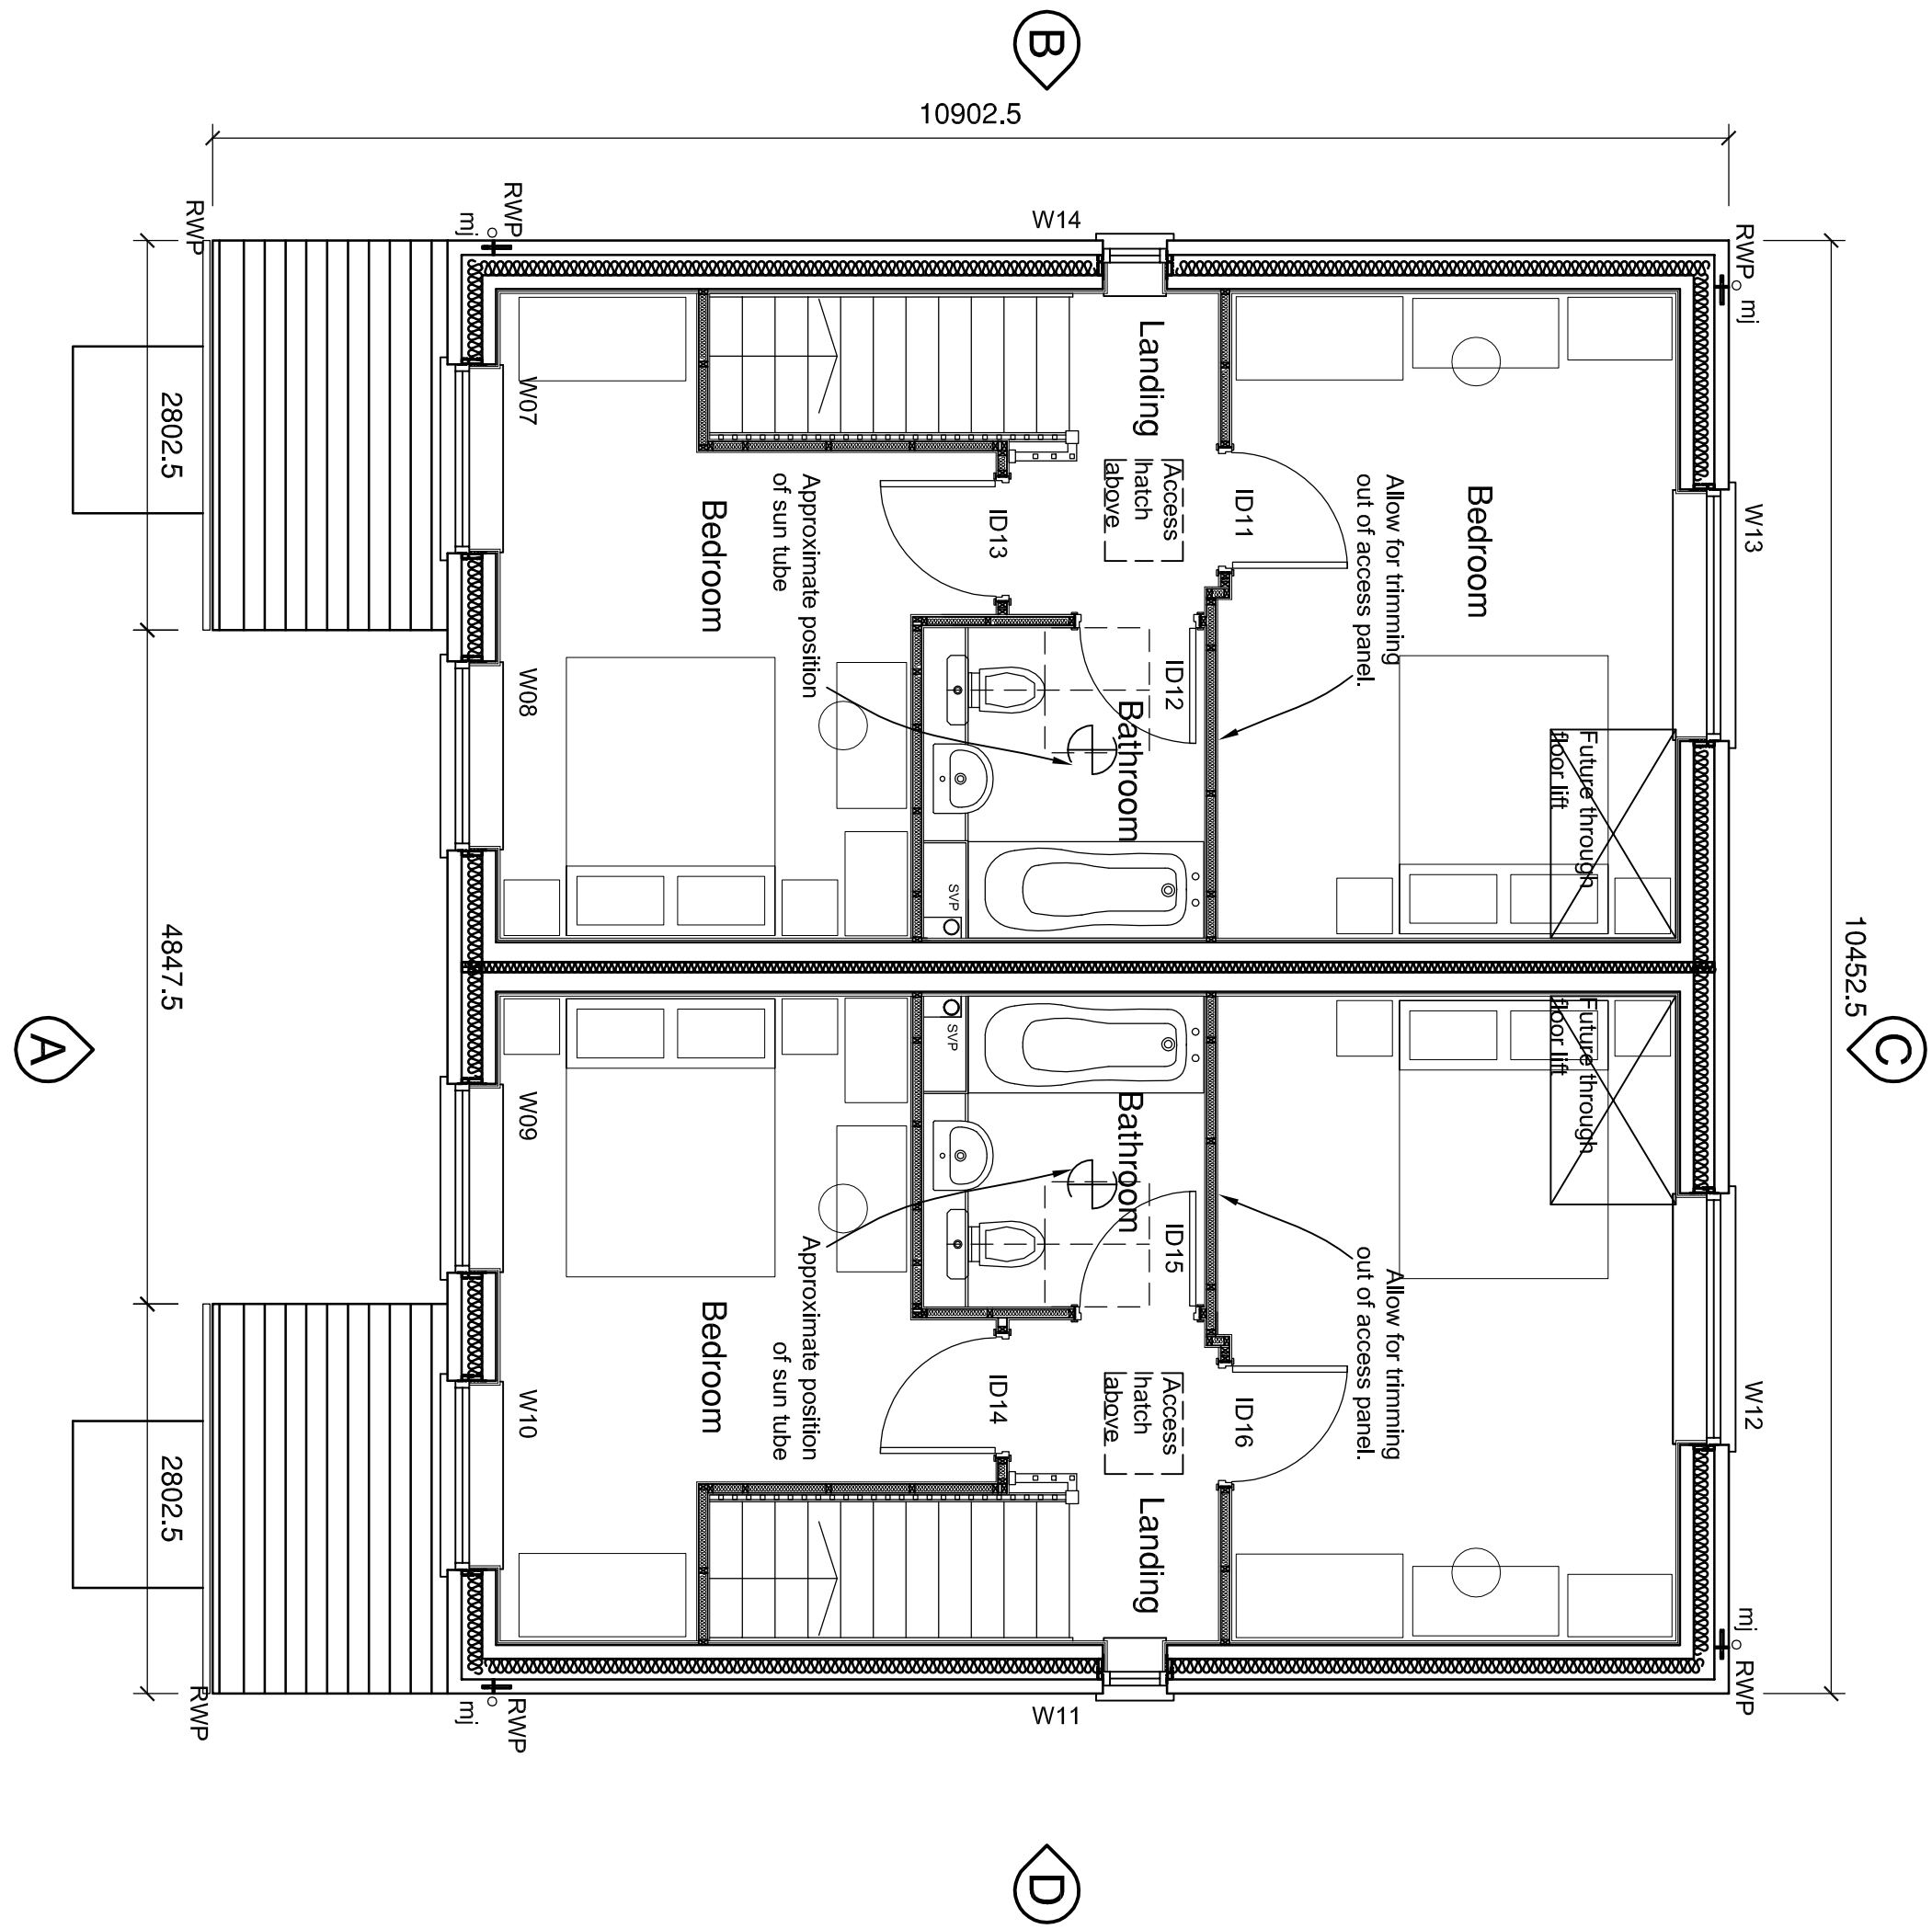

FIRST FLOOR PLAN

[illegible]