
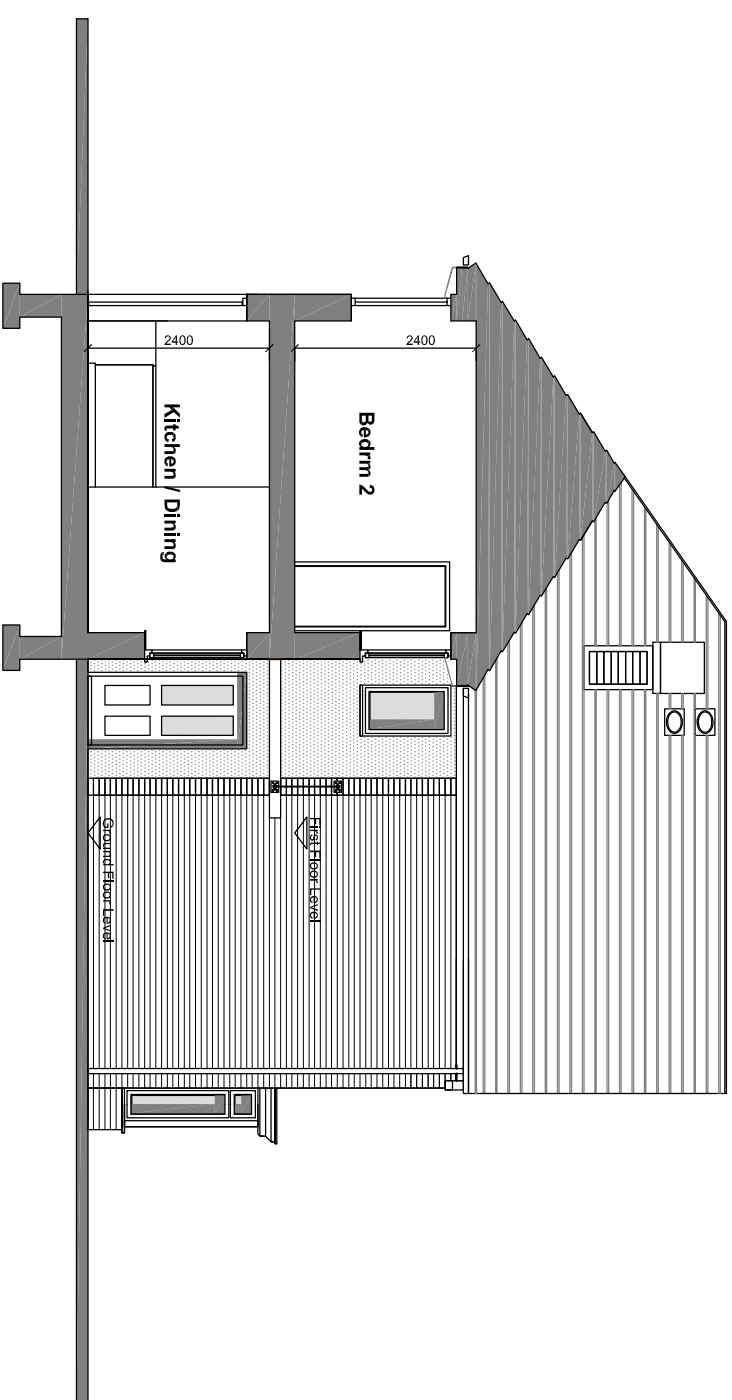
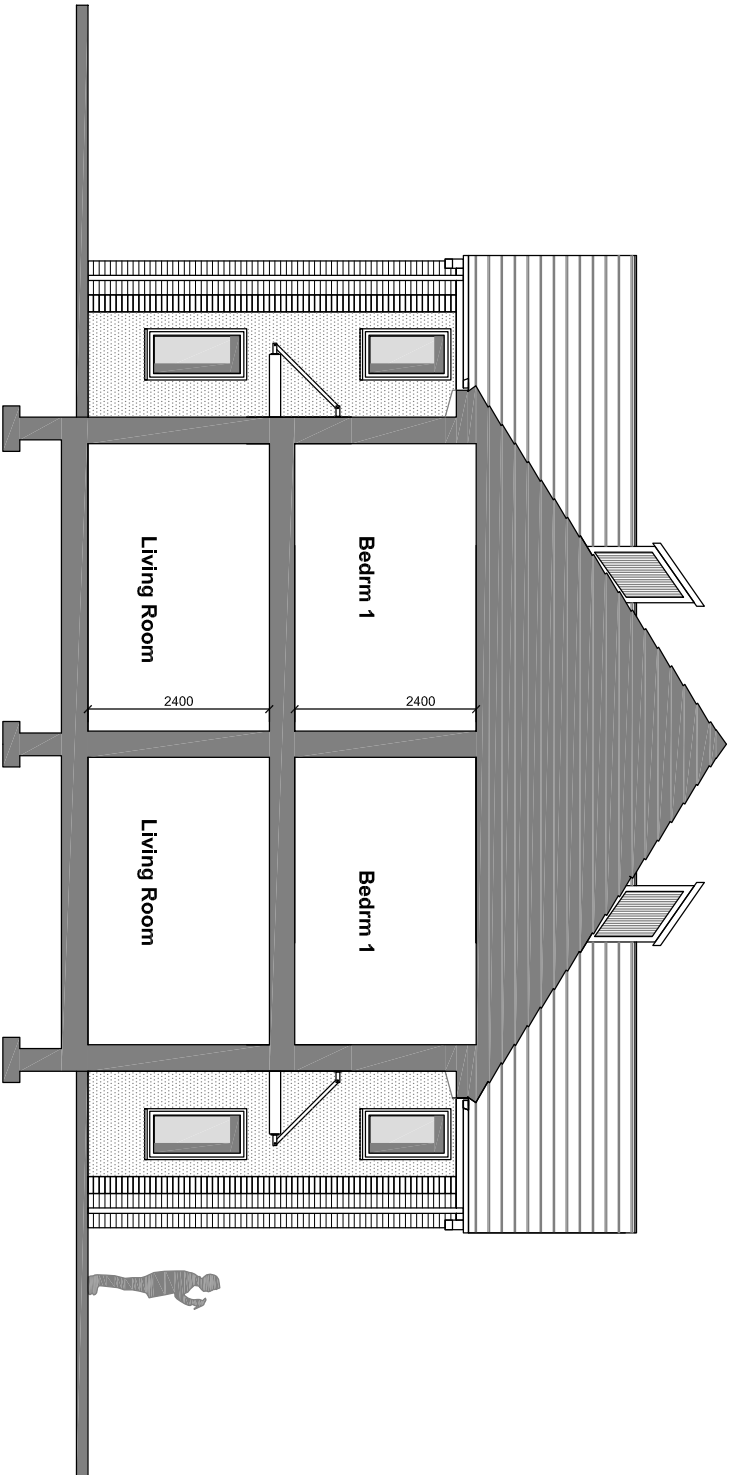
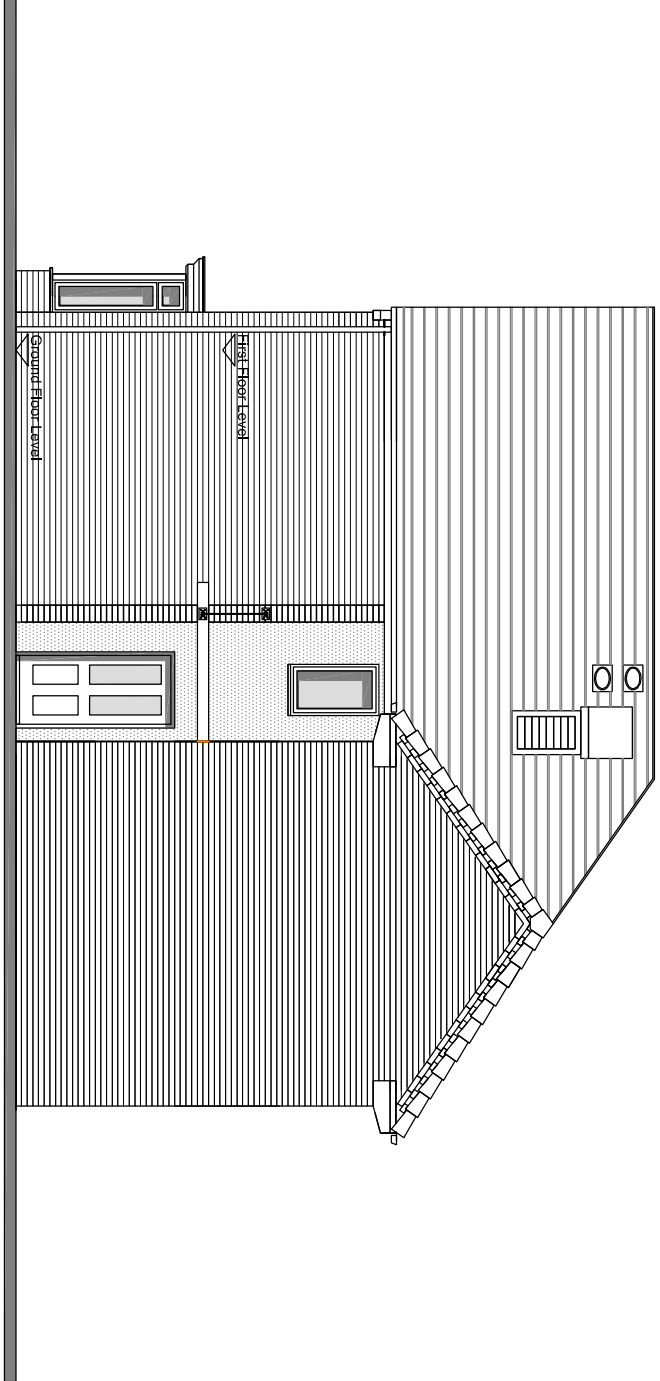
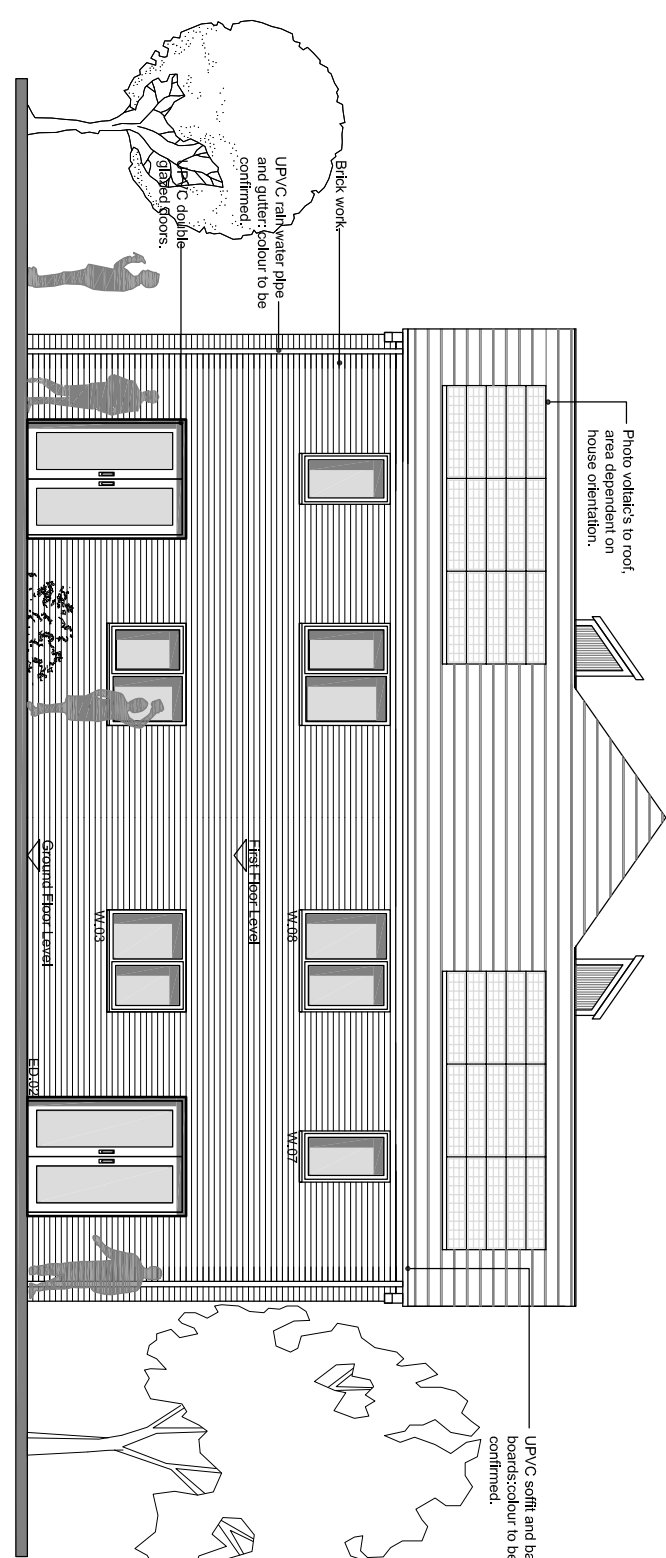
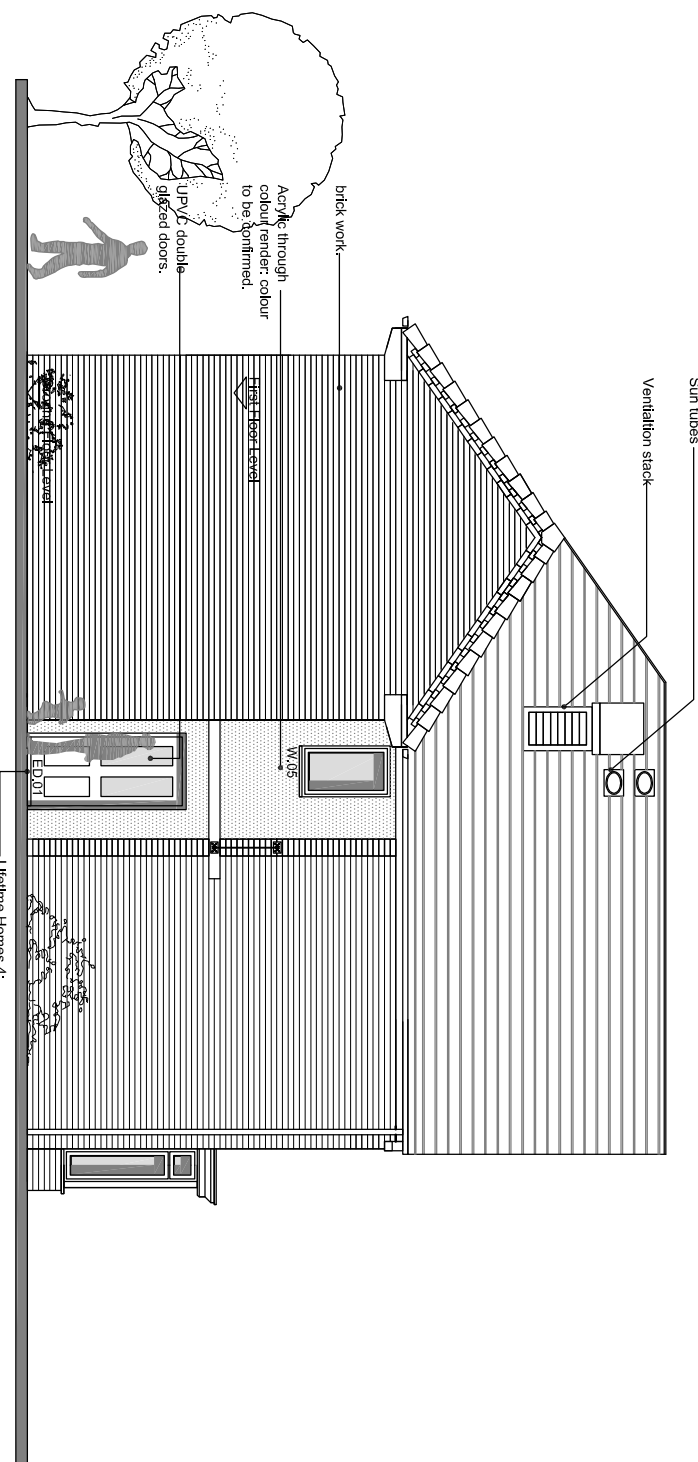
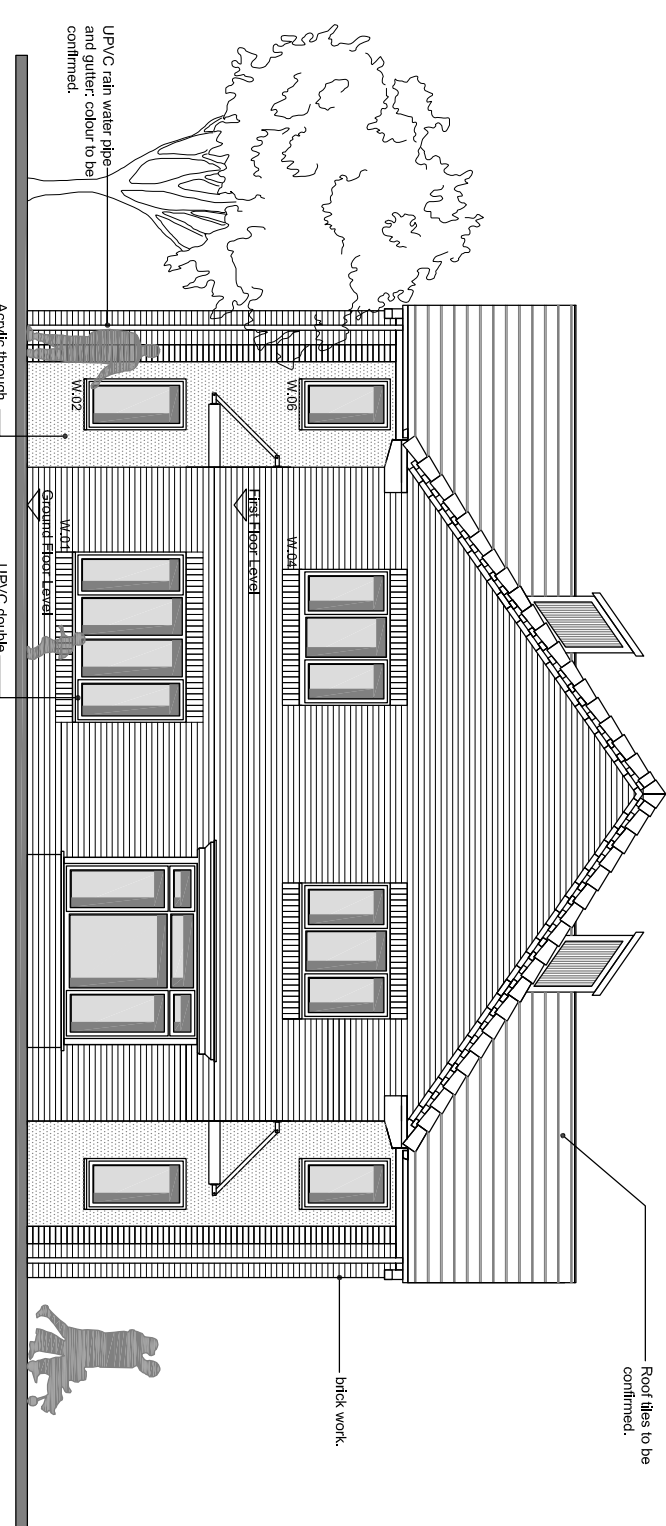
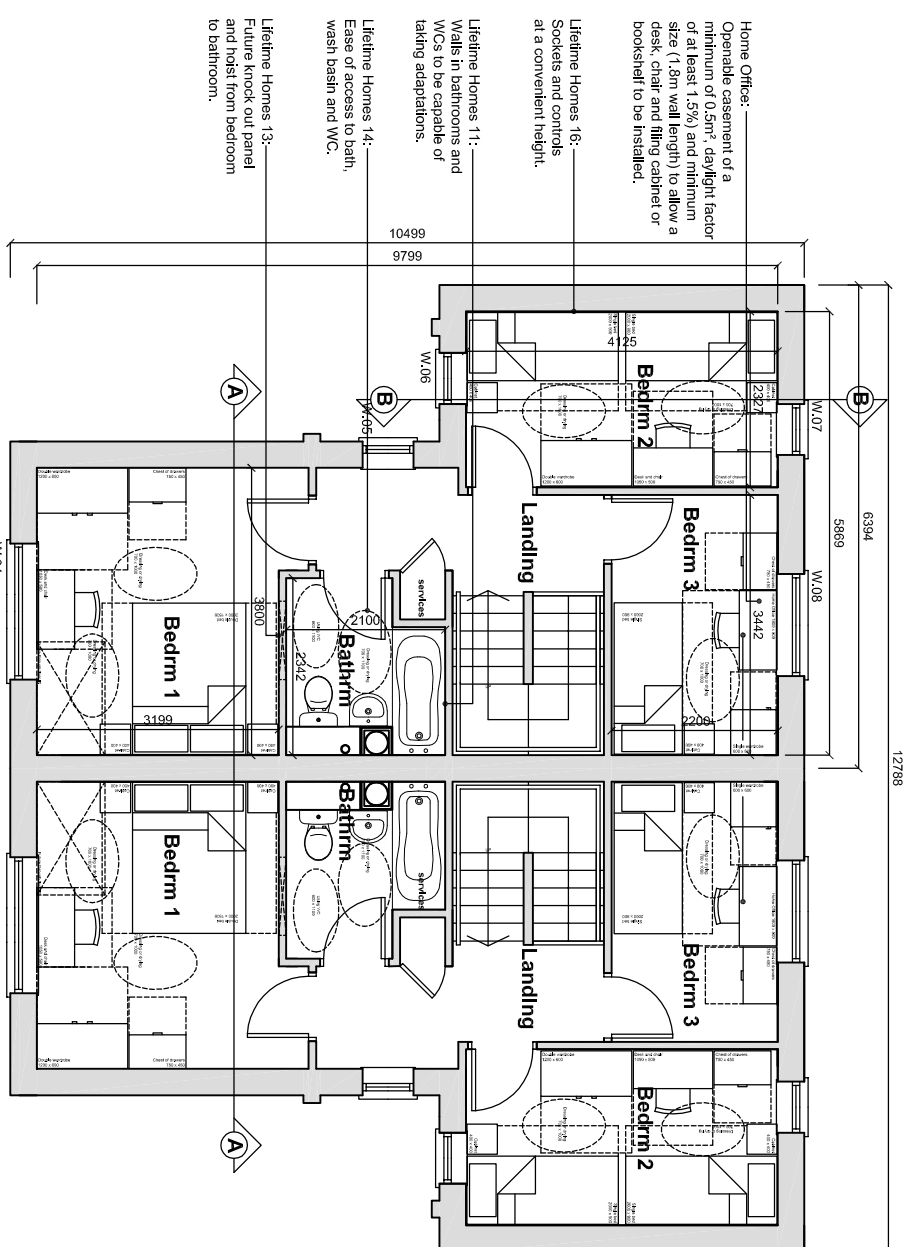


NOTES

[illegible][illegible]

Drawing Status:	
PLANNING	
1:100 @ A1	

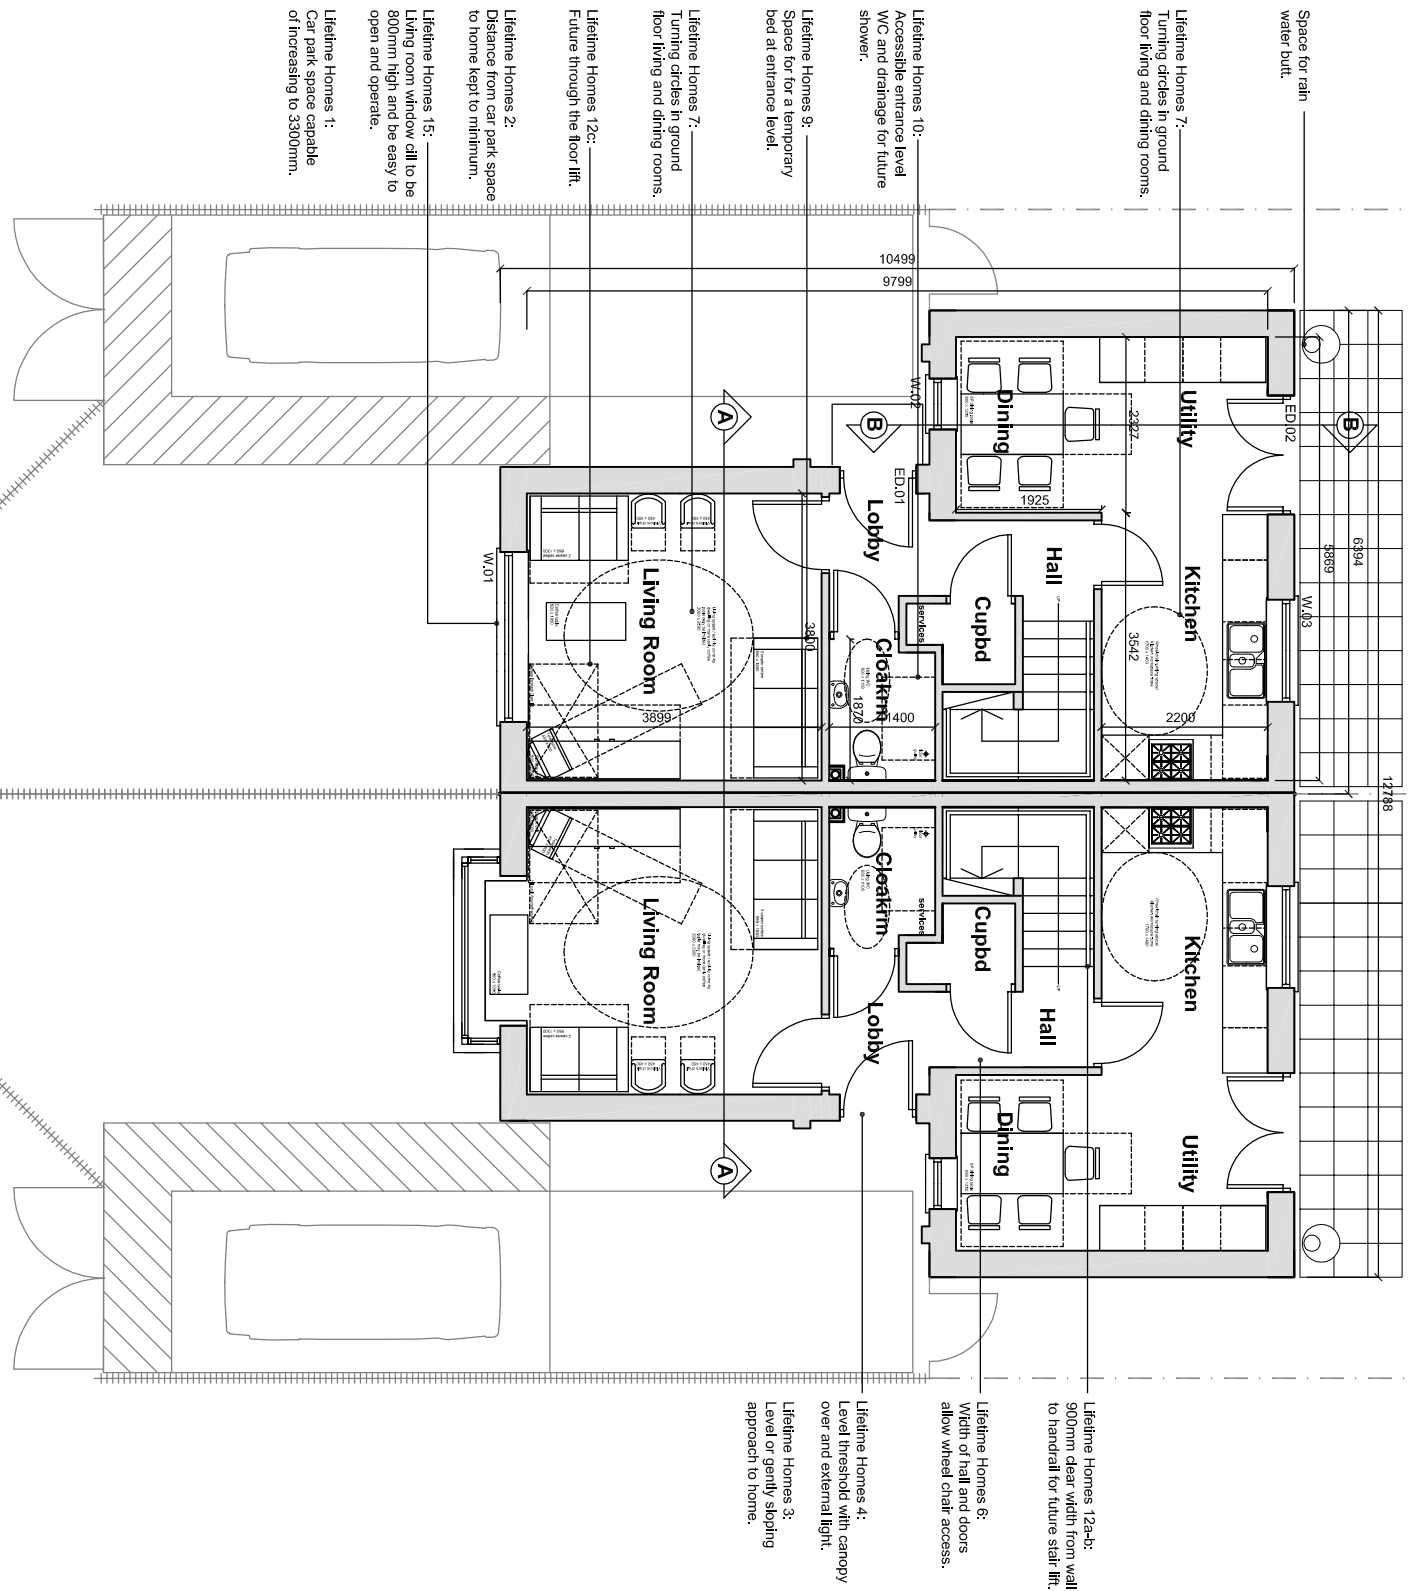

REV	DATE	DESCRIPTION
		The contractor is to comply in full, in respect with the current Building Regulations and it is to check all the drawings and levels. Do not scale from the drawing, use written dimensions. To be used in conjunction with the Preliminary Design Section (Section 1.24) only. 
		Contractor Service, may be reproduced by permission of WMDC & Controller of this Stationery Office Copyright, WMDC OS Permit No. 14/07/2015



nps group






PROJECT		CLIENT	
Proposed New Housing Bellbrook Avenue, Dairfield, Barnsley		Barnesfield Homes	
		CAD FILE REF	DATE
		16:12:09	SCALE
SUBJECT Proposed Elevations & Sections Paper A		REV	DRAWN
		MIL	CHECKED
PROJECT NR AG.09.163		DRAWING NR PL006	



