

NJT DESIGN LIMITED - DISCLAIMER:

This drawing is copyright and shall not be reproduced nor used for any other purpose without the written permission of the Architects. This drawing must be read in conjunction with all other related drawings and documentation. It is the contractors responsibility to ensure full compliance with the Building Regulations. It is the contractors responsibility to check and verify all dimensions on site. Any discrepancies to be reported immediately. IF IN DOUBT ASK. Materials not in conformity with relevant British or European Standards/Codes of practice or materials known to be deleterious to health & safety must not be used or specified on this project.

N

No	Date	Description	Checked By

CLIENT

RMG DEVELOPMENTS

PROJECT

DEVELOPEMENT OF LAND AT THE CLOSE LUNDWOOD - BARNSLEY

TITLE

EXISTING SITE PLAN

DRAWING STATUS

PLANNING APPROVAL


DRAWN	NJT	CHECKED	NJT
SCALE	1:500 @ A3		
DATE	JUNE 2008		

NJT DESIGN LIMITED

Unit 4 Nunlake farm Wingerworth Chesterfield S42 6RB

T: 07891 014599 | E: nick.taylor@njtdesign.co.uk | www.njtdesign.co.uk

JOB NO.	DRAWING NUMBER	REV
08-007	A(00)-01	-

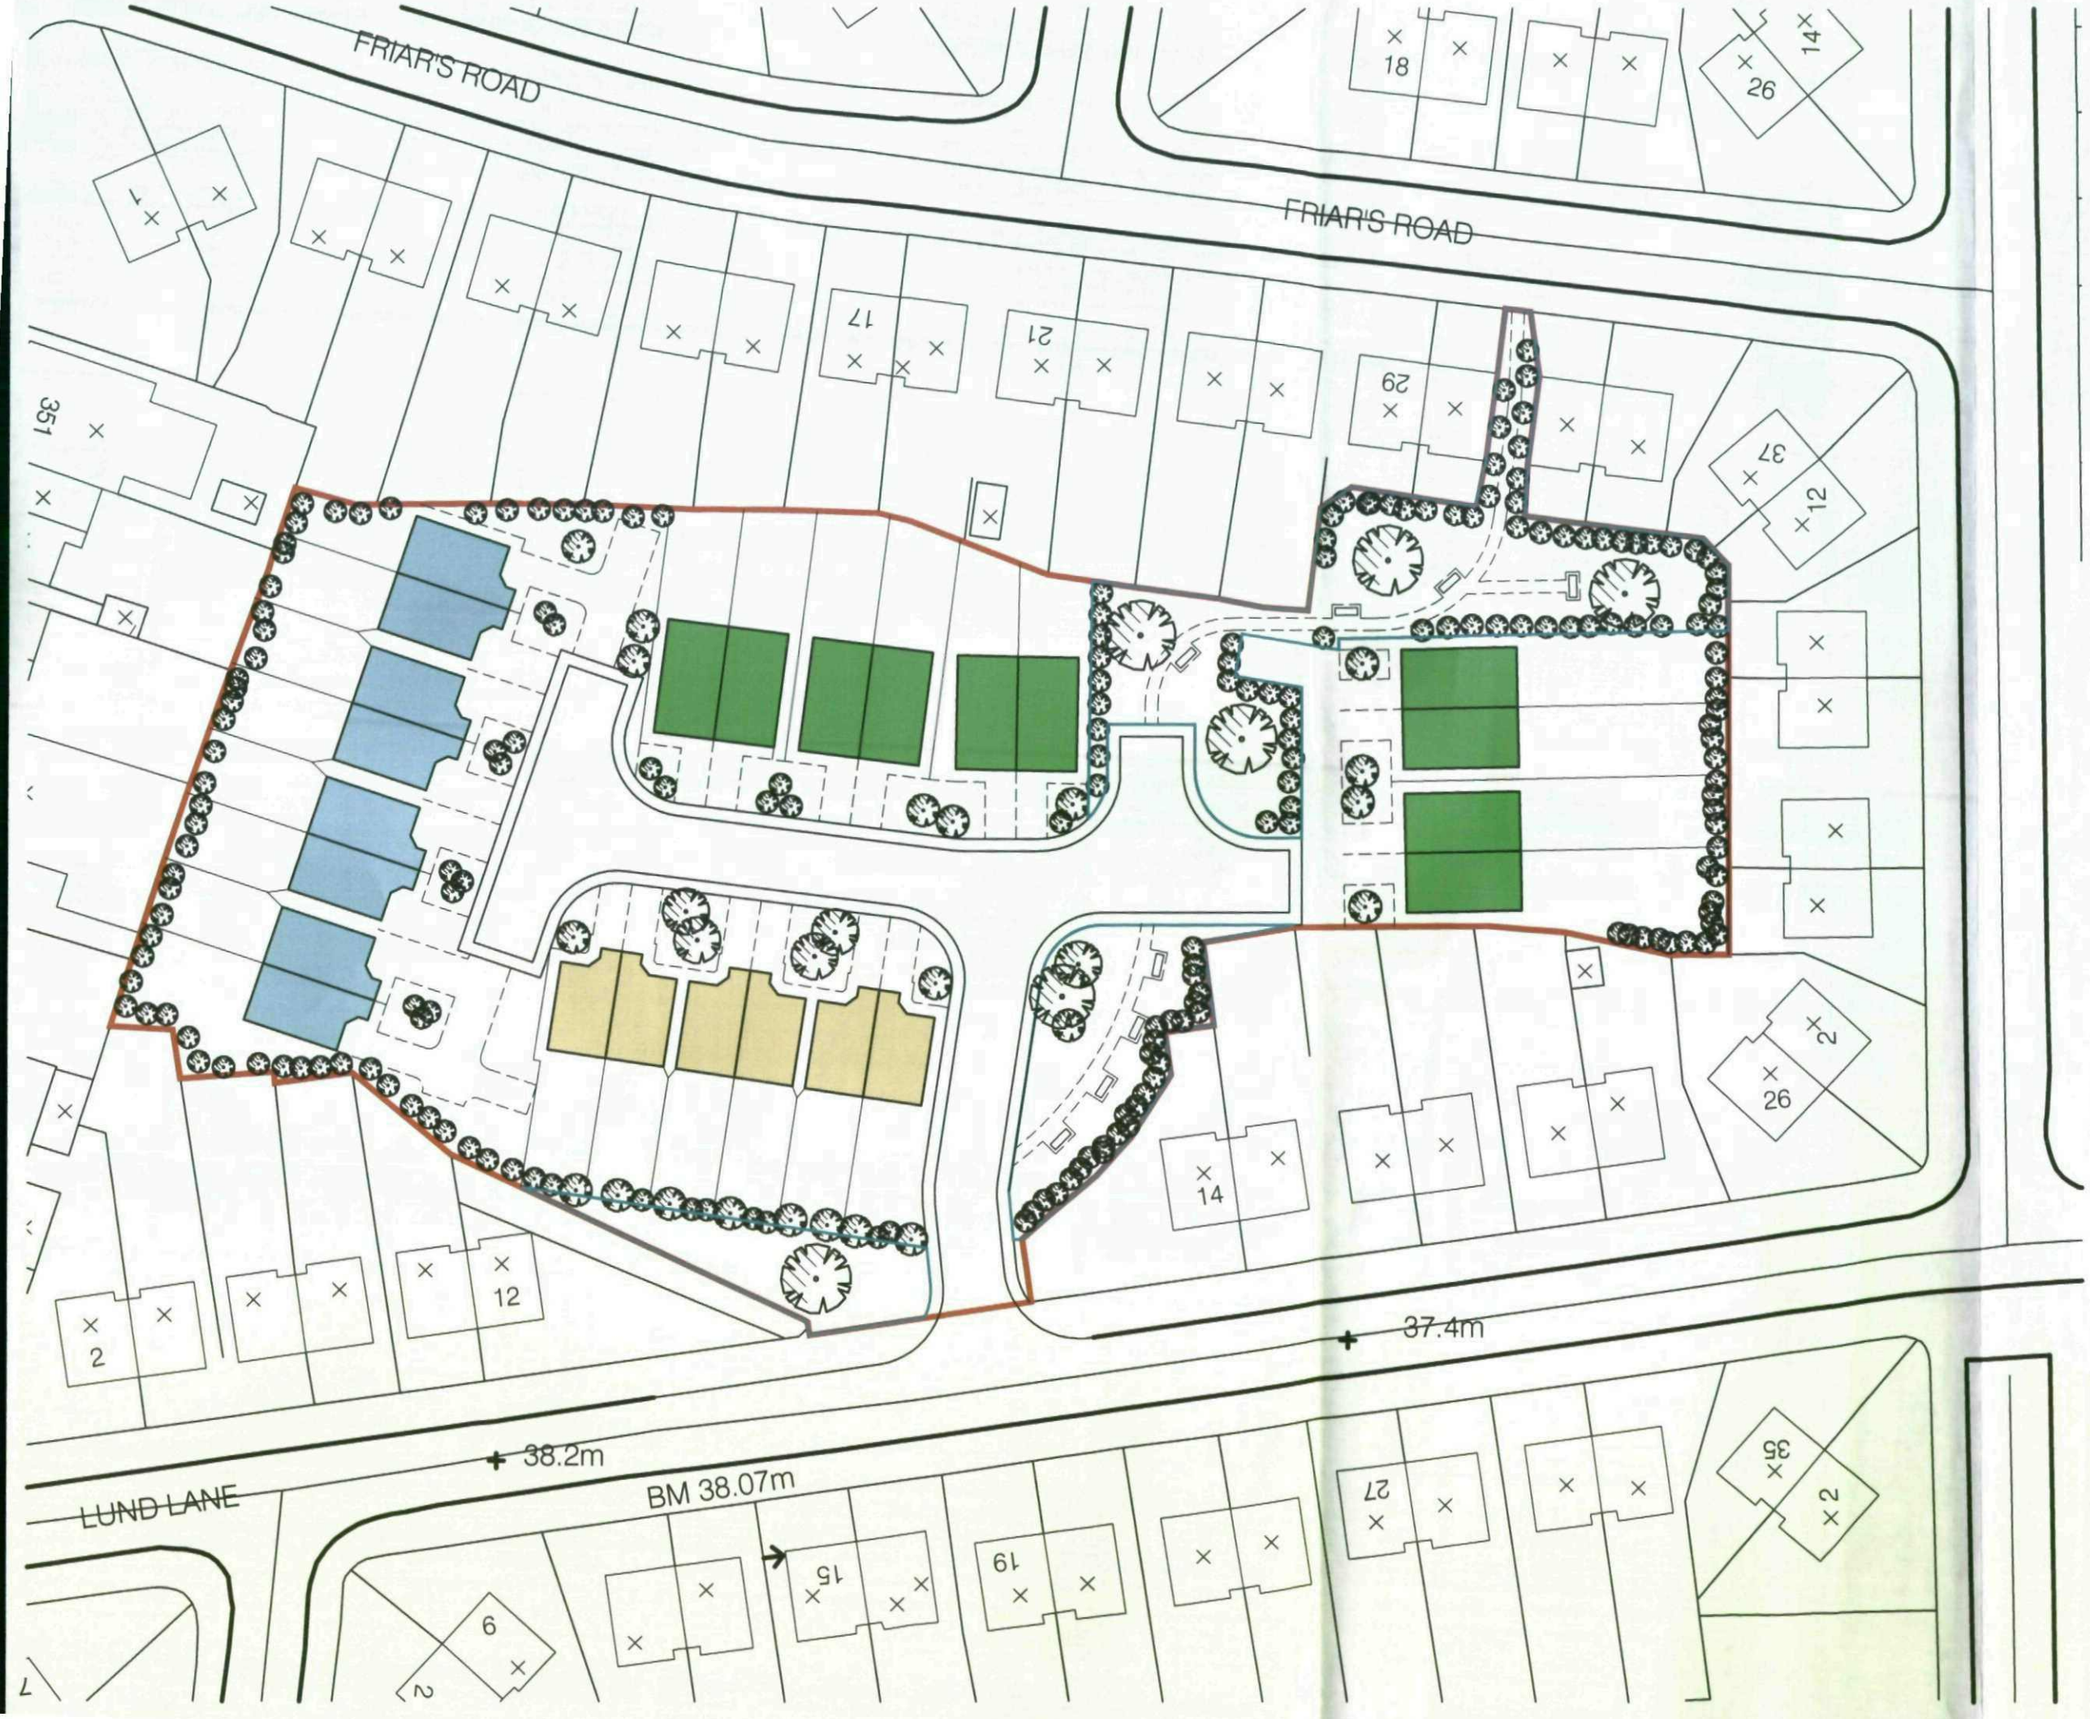

NJT DESIGN LIMITED - DISCLAIMER:

This drawing is copyright and shall not be reproduced nor used for any other purpose without the written permission of the Architects. This drawing must be read in conjunction with all other related drawings and documentation. It is the contractors responsibility to ensure full compliance with the Building Regulations. It is the contractors responsibility to check and verify all dimensions on site. Any discrepancies to be reported immediately. IF IN DOUBT ASK. Materials not in conformity with relevant British or European Standards/Codes of practice or materials known to be deleterious to health & safety must not be used or specified on this project.

KEY:

- HOUSE TYPE 1
- HOUSE TYPE 2
- HOUSE TYPE 3
- DENOTES AREA OF PUBLC OPEN SPACE. (1026m² or 17% of site area)

N

No	Date	Description	Checked By

CLIENT

RMG DEVELOPMENTS

PROJECT

DEVELOPEMENT OF LAND AT THE CLOSE LUNDWOOD - BARNSLEY

TITLE

PROPOSED SITE PLAN

DRAWING STATUS

PLANNING APPROVAL


DRAWN	NJT	CHECKED	NJT
SCALE	1:500 @ A3		
DATE	JUNE 2008		

NJT DESIGN LIMITED


bam 4 burkills farm wingerworth chesterfield S42 6NB

T: 07891 814589 | E: nicktaylor@njtdesign.co.uk | www.njtdesign.co.uk

JOB NO.	DRAWING NUMBER	REV
08-007	A(00)-02	-

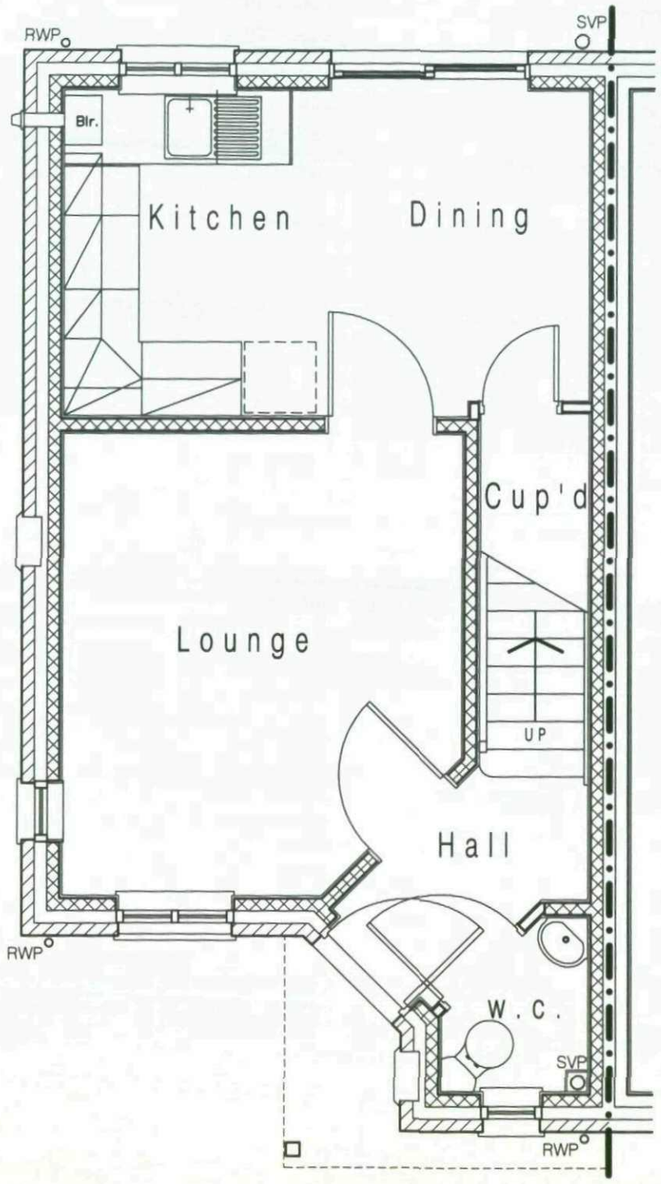

GROUND FLOOR PLAN

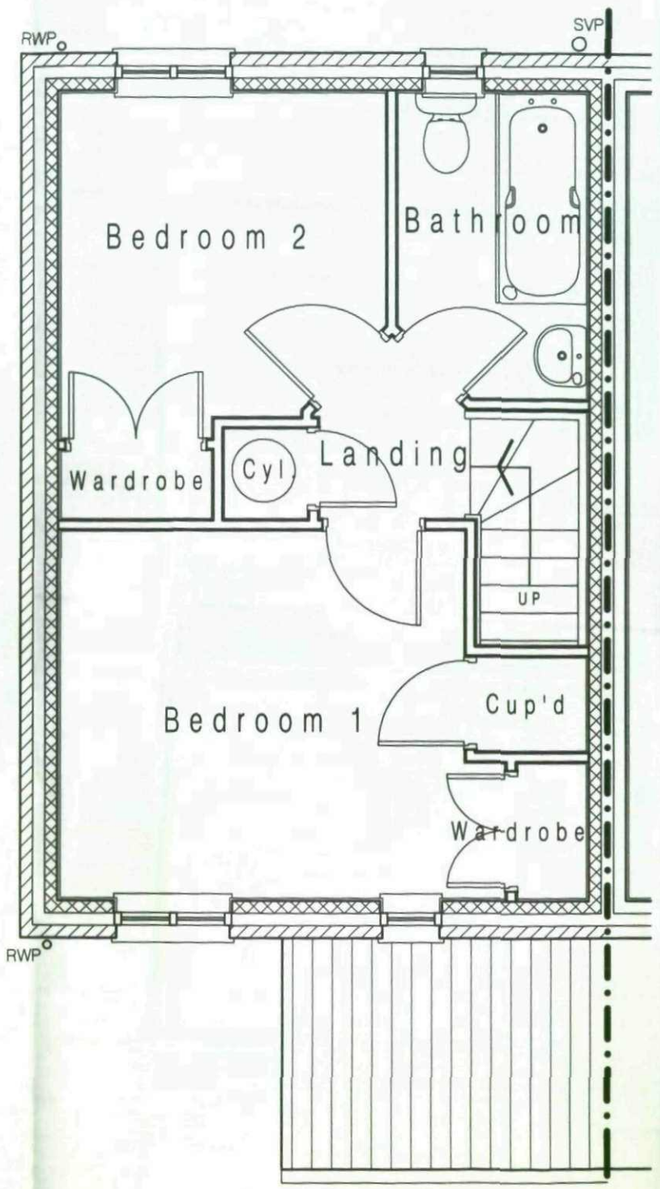

FIRST FLOOR PLAN

NJT DESIGN LIMITED - DISCLAIMER:

This drawing is copyright and shall not be reproduced nor used for any other purpose without the written permission of the Architects. This drawing must be read in conjunction with all other related drawings and documentation. It is the contractors responsibility to ensure full compliance with the Building Regulations. It is the contractors responsibility to check and verify all dimensions on site. Any discrepancies to be reported immediately. IF IN DOUBT ASK. Materials not in conformity with relevant British or European Standards/Codes of practice or materials known to be deleterious to health & safety must not be used or specified on this project.

No	Date	Description	Checked By

CLIENT

RMG DEVELOPMENTS

PROJECT

DEVELOPEMENT OF LAND AT THE CLOSE LUNDWOOD - BARNSLEY

TITLE

HOUSE TYPE 1 LAYOUTS


DRAWING STATUS

PLANNING APPROVAL


DRAWN	NJT	CHECKED	NJT
SCALE	1:50 @ A3		
DATE	JUNE 2008		

NJT DESIGN LIMITED
Barn 4
hurlstone farm
wingerworth
chesterfield
S42 6NB
T 07891 014589

JOB NO.	DRAWING NUMBER	REV
08-007	A(00)-03	-

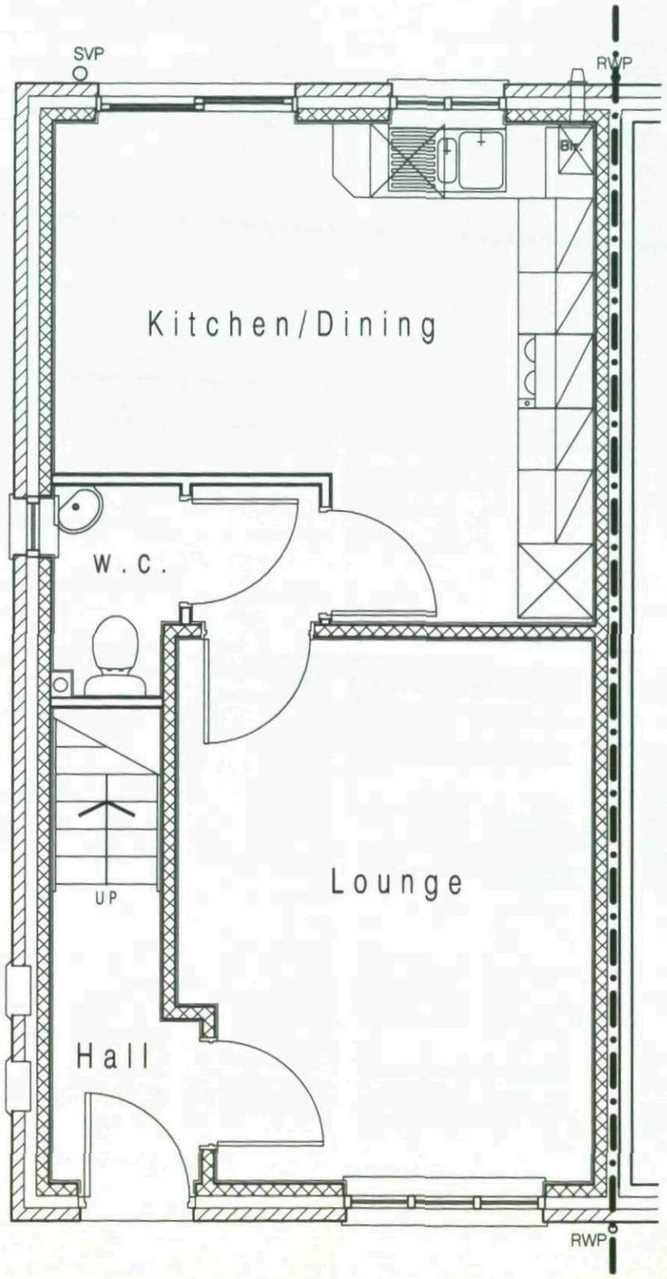

GROUND FLOOR PLAN

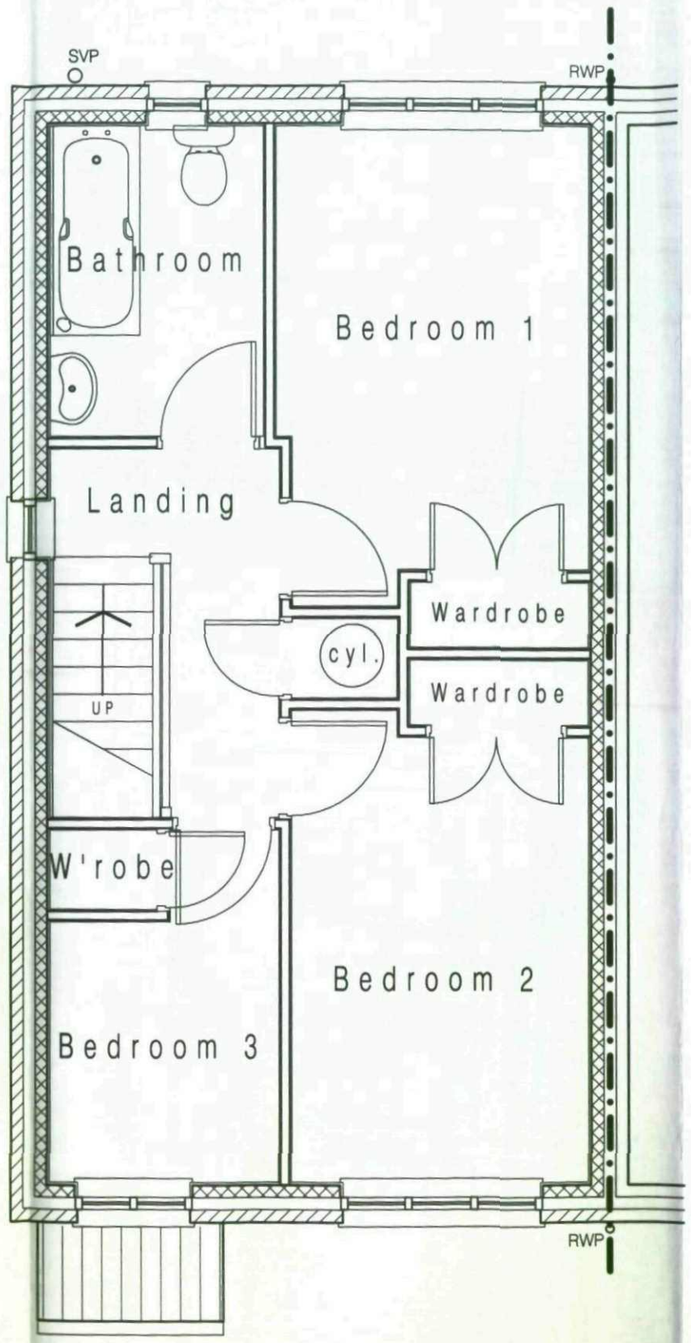

FIRST FLOOR PLAN

NJT DESIGN LIMITED - DISCLAIMER

This drawing is copyright and shall not be reproduced nor used for any other purpose without the written permission of the Architects. This drawing must be read in conjunction with all other related drawings and documentation. It is the contractors responsibility to ensure full compliance with the Building Regulations. It is the contractors responsibility to check and verify all dimensions on site. Any discrepancies to be reported immediately. IF IN DOUBT ASK. Materials not in conformity with relevant British or European Standards/Codes of practice or materials known to be deleterious to health & safety must not be used or specified on this project.

No.	Date	Description	Checked By

CLIENT

RMG DEVELOPMENTS

PROJECT

DEVELOPEMENT OF LAND AT THE CLOSE LUNDWOOD - BARNSLEY

TITLE

HOUSE TYPE 2 LAYOUTS


DRAWING STATUS

PLANNING APPROVAL


DRAWN	NJT	CHECKED	NJT
SCALE	1:50 @ A3		
DATE	JUNE 2008		

NJT DESIGN LIMITED
Item 4
hurlocks farm
wingerworth
chesterfield
S42 6NB
T: 07891 014599 | E: nick.taylor@njtdesign.co.uk | www.njtdesign.co.uk


JOB NO.	DRAWING NUMBER	REV
08-007	A(00)-04	-

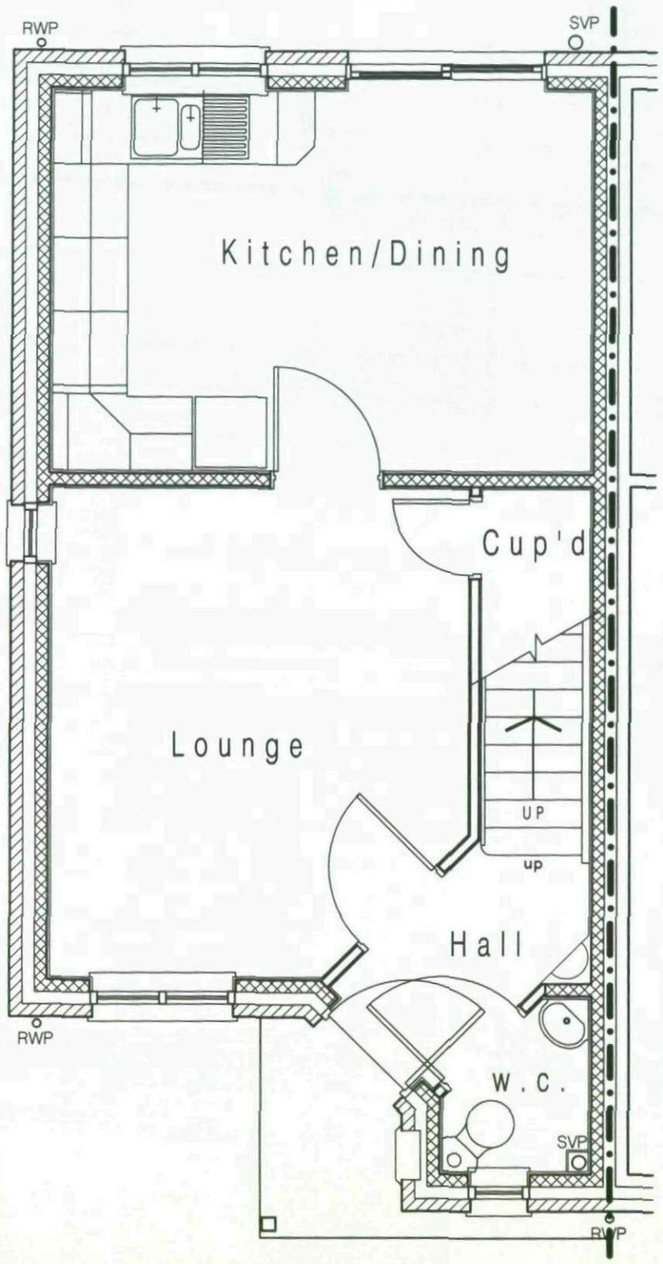

GROUND FLOOR PLAN

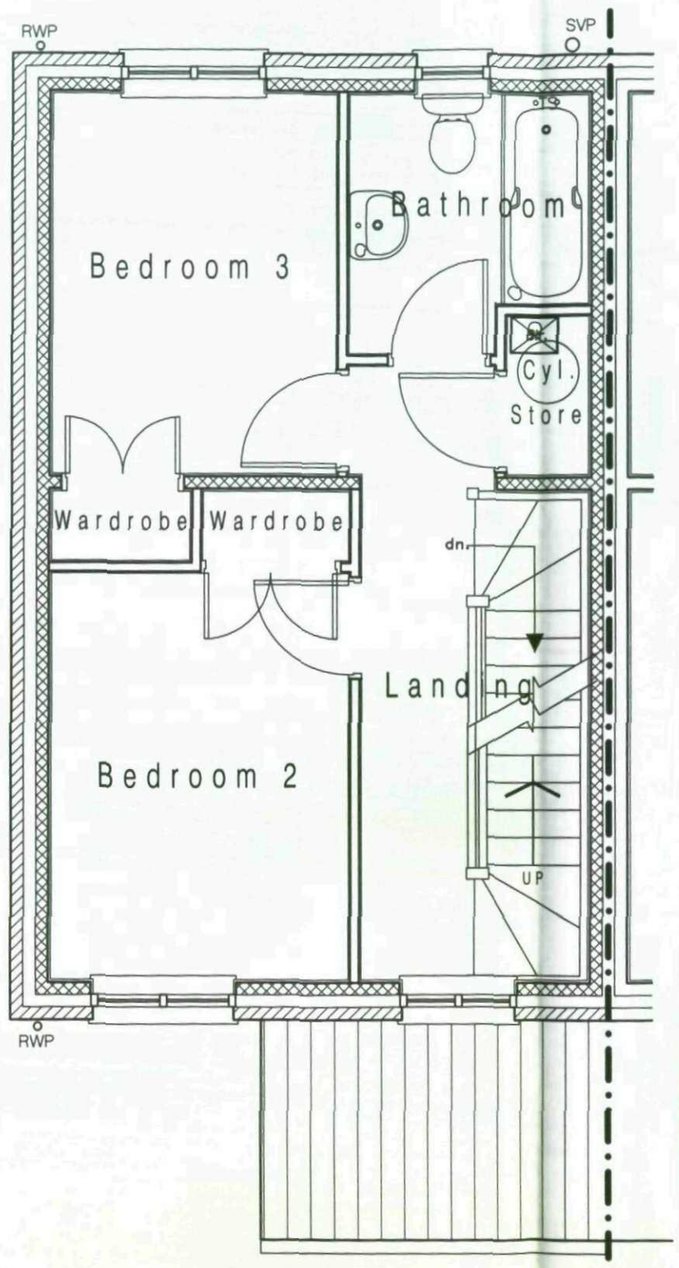

FIRST FLOOR PLAN

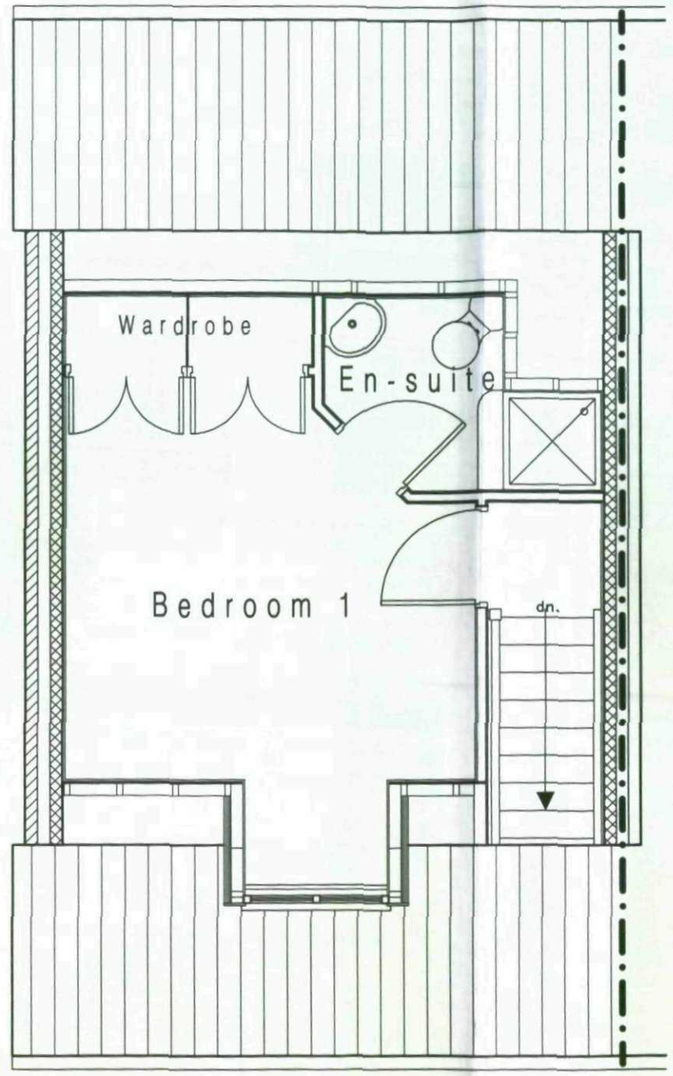

SECOND FLOOR PLAN

NJT DESIGN LIMITED - DISCLAIMER:

This drawing is copyright and shall not be reproduced nor used for any other purpose without the written permission of the Architects. This drawing must be read in conjunction with all other related drawings and documentation. It is the contractors responsibility to ensure full compliance with the Building Regulations. It is the contractors responsibility to check and verify all dimensions on site. Any discrepancies to be reported immediately. IF IN DOUBT ASK. Materials not in conformity with relevant British or European Standards/Codes of practice or materials known to be deleterious to health & safety must not be used or specified on this project.

No.	Date	Description	Checked By

CLIENT

RMG DEVELOPMENTS

PROJECT

DEVELOPEMENT OF LAND AT THE CLOSE LUNDWOOD - BARNSLEY

TITLE

HOUSE TYPE 3 LAYOUTS

DRAWING STATUS

PLANNING APPROVAL

DRAWN	NJT	CHECKED	NJT
SCALE	1:100 @ A3		
DATE	JUNE 2008		

NJT DESIGN LIMITED

barn 4
burdale farm
wigginworth
chesterfield
S42 6NS


T: 07891 014599 | E: mail@njtdesign.co.uk | www.njtdesign.co.uk

JOB NO.	DRAWING NUMBER	REV
08-007	A(00)-05	-


FLOOR AREA: 58.7m²/632sq.ft




FRONT ELEVATION
(PAIR)

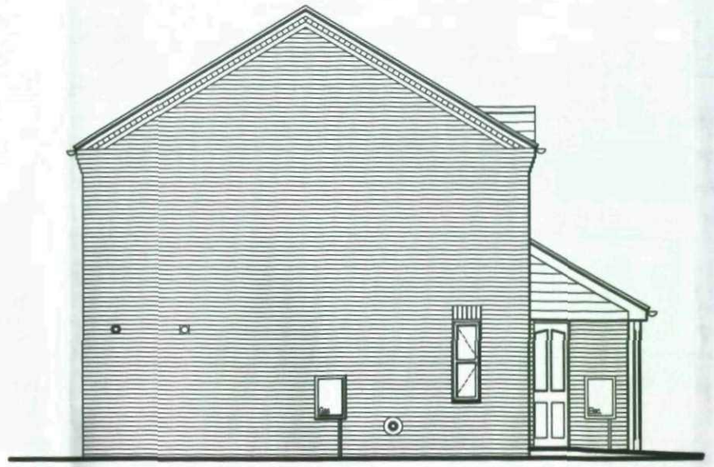

SIDE ELEVATION

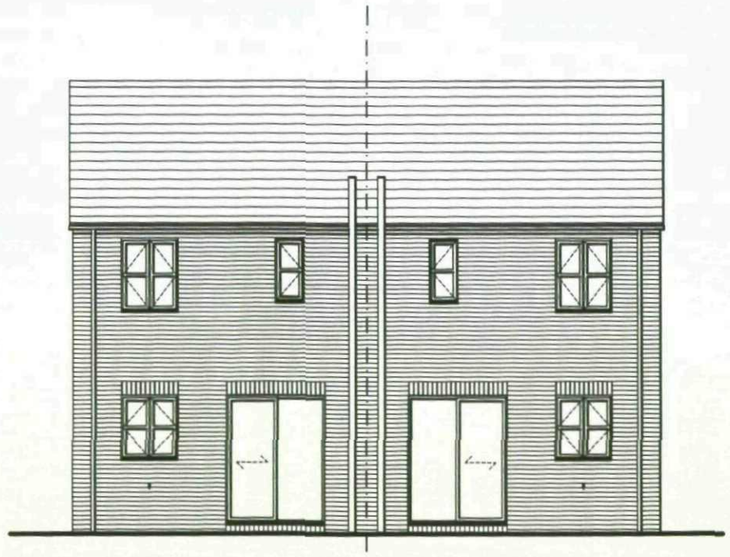

REAR ELEVATION
(PAIR)

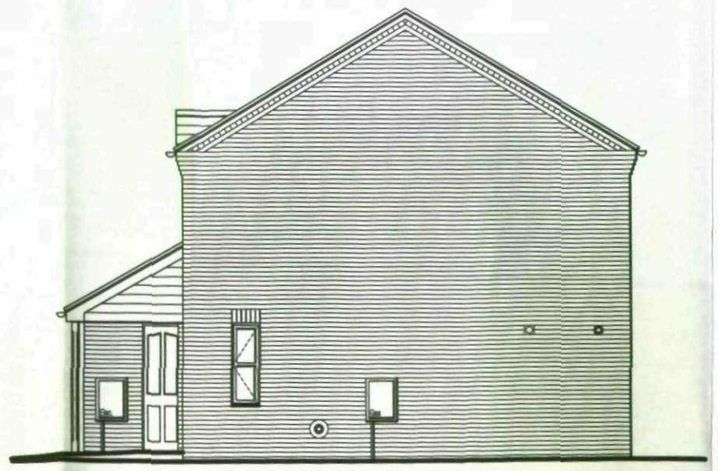

SIDE ELEVATION

NJT DESIGN LIMITED - DISCLAIMER

This drawing is copyright and shall not be reproduced nor used for any other purpose without the written permission of the Architects. This drawing must be read in conjunction with all other related drawings and documentation. It is the contractors responsibility to ensure full compliance with the Building Regulations. It is the contractors responsibility to check and verify all dimensions on site. Any discrepancies to be reported immediately. IF IN DOUBT ASK. Materials not in conformity with relevant British or European Standards/Codes of practice or materials known to be deleterious to health & safety must not be used or specified on this project.

No.	Date	Description	Checked By

CLIENT

RMG DEVLOPMENTS

PROJECT

DEVELOPEMENT OF LAND AT THE CLOSE LUNDWOOD - BARNSLEY

TITLE

HOUSE TYPE 1 ELEVATIONS

DRAWING STATUS

PLANNING APPROVAL

DRAWN	NJT	CHECKED	NJT
SCALE	1:100 @ A3		
DATE	JUNE 2008		

NJT DESIGN LIMITED
barn 4
hurlstone farm
wingerworth
chesterfield
S42 6NB


T 07891 014599 | E nicktaylor@njtdesign.co.uk | www.njtdesign.co.uk

JOB NO.	DRAWING NUMBER	REV
08-007	A(00)-06	-


FLOOR AREA: 75.8m²/816sq.ft




FRONT ELEVATION

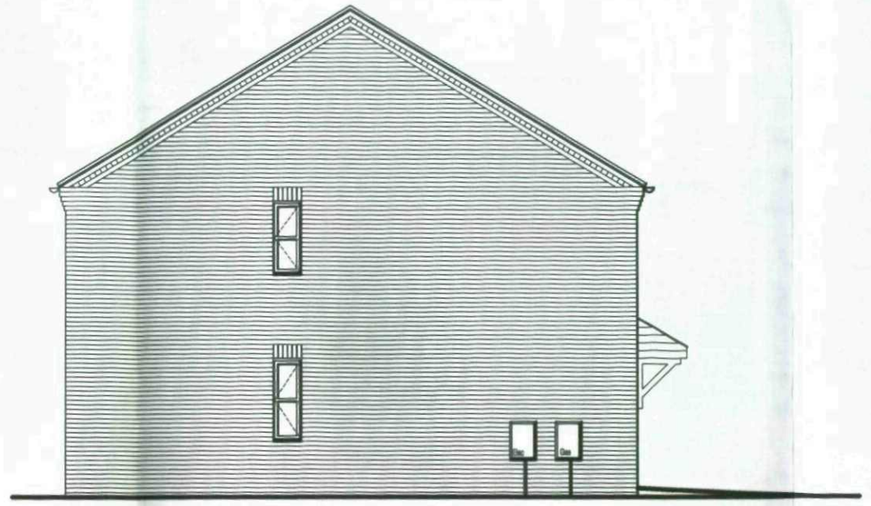

SIDE ELEVATION

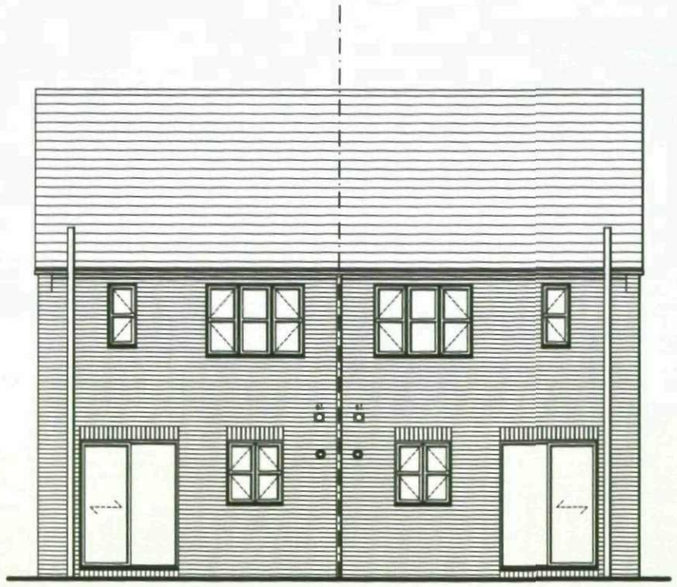

REAR ELEVATION

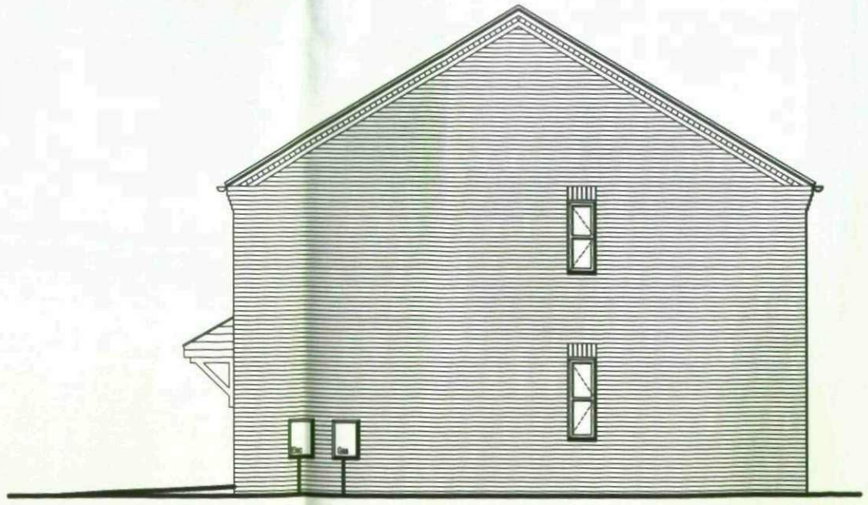

SIDE ELEVATION

NJT DESIGN LIMITED - DISCLAIMER

This drawing is copyright and shall not be reproduced nor used for any other purpose without the written permission of the Architects. This drawing must be read in conjunction with all other related drawings and documentation. It is the contractors responsibility to ensure full compliance with the Building Regulations. It is the contractors responsibility to check and verify all dimensions on site. Any discrepancies to be reported immediately. IF IN DOUBT ASK. Materials not in conformity with relevant British or European Standards/Codes of practice or materials known to be deleterious to health & safety must not be used or specified on this project.

No	Date	Description	Checked By

CLIENT

RMG DEVELOPMENTS

PROJECT

DEVELOPEMENT OF LAND AT THE CLOSE LUNDWOOD - BARNSLEY

TITLE

HOUSE TYPE 2 ELEVATIONS

DRAWING STATUS

PLANNING APPROVAL

DRAWN	NJT	CHECKED	NJT
SCALE	1:100 @ A3		
DATE	JUNE 2008		


NJT DESIGN LIMITED

farm 4
hunloke farm
wingerworth
chesterfield
S42 6NS


T: 07891 014589 | E: nick.taylor@njtdesign.co.uk | www.njtdesign.co.uk

JOB NO.	DRAWING NUMBER	REV
08-007	A(00)-07	-


FLOOR AREA: 83.8m²/902sq.ft

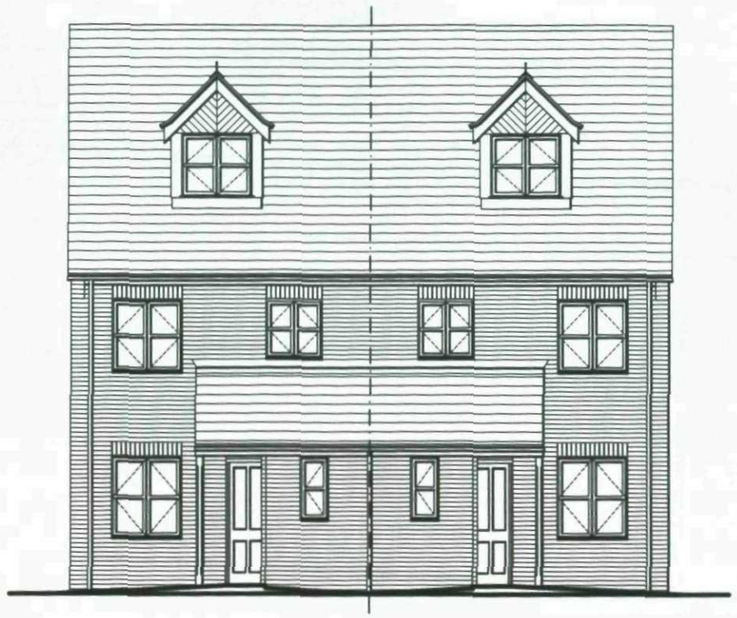


FRONT ELEVATION
(PAIR)

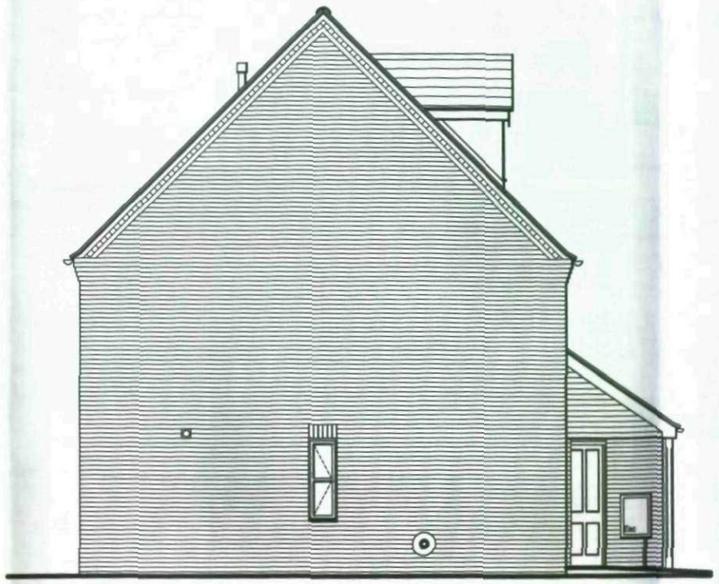

SIDE ELEVATION
(TYPICAL)

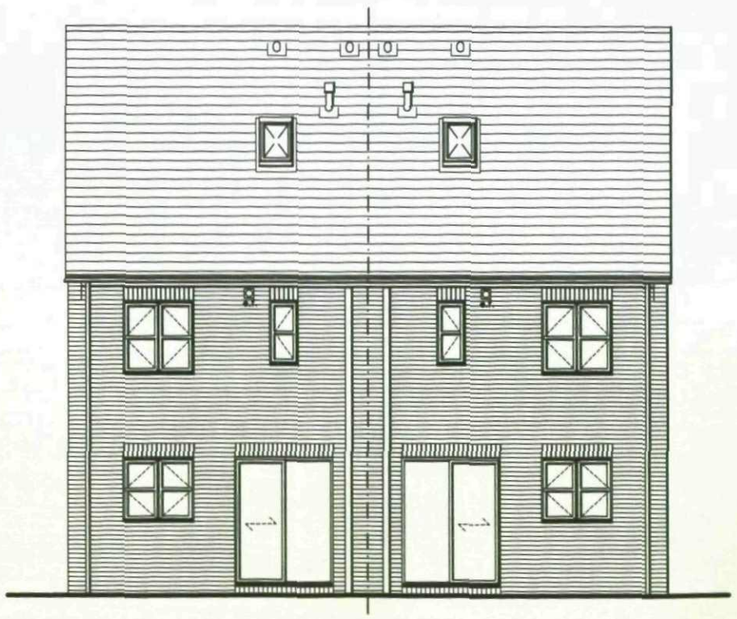

REAR ELEVATION
(PAIR)

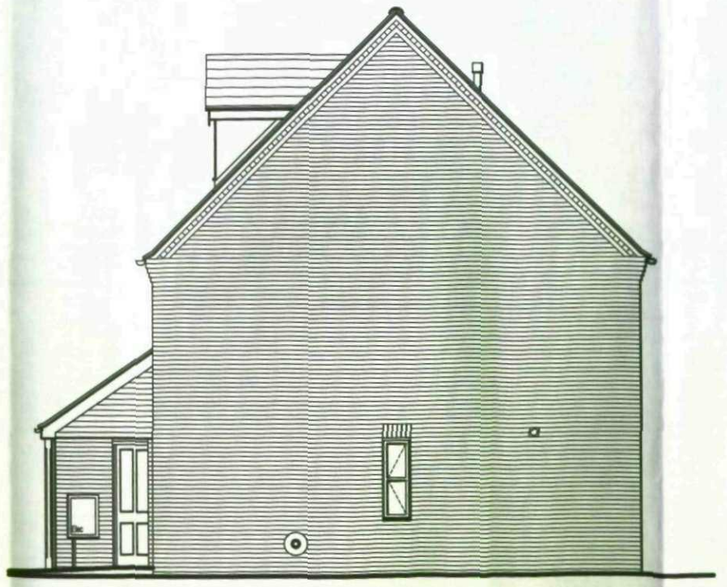

SIDE ELEVATION
(TYPICAL)

NJT DESIGN LIMITED - DISCLAIMER

This drawing is copyright and shall not be reproduced nor used for any other purpose without the written permission of the Architects. This drawing must be read in conjunction with all other related drawings and documentation. It is the contractors responsibility to ensure full compliance with the Building Regulations. It is the contractors responsibility to check and verify all dimensions on site. Any discrepancies to be reported immediately. IF IN DOUBT ASK. Materials not in conformity with relevant British or European Standards/Codes of practice or materials known to be deleterious to health & safety must not be used or specified on this project.

No.	Date	Description	Checked By

CLIENT

RMG DEVELOPMENTS

PROJECT

DEVELOPEMENT OF LAND AT THE CLOSE LUNDWOOD - BARNSLEY

TITLE

HOUSE TYPE 3 ELEVATIONS

DRAWING STATUS

PLANNING APPROVAL

DRAWN	NJT	CHECKED	NJT
SCALE	1:100 @ A3		
DATE	JUNE 2008		


NJT DESIGN LIMITED
Farm 4
Nunkeke farm
wingerworth
chesterfield
S42 6NS
T: 07891 014599 | E: mick.taylor@njtdesign.co.uk | www.njtdesign.co.uk

JOB NO.	DRAWING NUMBER	REV
08-007	A(00)-08	-

FLOOR AREA: 58.7m²/632sq.ft




FRONT ELEVATION
(PAIR)

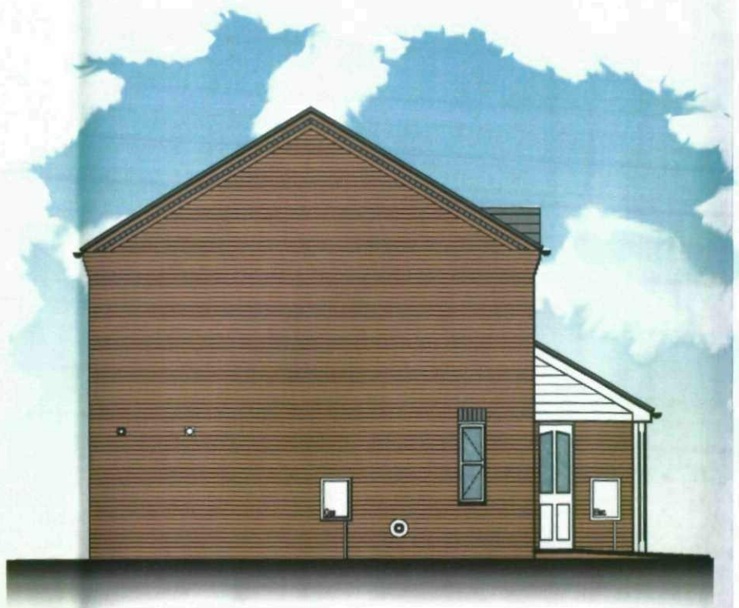

SIDE ELEVATION



REAR ELEVATION
(PAIR)

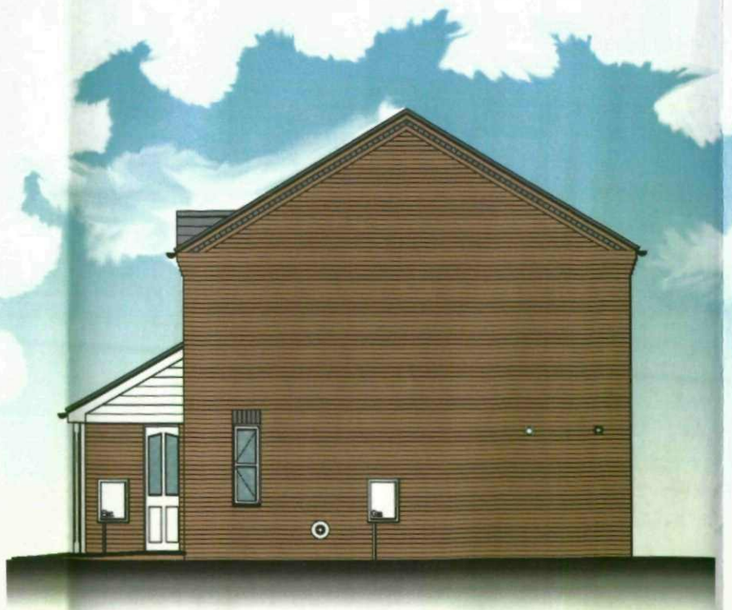

SIDE ELEVATION

NJT DESIGN LIMITED - DISCLAIMER:

This drawing is copyright and shall not be reproduced nor used for any other purpose without the written permission of the Architects. This drawing must be read in conjunction with all other related drawings and documentation. It is the contractors responsibility to ensure full compliance with the Building Regulations. It is the contractors responsibility to check and verify all dimensions on site. Any discrepancies to be reported immediately. IF IN DOUBT ASK. Materials not in conformity with relevant British or European Standards/Codes of practice or materials known to be deleterious to health & safety must not be used or specified on this project.

No.	Date	Description	Checked By

CLIENT

RMG DEVLOPMENTS

PROJECT

DEVELOPEMENT OF
LAND AT THE CLOSE
LUNDWOOD - BARNSLEY

TITLE

HOUSE TYPE 1
COLOURED ELEVATIONS

DRAWING STATUS

PLANNING APPROVAL

DRAWN	NJT	CHECKED	NJT
SCALE	1:100 @ A3		
DATE	JUNE 2008		

NJT DESIGN LIMITED

Unit 4
Sundale Farm
Wingerworth
Chesterfield
S42 6NB


T: 07981 014599 | E: mike.taylor@njtdesign.co.uk | www.njtdesign.co.uk

JOB NO.	DRAWING NUMBER	REV
08-007	A(00)-09	-

FLOOR AREA: 75.8m²/816sq.ft




FRONT ELEVATION

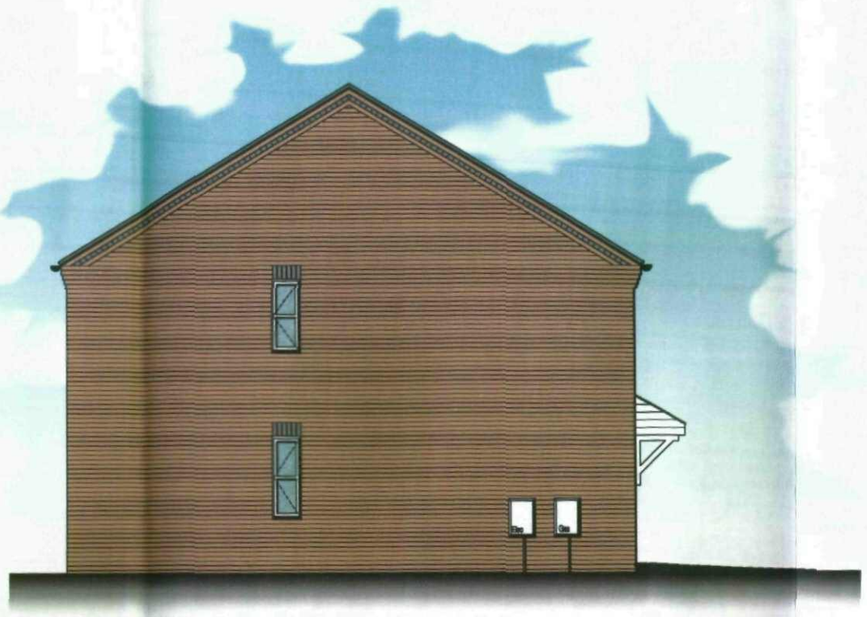

SIDE ELEVATION



REAR ELEVATION

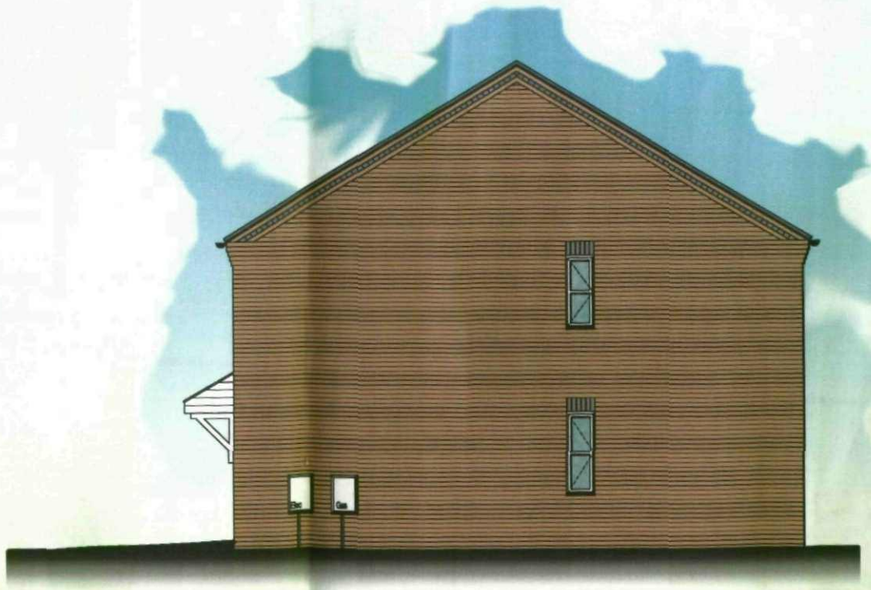

SIDE ELEVATION

NJT DESIGN LIMITED

This drawing is copyright and shall not be reproduced nor used for any other purpose without the written permission of the Architects. This drawing must be read in conjunction with all other related drawings and documentation. It is the contractors responsibility to ensure full compliance with the Building Regulations. It is the contractors responsibility to check and verify all dimensions on site. Any discrepancies to be reported immediately. IF IN DOUBT ASK. Materials not in conformity with relevent British or European Standards/Codes of practice or materials known to be deleterious to health & safety must not be used or specified on this project.

No.	Date	Description	Checked By

CLIENT

RMG DEVELOPMENTS

PROJECT

DEVELOPEMENT OF LAND AT THE CLOSE LUNDWOOD - BARNSLEY

TITLE

HOUSE TYPE 2 COLOURED ELEVATIONS

DRAWING STATUS

PLANNING APPROVAL

DRAWN	NJT	CHECKED	NJT
SCALE	1:100 @ A3		
DATE	JUNE 2008		

NJT DESIGN LIMITED

Barn 4
Nursbeck Farm
Wingerworth
Chesterfield
S42 6NB


T: 07891 014889 | E: nick.taylor@njtdesign.co.uk | www.njtdesign.co.uk

JOB NO.	DRAWING NUMBER	REV
08-007	A(00)-10	-


FLOOR AREA: 83.8m²/902sq.ft




FRONT ELEVATION
(PAIR)

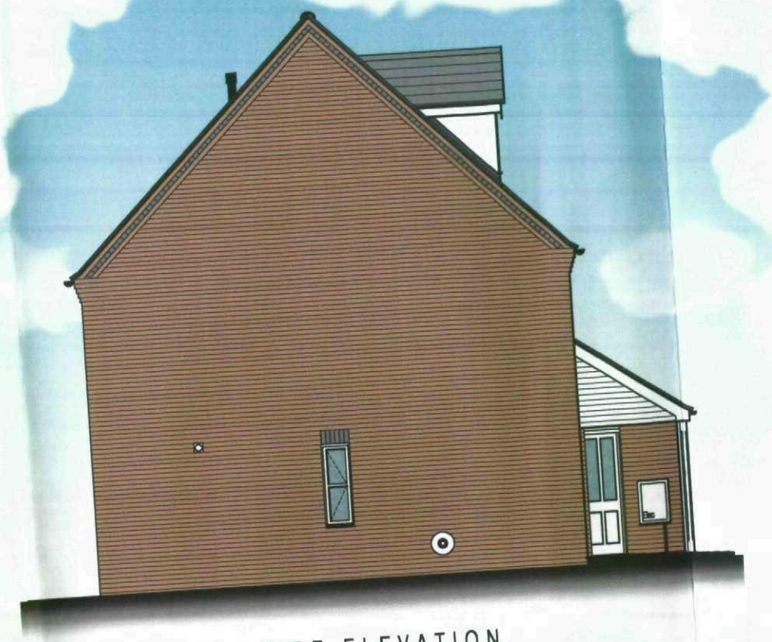

SIDE ELEVATION
(TYPICAL)

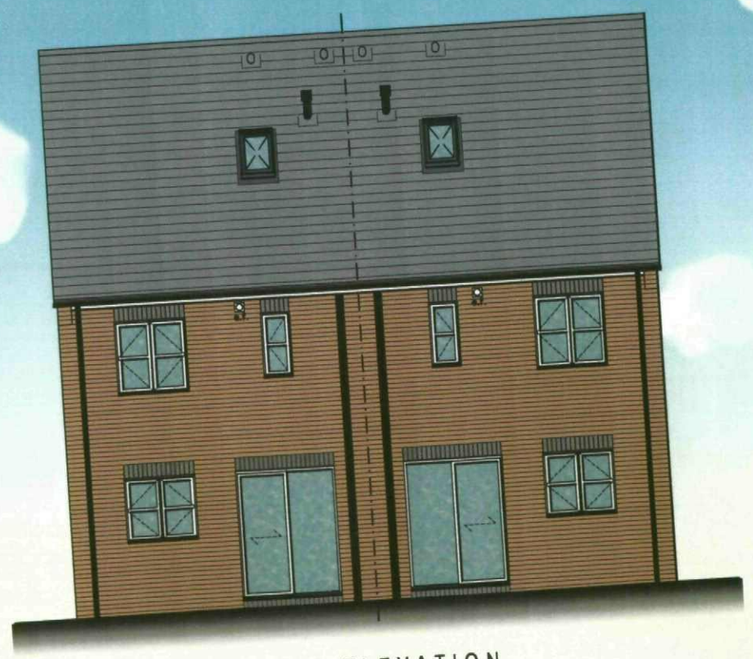

REAR ELEVATION
(PAIR)

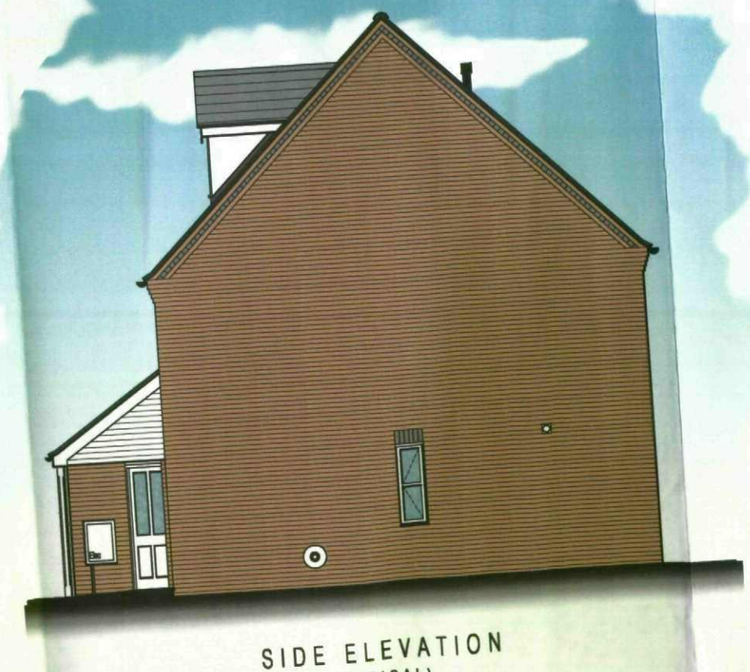

SIDE ELEVATION
(TYPICAL)

This drawing is copyright and shall not be reproduced nor used for any other purpose without the written permission of the Architects. This drawing must be read in conjunction with all other related drawings and documentation. It is the contractors responsibility to ensure full compliance with the Building Regulations. It is the contractors responsibility to check and verify all dimensions on site. Any discrepancies to be reported immediately. IF IN DOUBT ASK. Materials not in conformity with relevant British or European Standards/Codes of practice or materials known to be deleterious to health & safety must not be used or specified on this project.

No.	Date	Description	Checked By

CLIENT

RMG DEVELOPMENTS

PROJECT

DEVELOPEMENT OF LAND AT THE CLOSE LUNDWOOD - BARNSLEY

TITLE

HOUSE TYPE 3
COLOURED ELEVATIONS

DRAWING STATUS

PLANNING APPROVAL

DRAWN	NJT	CHECKED	NJT
SCALE	1:100 @ A3		
DATE	JUNE 2008		

NJT DESIGN LIMITED
Unit 4 Nursery farm wingerworth chesterfield S42 6NB
T: 07891 014599 | nicktaylor@njtdesign.co.uk | www.njtdesign.co.uk

JOB NO.	DRAWING NUMBER	REV
08-007	A(00)-11	-