
H.M. LAND REGISTRY

TITLE NUMBER

SYK 147028

ORDNANCE SURVEY PLAN REFERENCE	SE3409	SECTION F	Scale 1:1250
COUNTY SOUTH YORKSHIRE	BARNSLEY DISTRICT		© Crown Copyright 1982

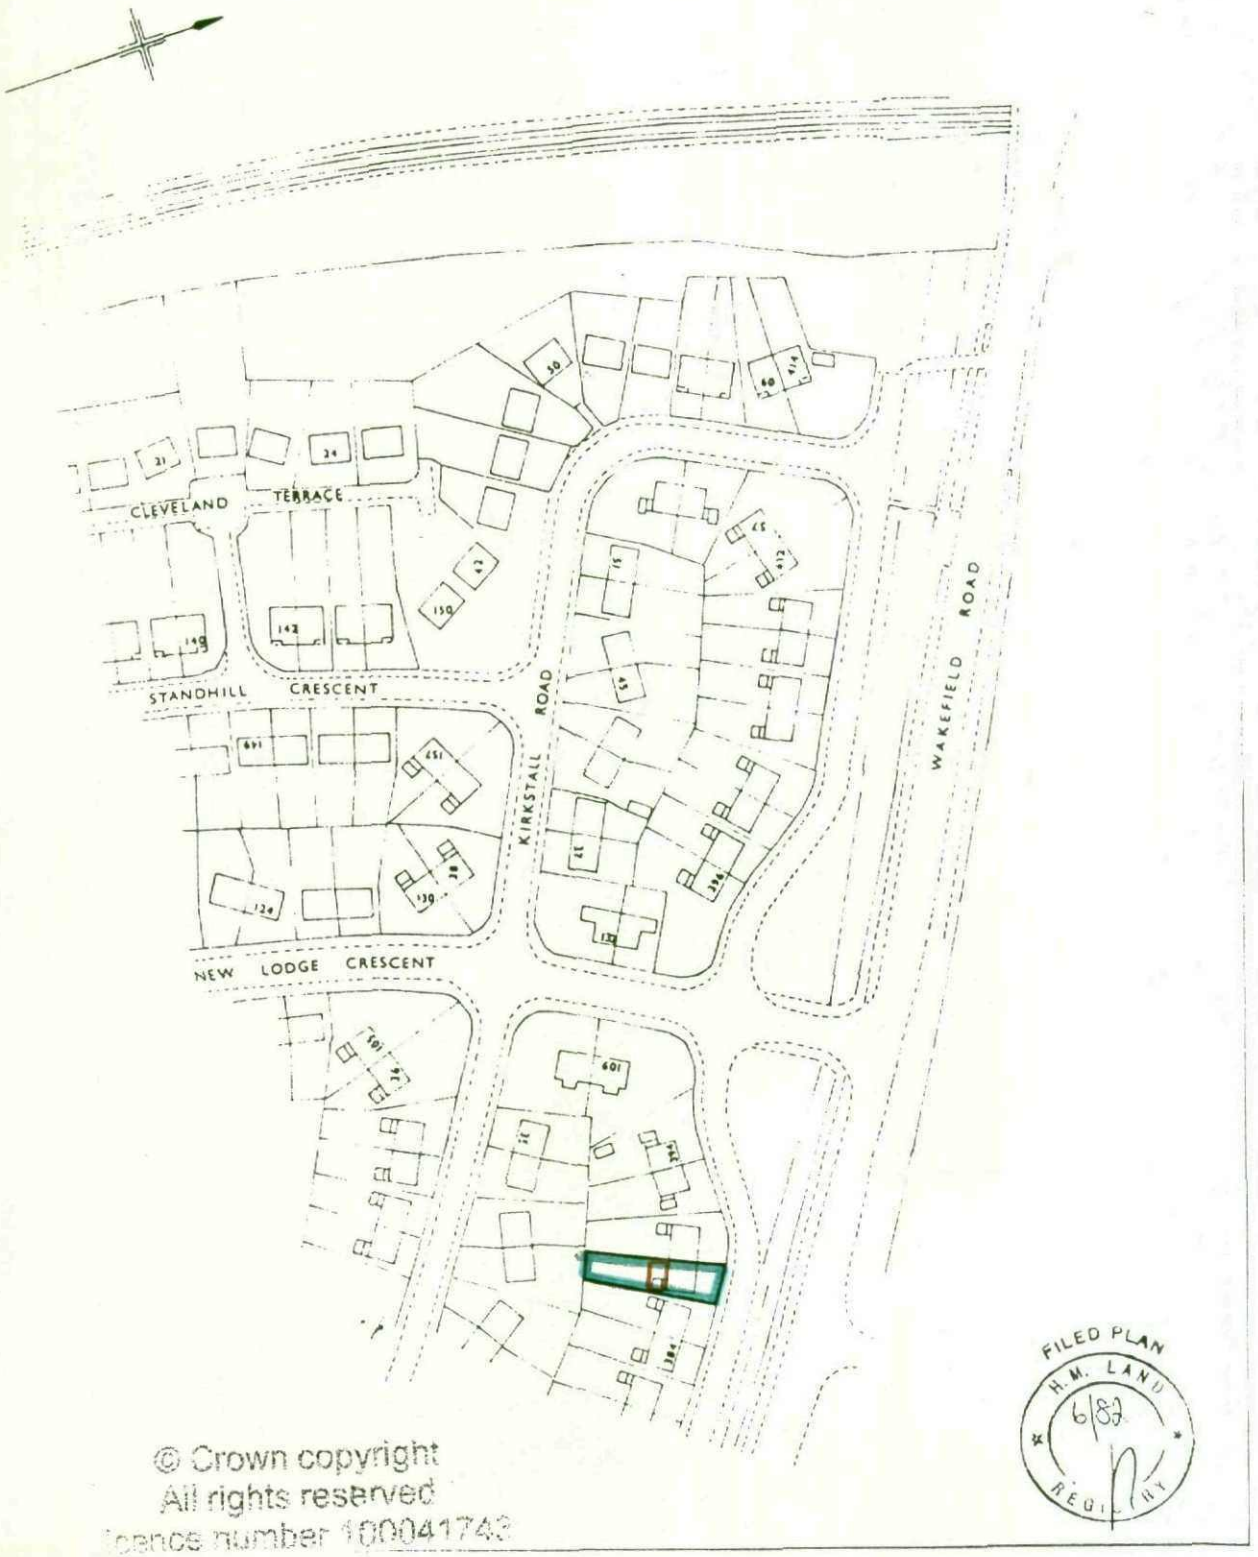

This title plan shows the general position of the boundaries: it does not show the exact line of the boundaries. Measurements scaled from this plan may not match measurements between the same points on the ground.
For more information see Land Registry Public Guide 7 - *Title Plans*.
This official copy shows the state of the title plan on **24 April 2006** at **13:00:54**. It may be subject to distortions in scale.
Under s.67 of the Land Registration Act 2002, this copy is admissible in evidence to the same extent as the original.
Issued on 24 April 2006.
© Crown copyright. Produced by HMLR. Further reproduction in whole or part is prohibited without the prior written permission of Ordnance Survey. Licence Number GD272728.
This title is dealt with by the **Nottingham (East) District Land Registry.**

0330045003