

AS APPROVED

Elevations

TO RETAIN ORIGINAL
PARAPETS TO ORIGINAL
CRACKS.

MATCHING CONCRETE
INTERLOCKING
TILES.

PROPOSED PARAPET
WALLING AS SHOWN.



Front Layouts


MATCHING BRICKWORK
TO BELOW D.P.C

Rear


MATCHING
CEMENT R

Ground Floor





Side

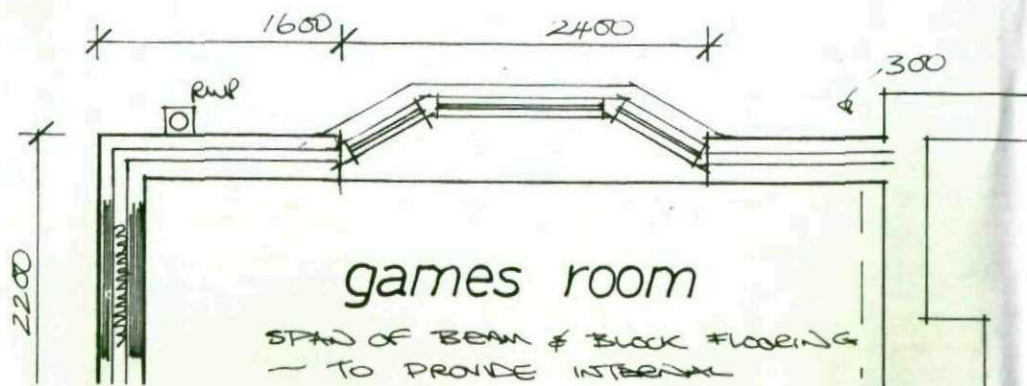

Side

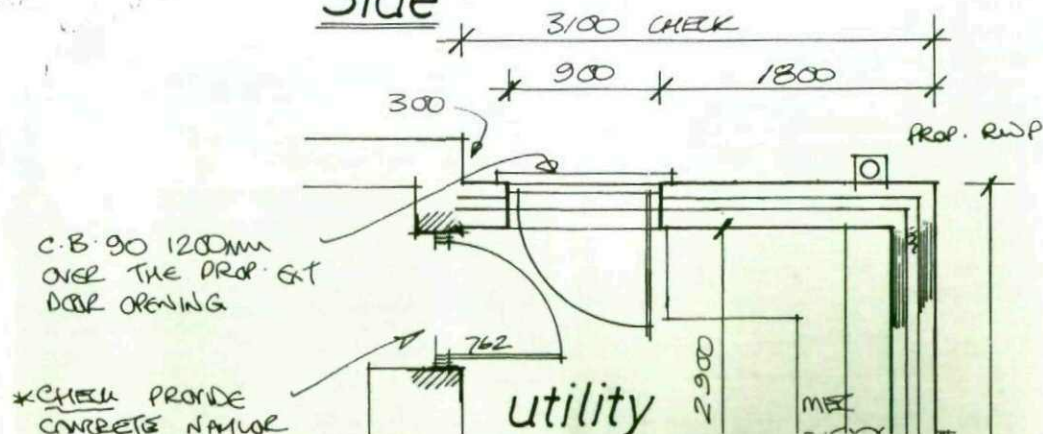


AS APPROVED

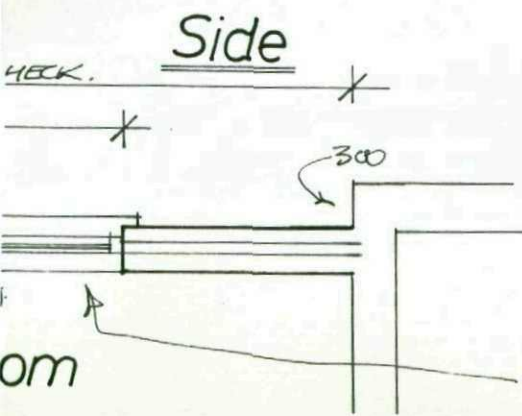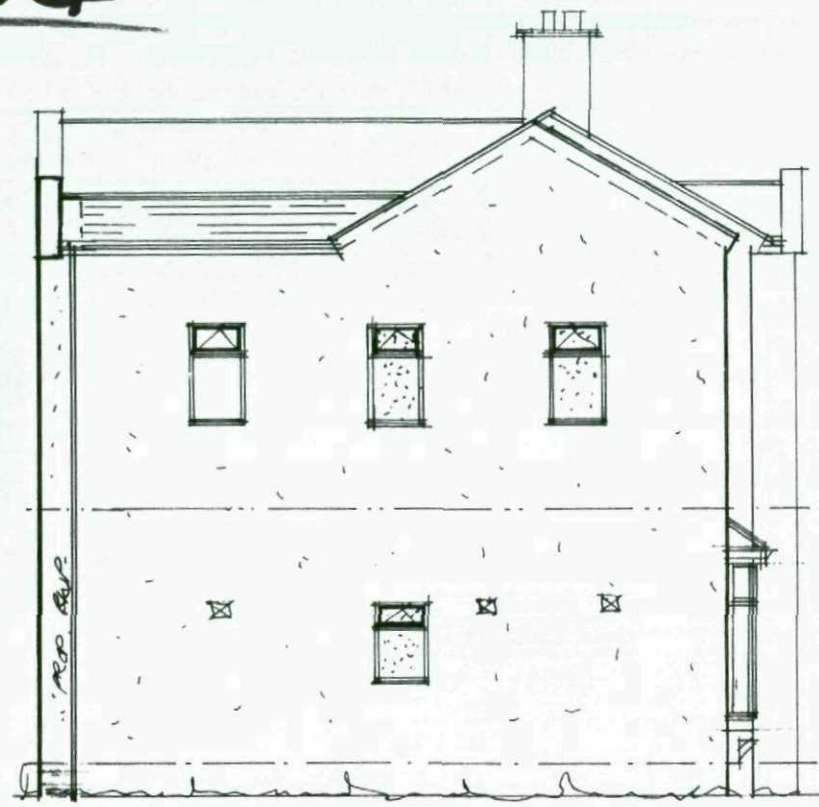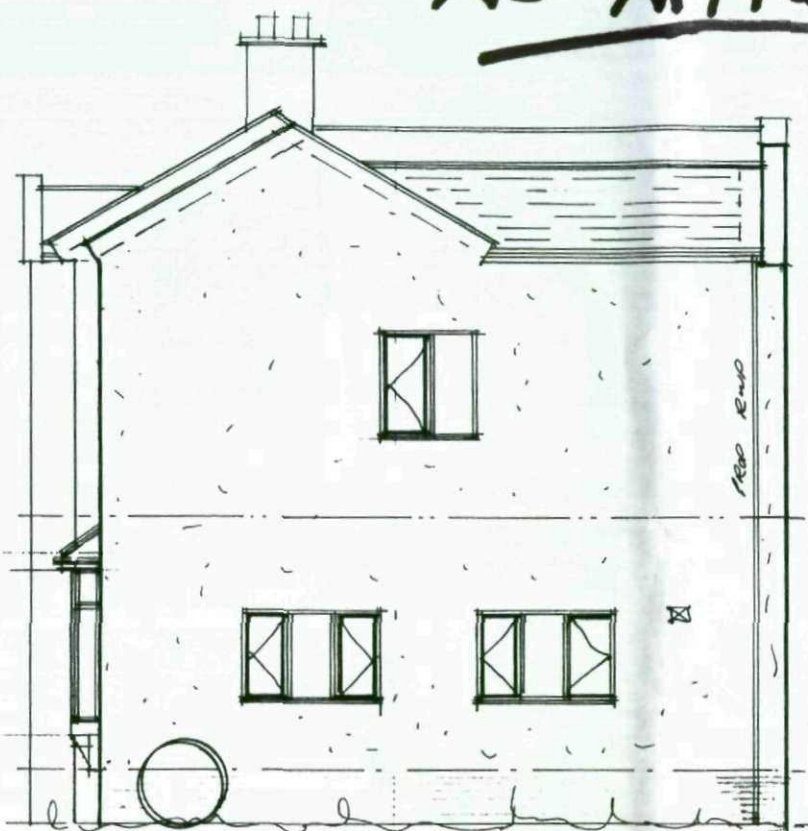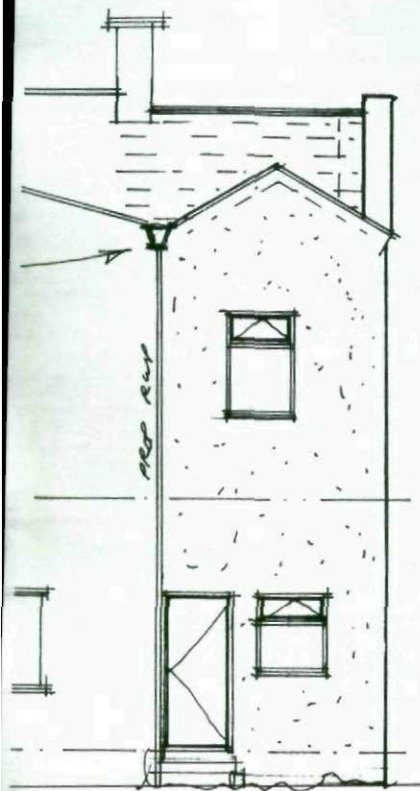

PROPOSED 1800mm W
X 1400mm HIGH
ESCAPE STYLE
WINDOW WITH
C.B. 90 2100mm
...

PROPOSED 900mm W
X 1400mm HIGH
(CHECK) OBSCURE
GLAZED WINDOW
WITH C.B. 90
1200mm UNTIL
OVER.

DRAIN - 2 NO NATURAL

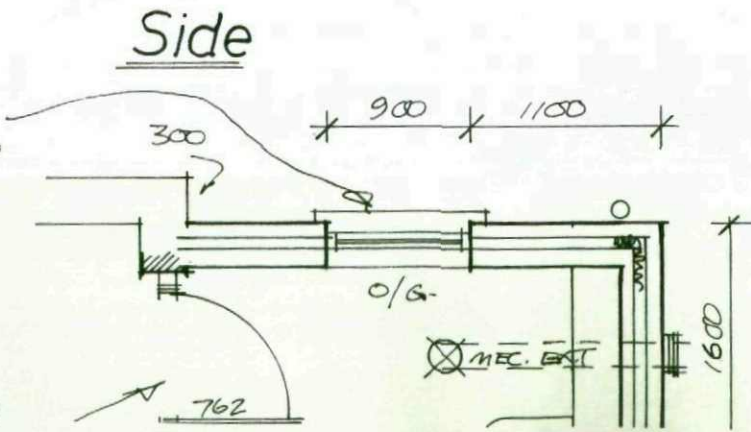

PROPOSED
X 1400
OBSCURE
WINDOW
1050
RATE

The dr
Planni

All elev
by spec
"comp
layouts

This d
with t
relatin

This d
to be c
site an
design
DO No
design

The co
ascert
prior

The co
ensur
propo
such i
instru

Denot
joist si
manuf

