
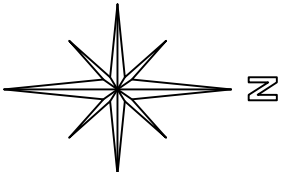
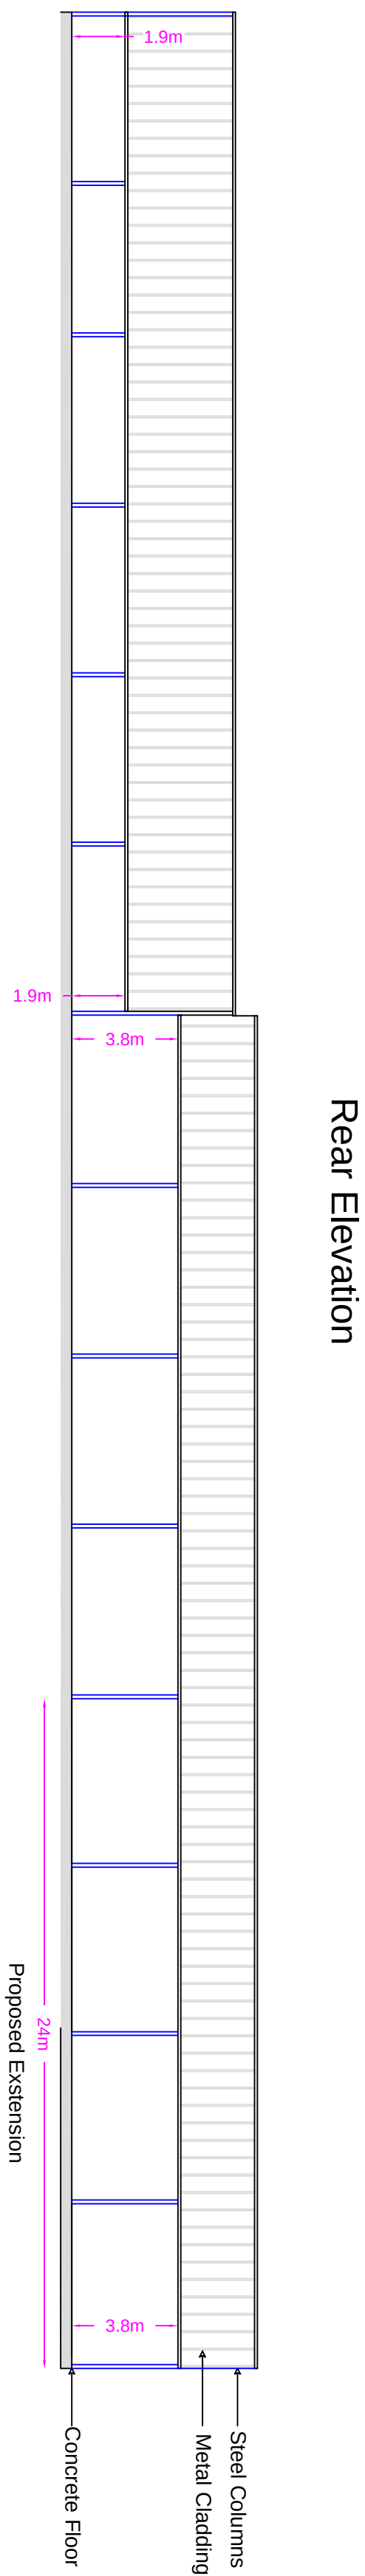
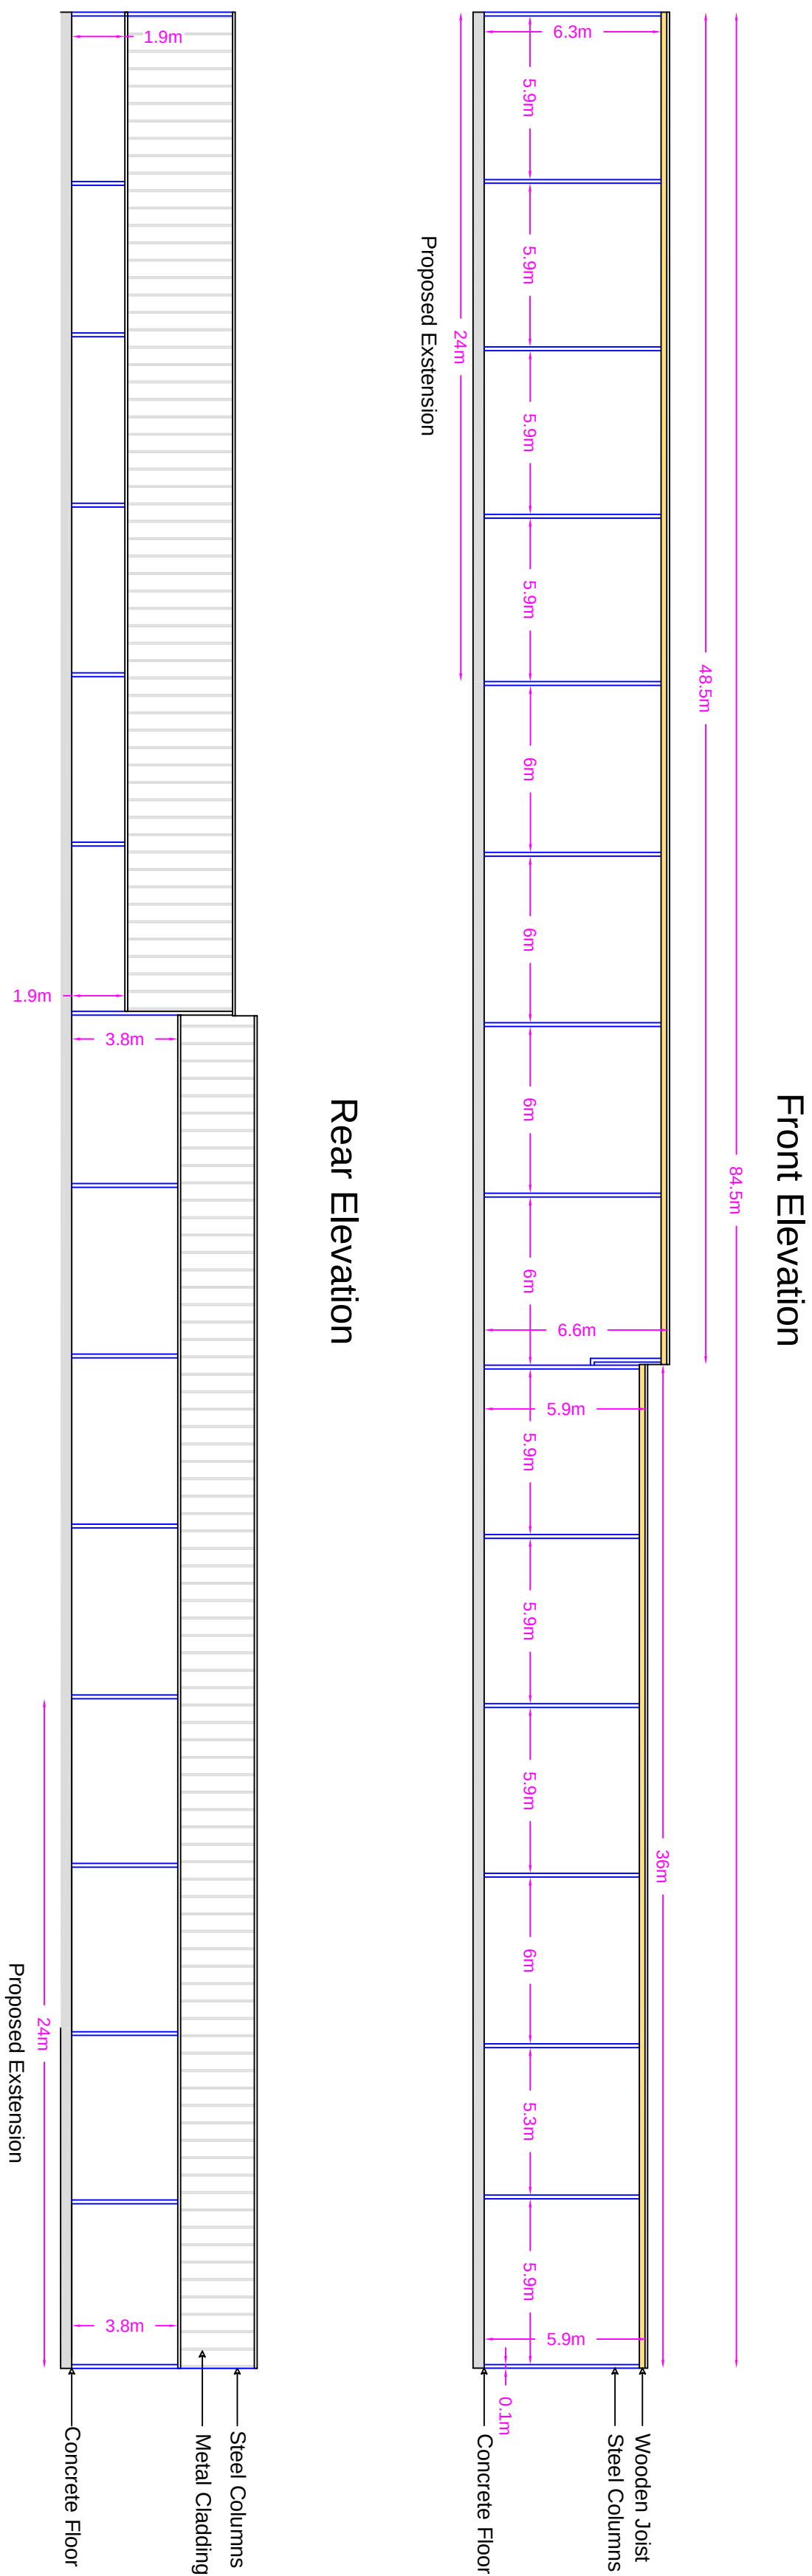
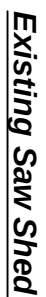
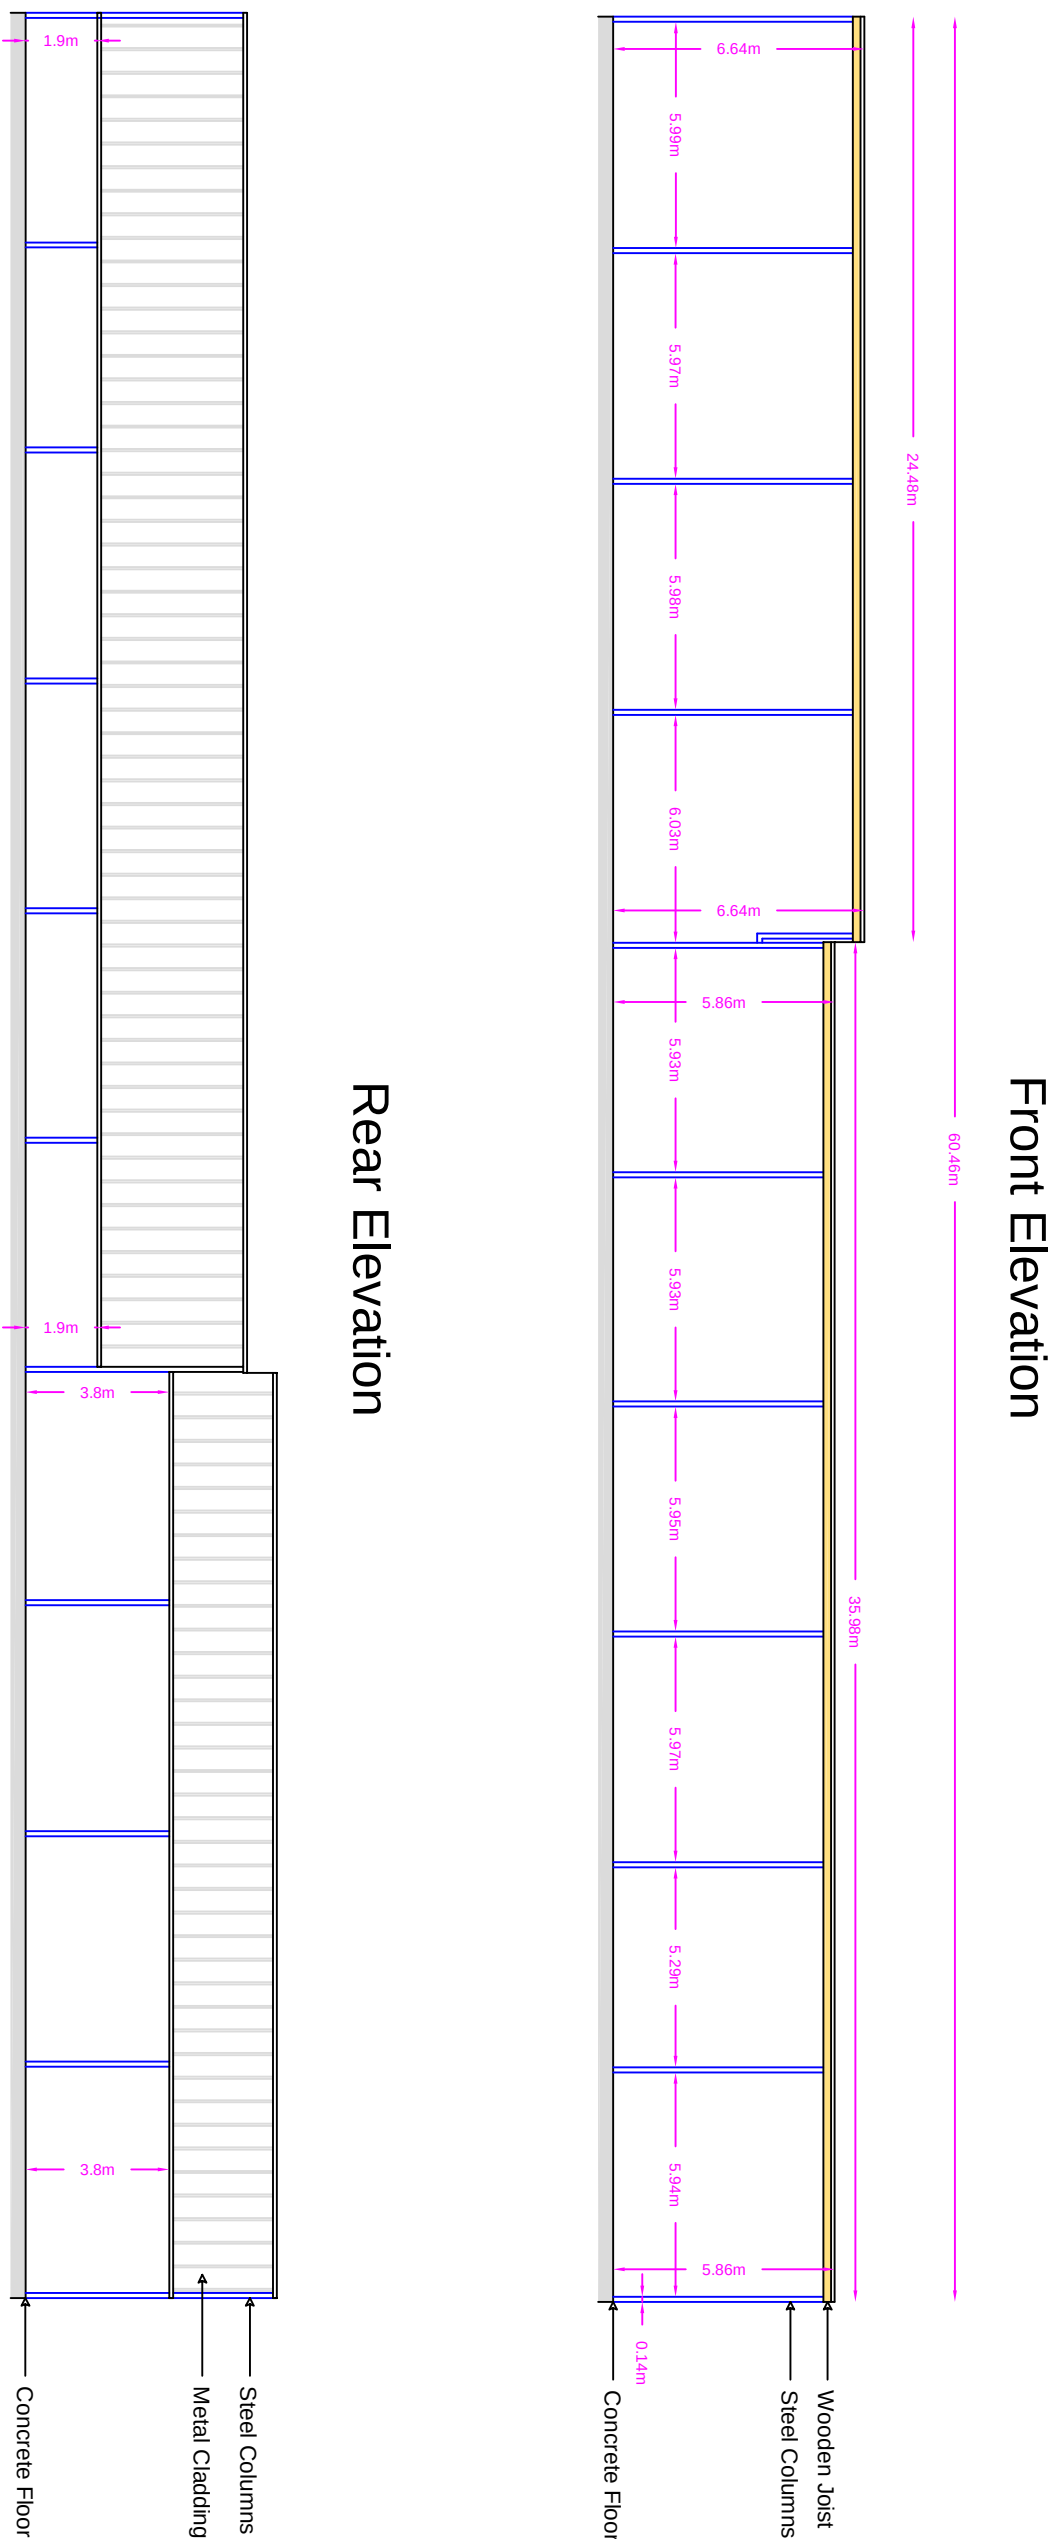


[illegible]

Date	Description	By
// "	"	"
// "	"	"
// "	"	"
// "	"	"
// "	"	"

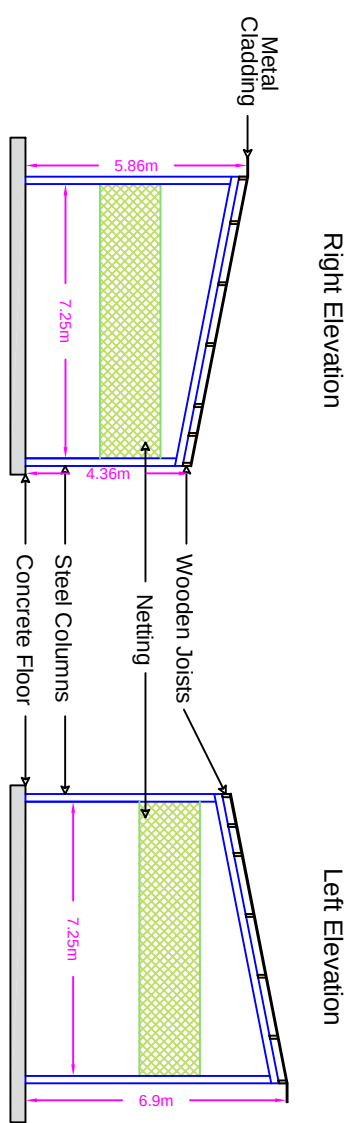

**LINEAR SURVEYS
LIMITED**

LINEAR SURVEYS LIMITED
18 Radulf Gardens
Liversedge
West Yorkshire
WF15 6AT

Tel - 01274 878338
Mob - 07884434452
e-mail - linear-surveys@gmail.com

RGH (Yorkshire) Ltd

Proposed Saw

Scale	Date	Drawn by	Checked
1:200	June 14	PR	SW

Dwg. title
Cross section of existing and
proposed extension of saw
shed

DWG No.	Job. no.	Rev.
RGH/HQ/JUNE2014	03	00