


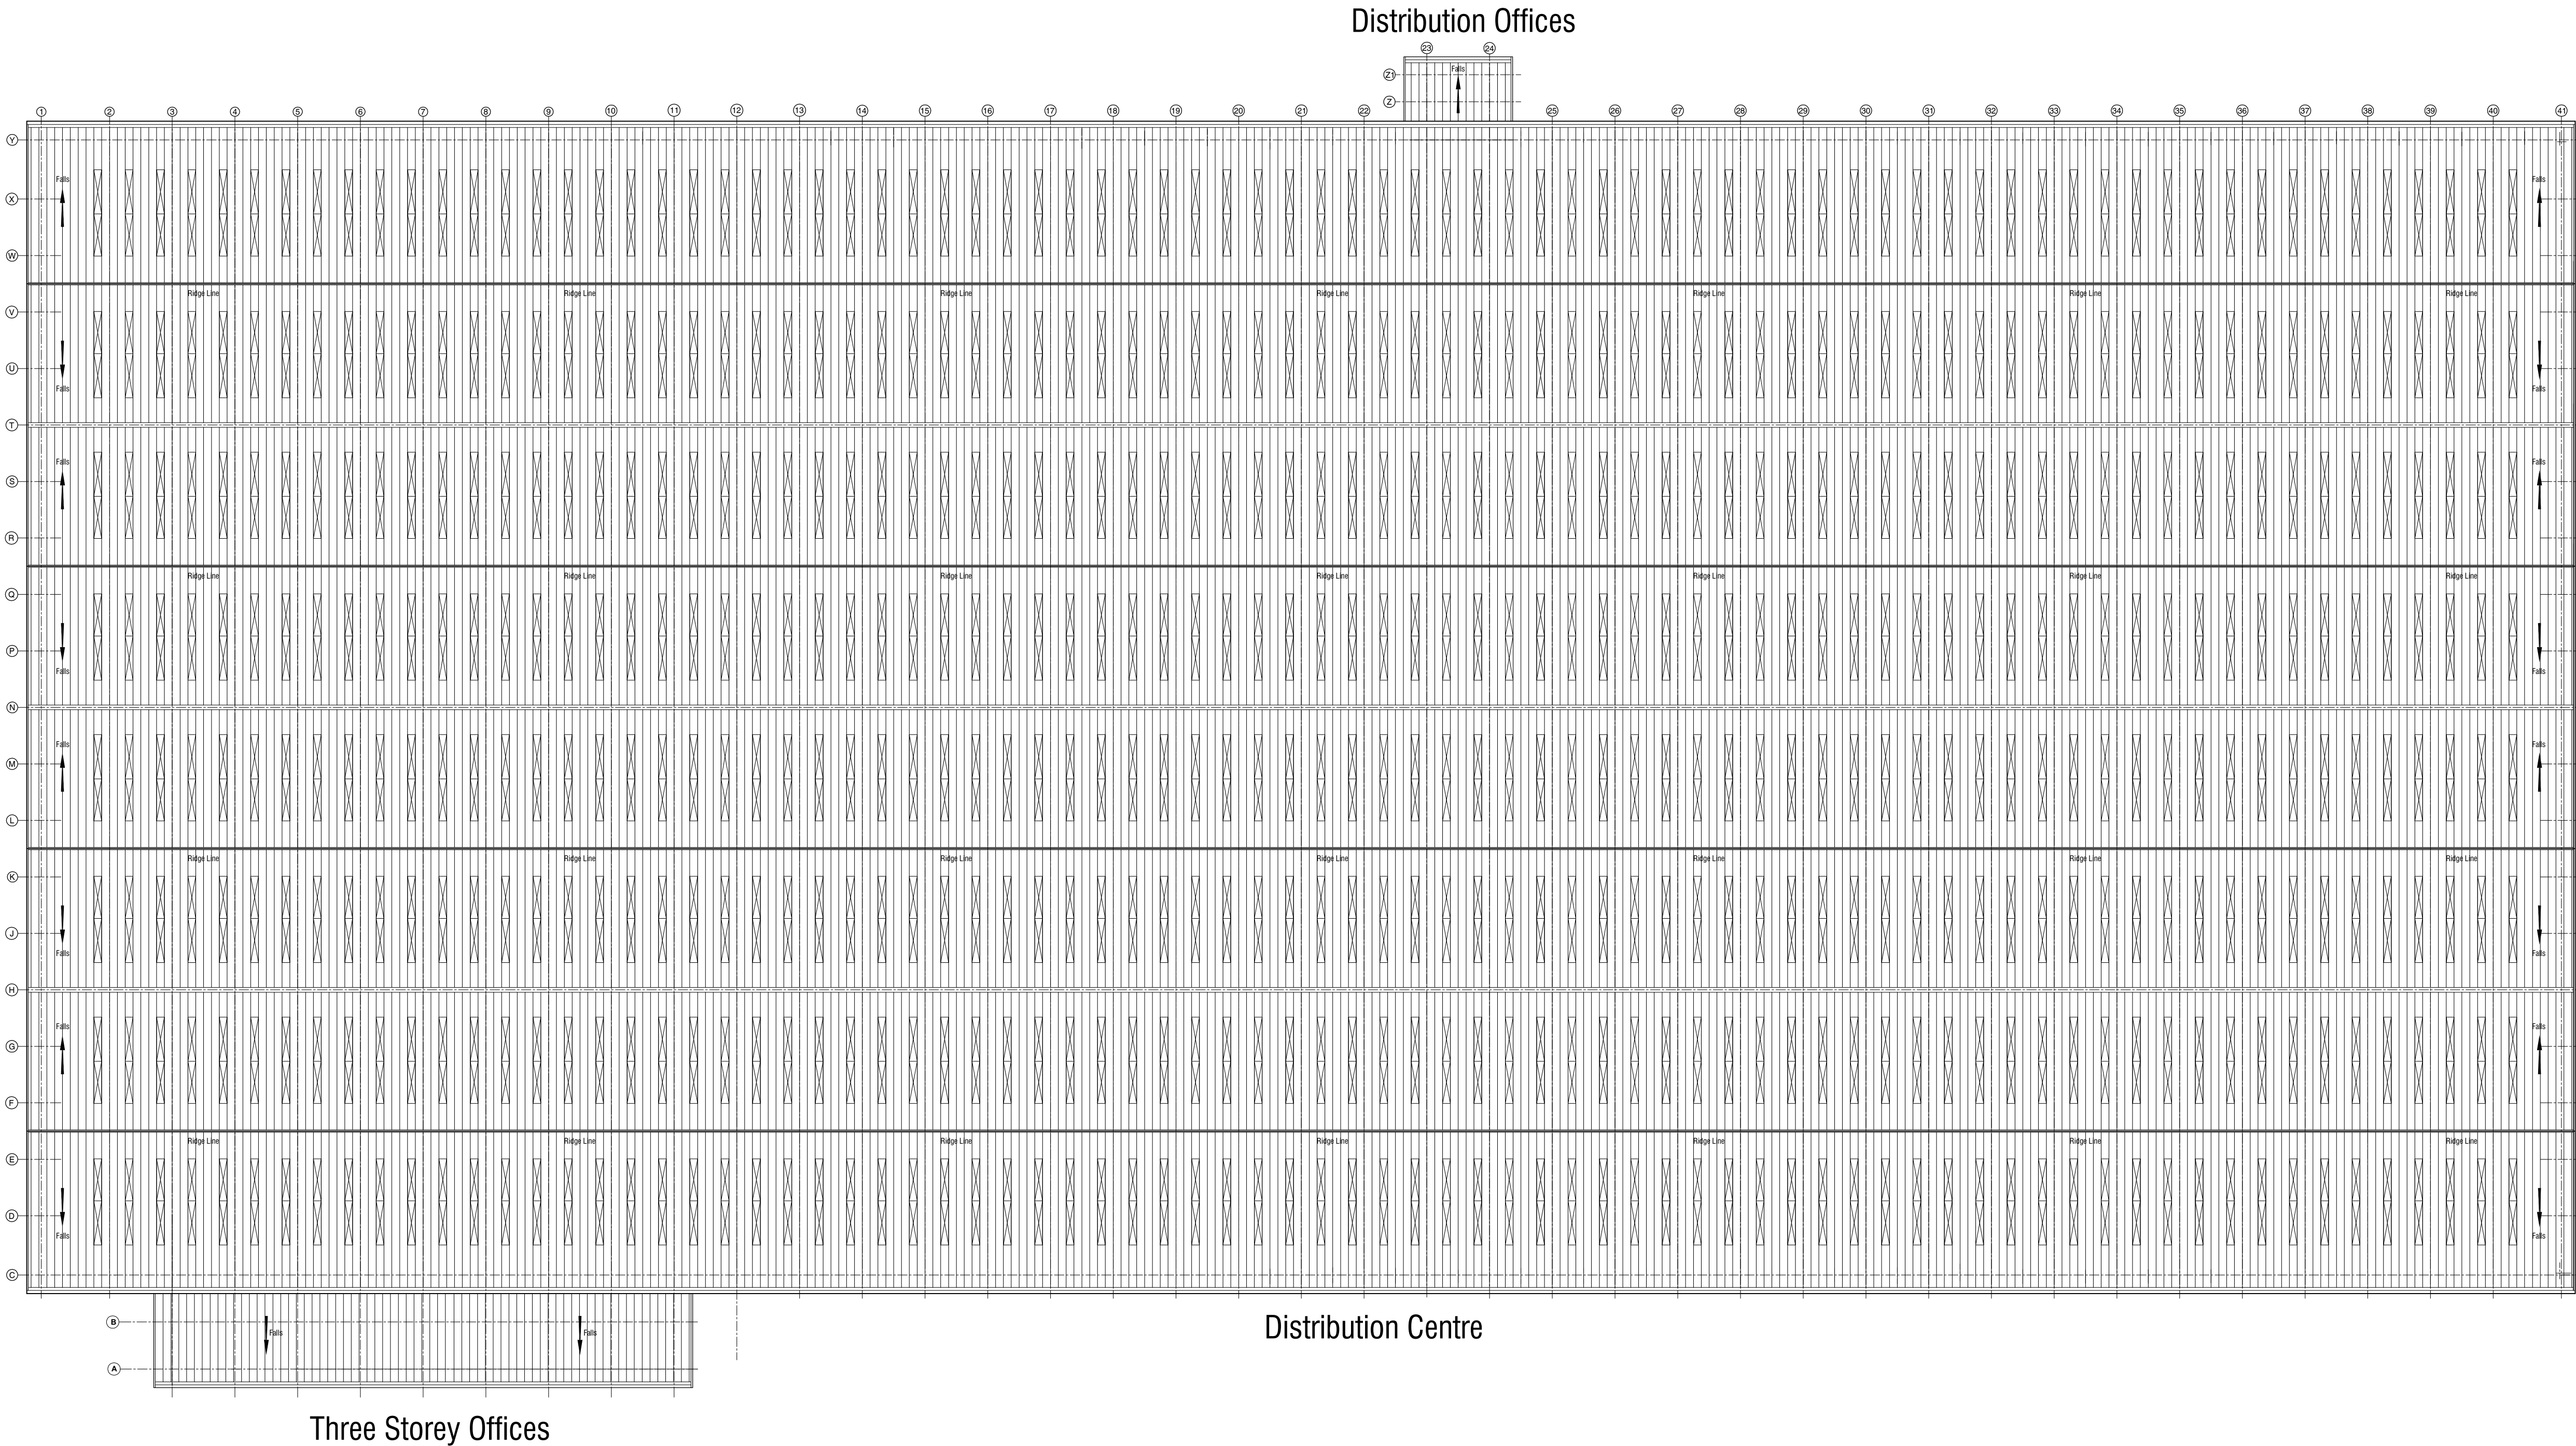

no.	date	revision	by
-----	------	----------	----



aja architects llp
1170 Elliott Court
Herald Avenue
Coventry Business Park
COVENTRY CV5 6UB
E: aja@aja-architects.com
W: www.aja-architects.com

aja architects llp is a limited liability partnership registered in England No. OC326721
client

Teal Houghton Main Sarl

project
Proposed Extension
for ASOS.COM
Houghton Main
South Yorkshire
drawing

Existing Roof Plan

scale	1:500 @ a1	drawn	KT
checked		date	07/09/12

no
5252 - 034
PLANNING