


Revision		Date
A	RED LINE BOUNDARY UPDATED TO PLANNERS REQUEST SITE & LOCATION PLAN UPDATED TO TREE OFFICERS REQUEST	16-03-15

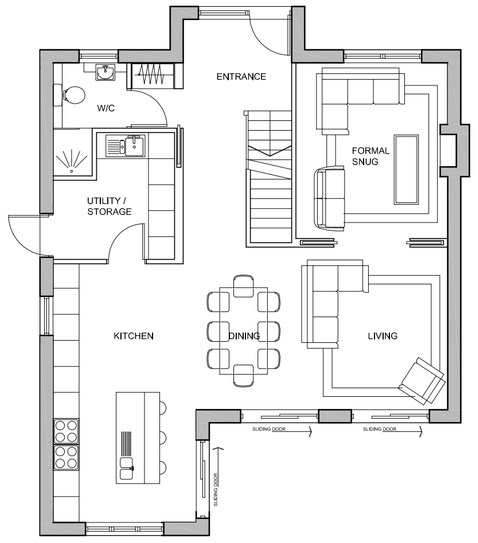


GROUND FLOOR PLAN

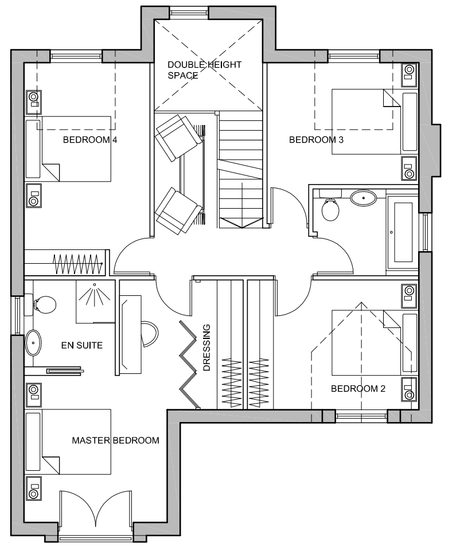

FIRST FLOOR PLAN

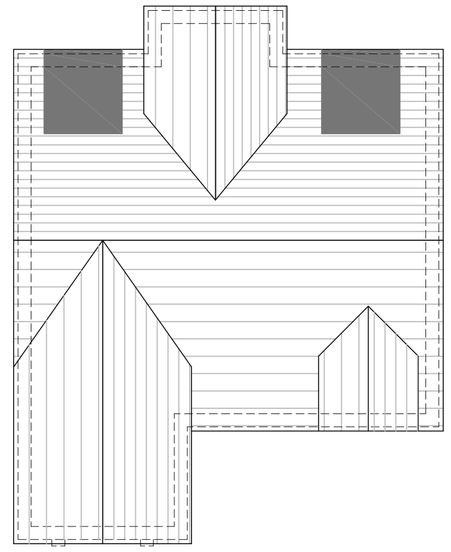

ROOF PLAN

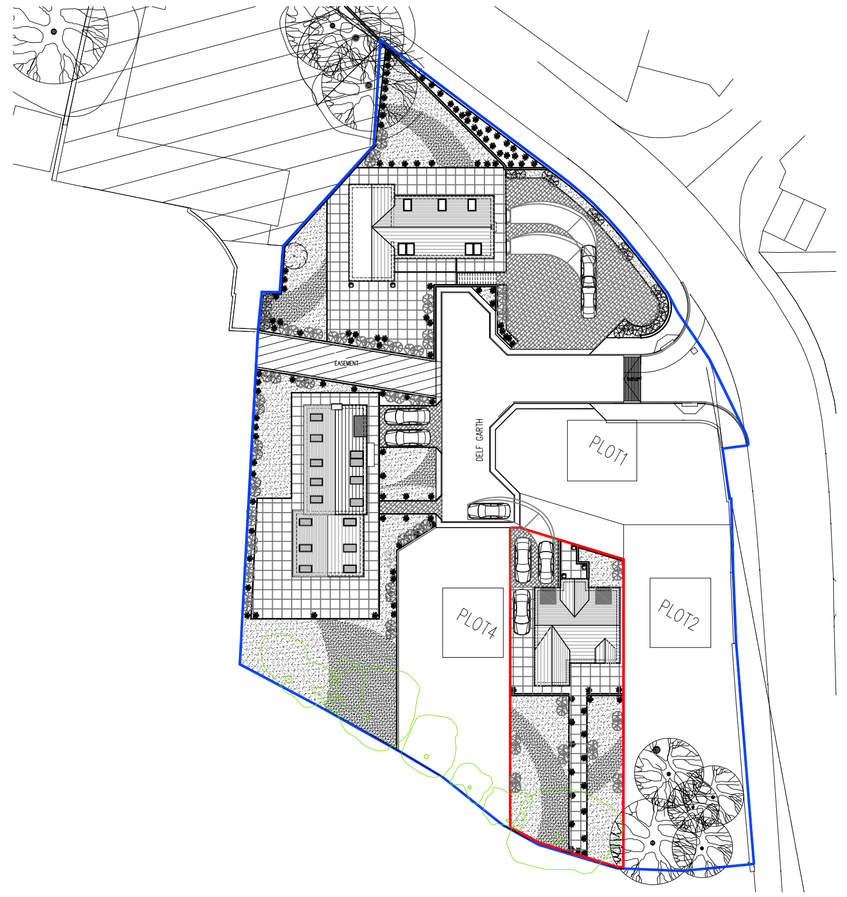

LOCATION PLAN SCALE 1.1250



FRONT ELEVATION



REAR ELEVATION

SITE PLAN SCALE 1.500



SIDE ELEVATION



SIDE ELEVATION

MATERIALITY PALLETTE

1) NATURAL STONE (COURSED @ 75mm)
2) SLATE ROOF
3) TIMBER DOORS / ALUMINIUM WINDOWS
4) ZINC CLADDING
4) NATURAL STONE RETAINING WALL

coda

Coda Studios Ltd
70-71 Cornish Place, Cornish Street
Sheffield, S6 3AF
t: 0114 279 6003 f: 0114 279 6004
e:information@codastudios.co.uk

MR & MRS FIELDING	*Client*
PROPOSED DWELLING (PLOT 3)	*Job*
DELF GARTH, 88-90 HIGH STREET	
DODWORTH, BARNSLEY	
PROPOSED PLANS & ELEVATIONS	*Title*

DRAWN	CHECKED	DATE	SCALE	
JaL	-	02-15	A3 ISSUE:	A1 ISSUE:
			-	1:100

REVISION	DRAWING STATUS	DRAWING NUMBER
A	PLANNING	2296 (3) 001

© COPYRIGHT EXISTS ON THE DESIGNS AND INFORMATION SHOWN ON THIS DRAWING
The Contractor must verify all dimensions on site before making shop drawings or commencing work of any kind. No dimensions to be scaled from this drawing. Architect to be notified of any discrepancies in dimensions immediately.