


All Conservatory Views

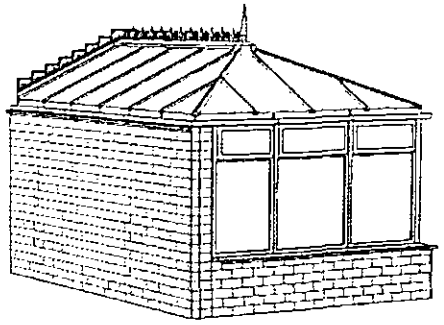

70mm LINIAR PROFILE

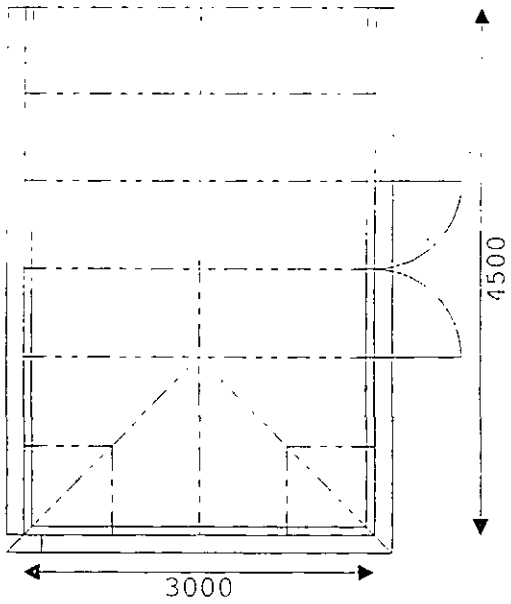

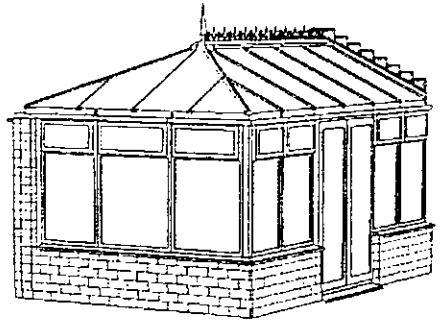



28mm TOUGHENED GLASS UNITS


BRICK DWARF WALL TO MATCH EXISTING HOUSE BRICKS

CELSIUS BLUE GLASS ROOF

CONCRETE FLOOR

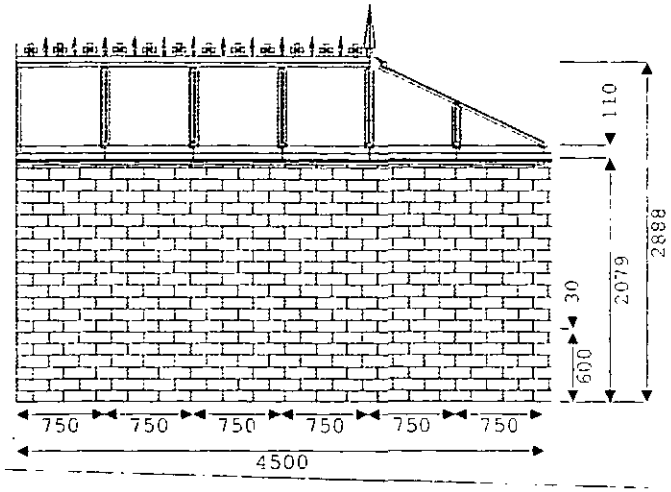

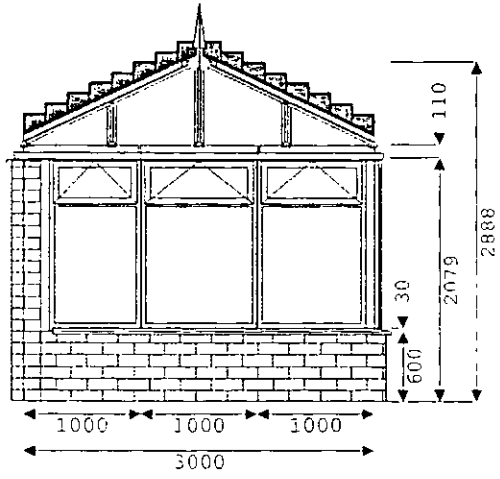

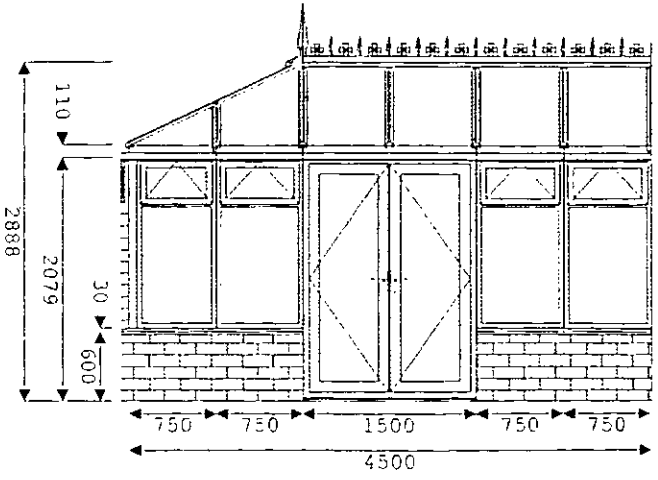

J.S.S INSTALLATIONS LTD
CONSERVATORY & PVC SPECIALISTS
01226 733667 - 01226 341234

Date: 1/3/2010 - Drawn By: Neil1

Please note all dimensions in mm.
Dimensions to internal eaves beam.
Frames conform to BS5750.
All glazing to BS6262.
Roof loading to conform with BS6399.

Ref: Litherland
Customer: Litherland
7 Moorbank Close, Wilthorpe,
Barnsley, S75 1ET,

Edwardian Standard
Drawing Scale: 1:65 (3D Views are not to scale.)
Volume: 34.0 Cubic Metres
Floor Area to internal wall: 12.0 square metres
Base Area to external wall: 15.0 square metres