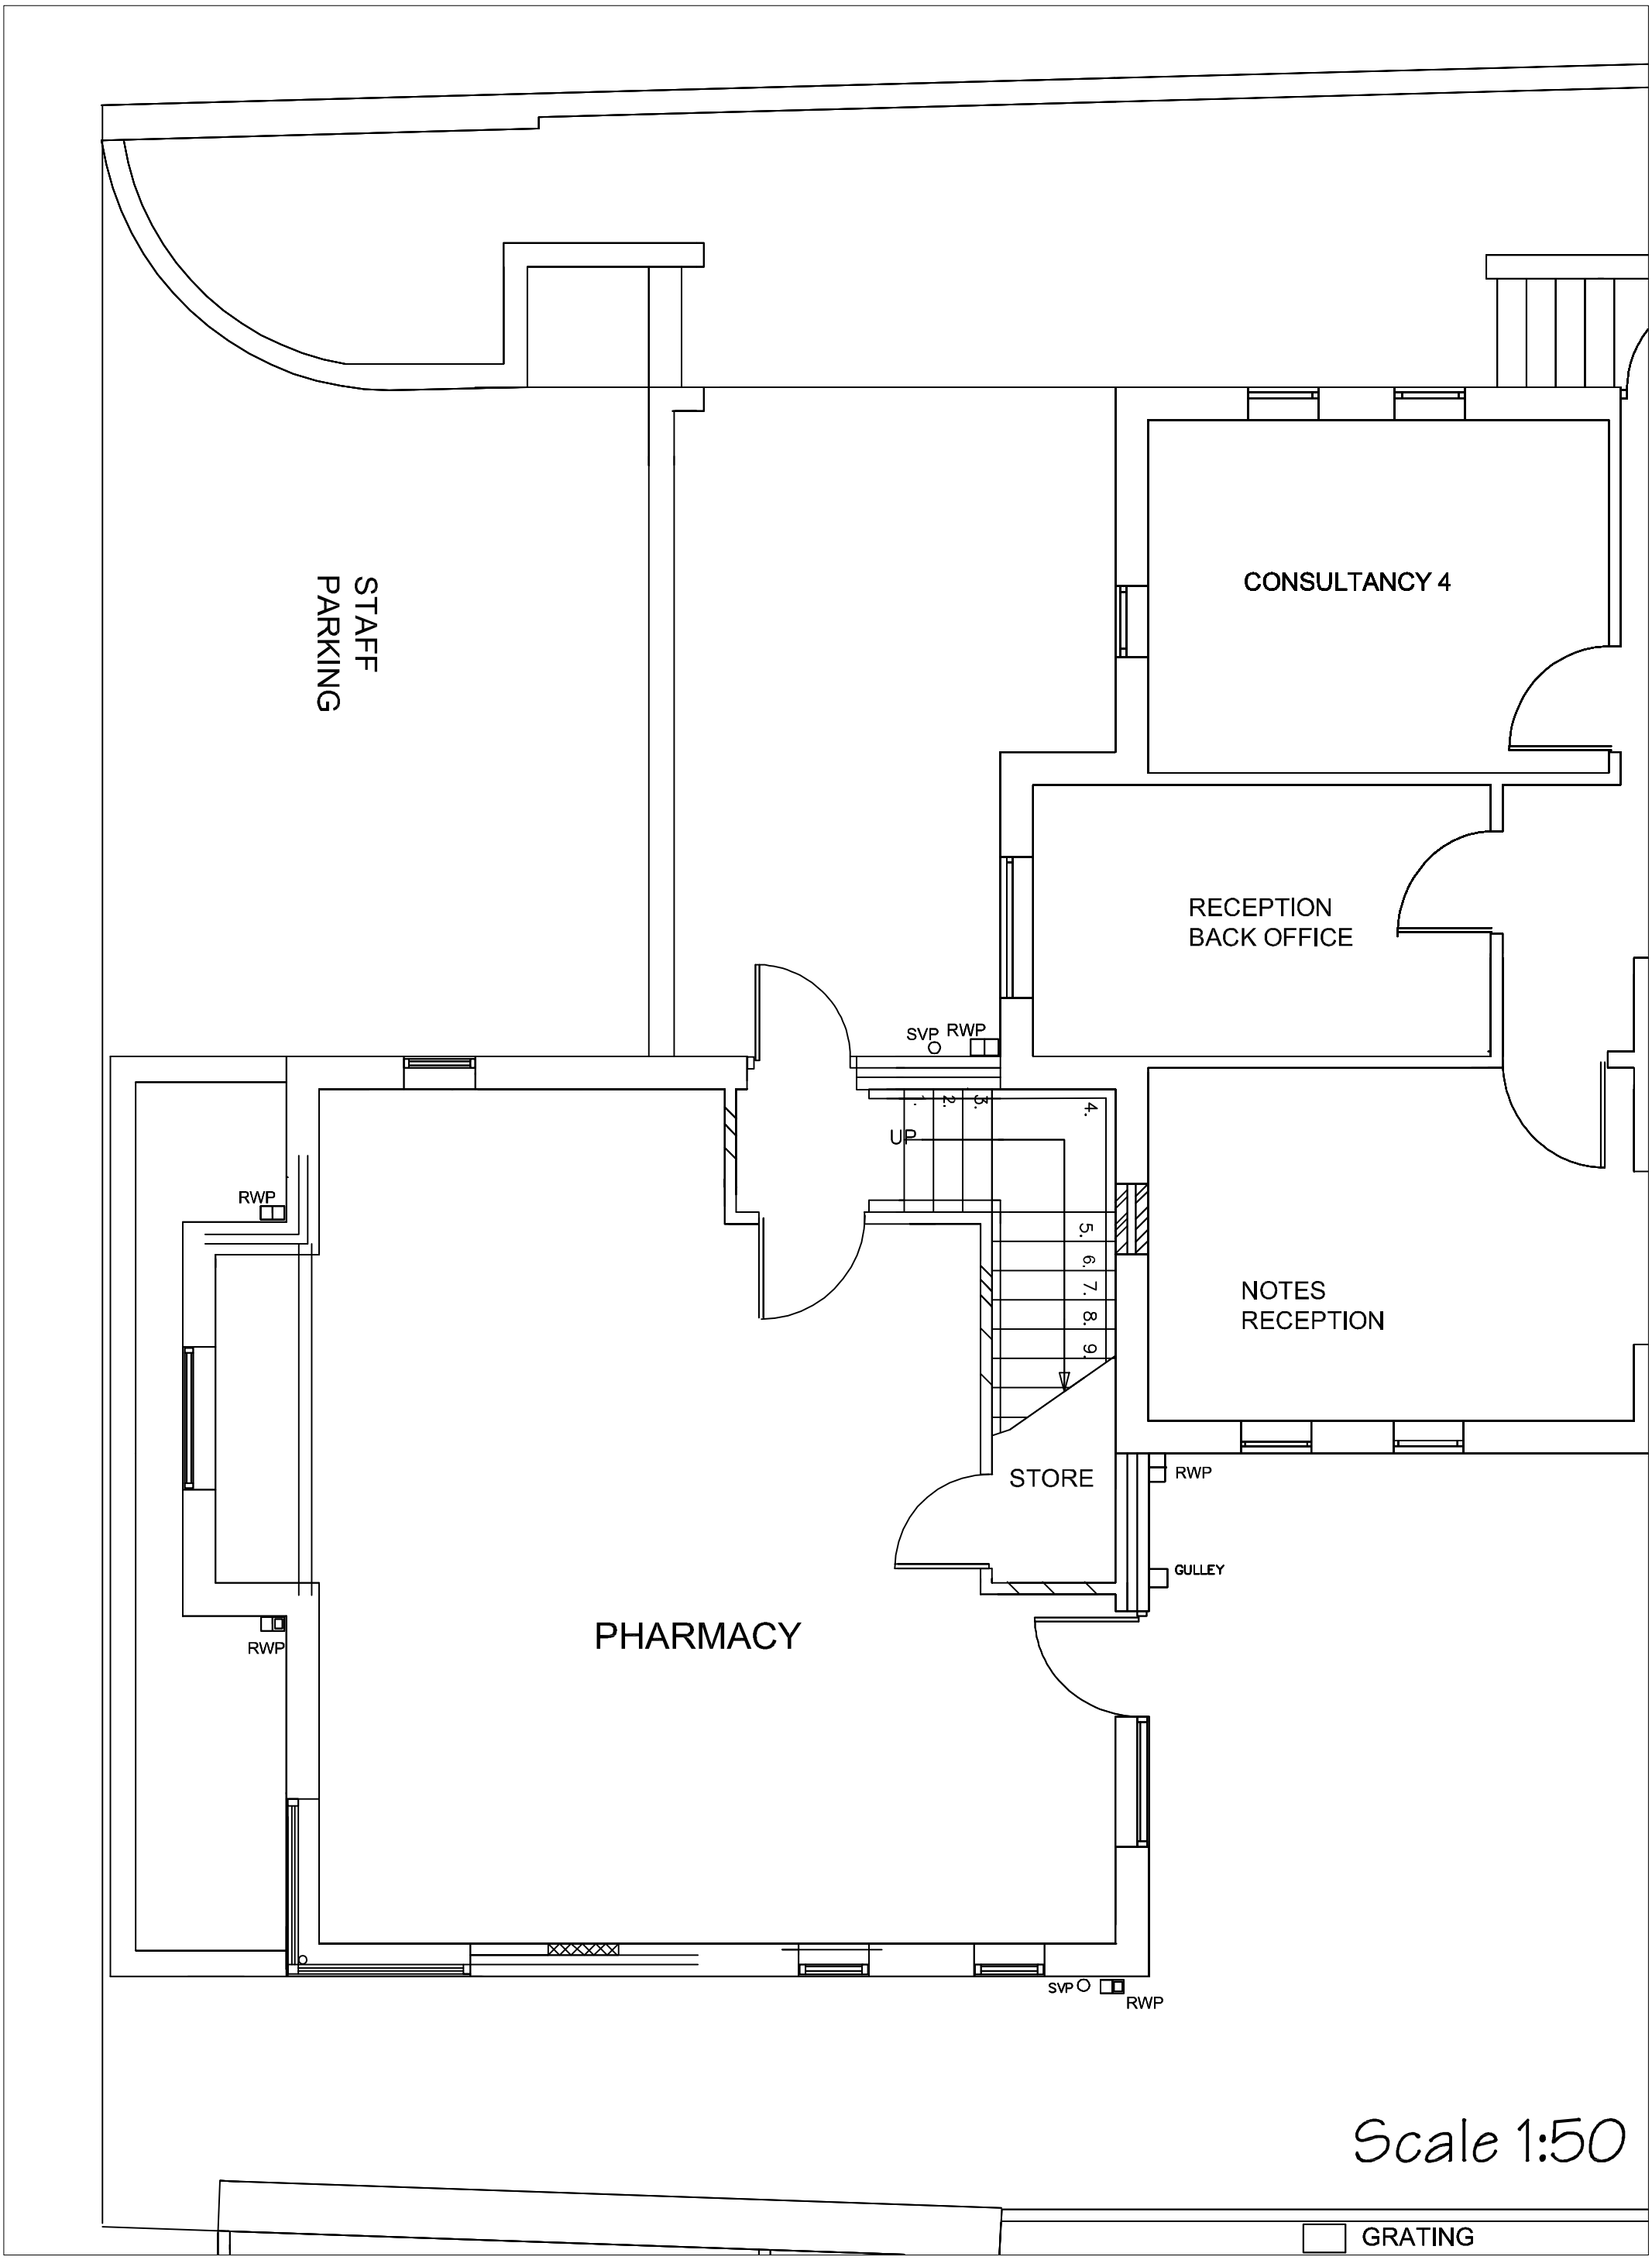


5 George Street PL03 Existing Ground Floor Plan