



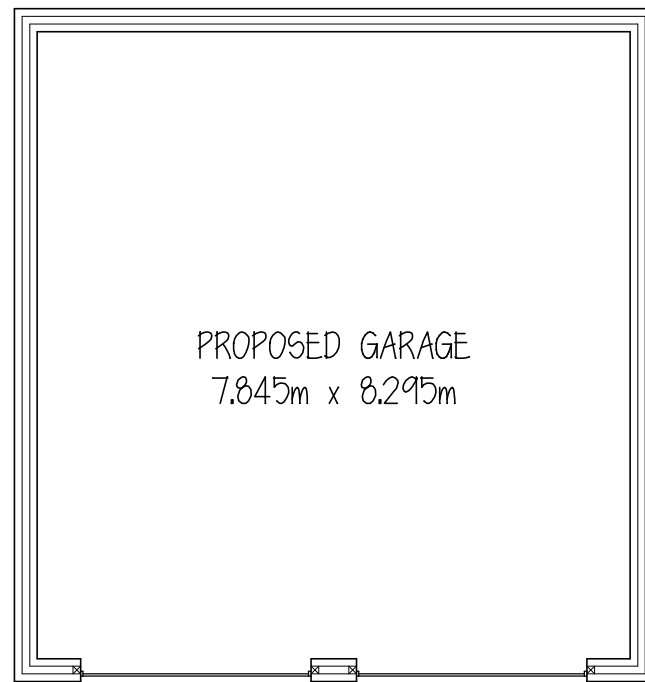


PROPOSED GARAGE
7.845m x 8.295m

PLAN


ROOF - concrete interlocking tiles to match dwelling
WALLS - brickwork to match dwelling

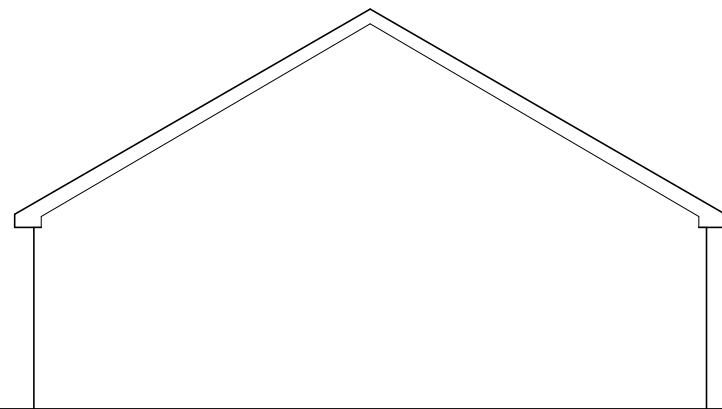

SIDE ELEVATION

 


REAR ELEVATION

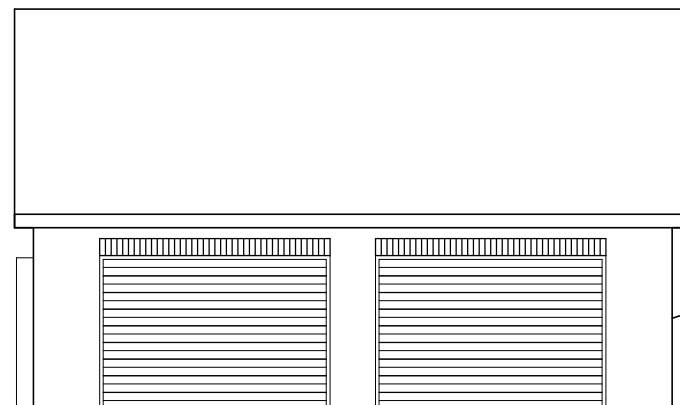

FRONT ELEVATION

garage to be dug into garden
approx 1.2m, level with access road

1200

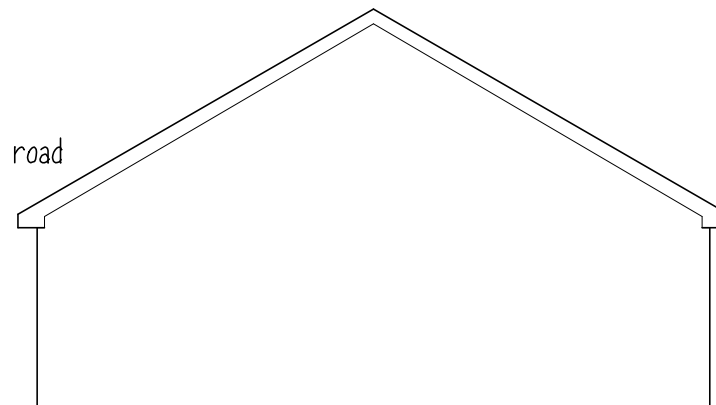

SIDE ELEVATION

Mr G WALKER

PROPOSED GARAGE
343 DARTON LANE
MAPPLEWELL

PLAN & ELEVATIONS

1:500@A3 OCT.12 Rev A

Peter Thompson M.C.I.A.T.
Linwood
Barnsley Road
Dodworth
Barnsley S753JR
tel & fax
01226
201391
