




Site Plan as Extg 1:200

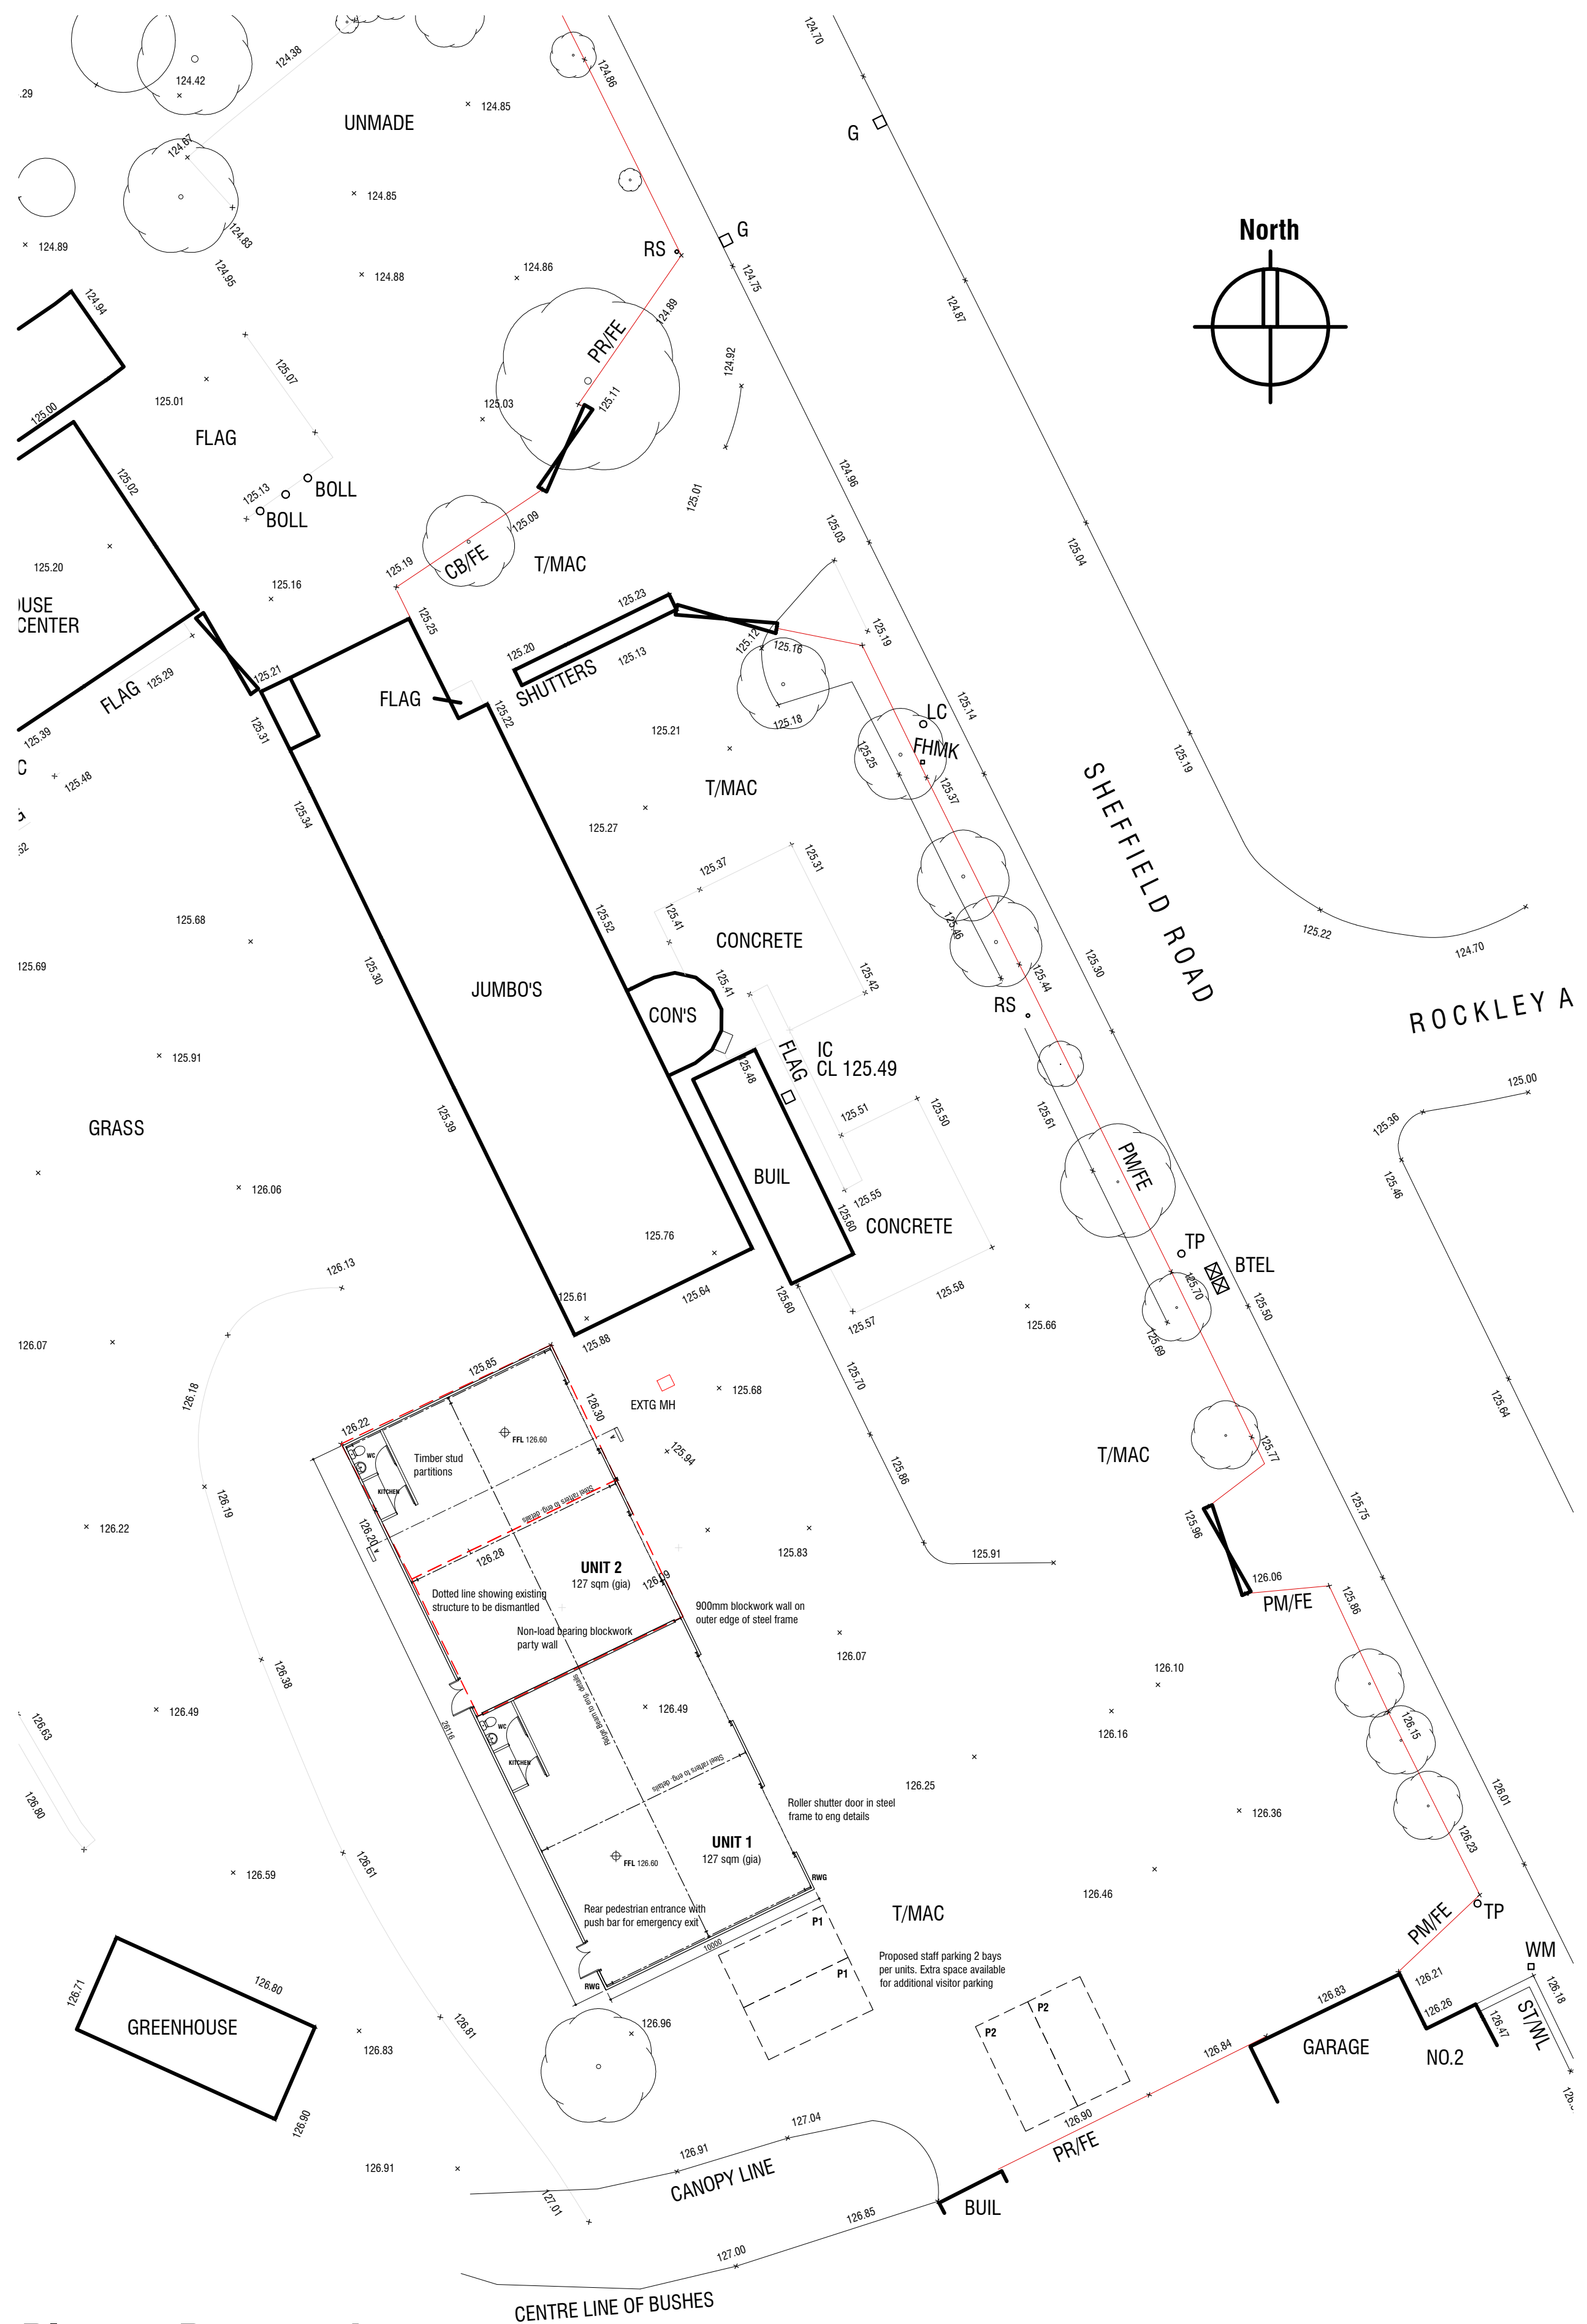

Site Plan as Proposed 1:200

	Status:	PROPOSAL All dimensions in millimeters unless otherwise stated. Dimensions for setting out in existing buildings are to be checked and verified on site.	Client:	Jumbo Self Drive Ltd	Drawing:			Site Plans		
	Site Address:		2A Sheffield Road, Birdwell, Barnsley, S70 5UZ			Scale:	Date:	Revision:		
						As Shown@A1	SEP 2020	-		
						Project No.:			20 007	

