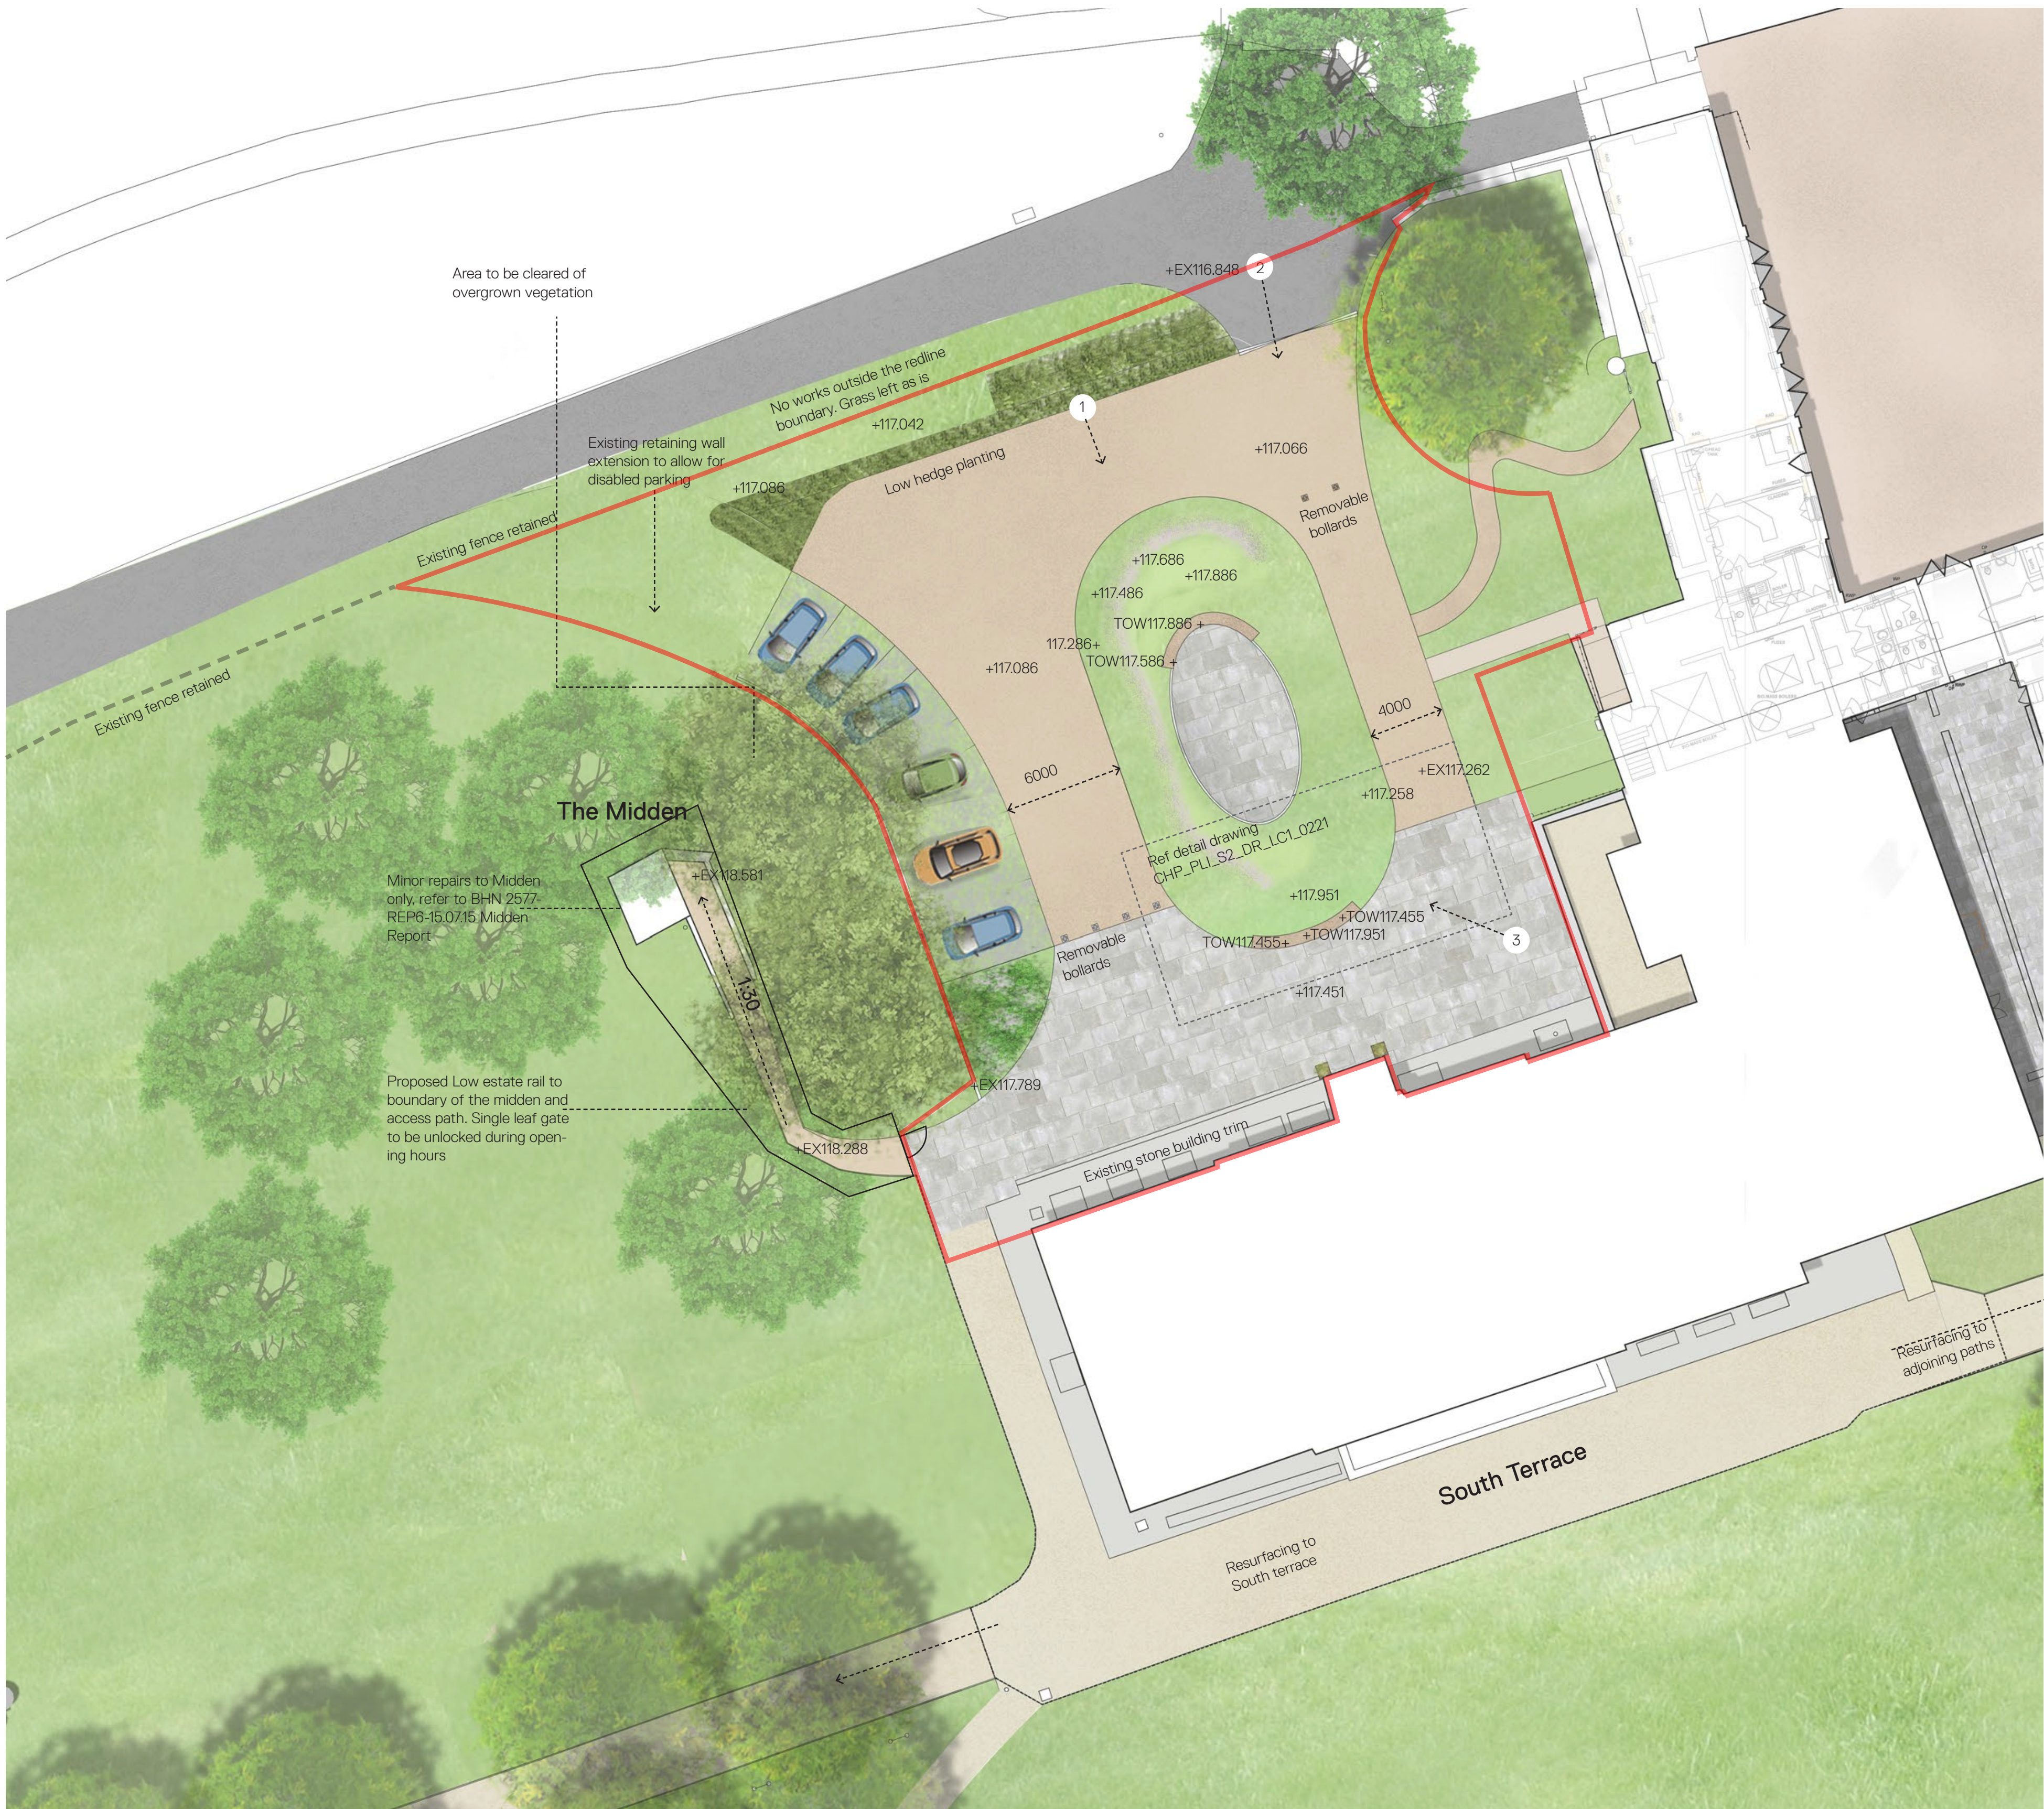
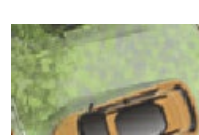




#### Hard Landscape

- 

**Yorkstone paving**  
Material: Grey Greenmoore Rustic Yorkstone paving  
Size: 600mm x random lengths x 63mm thick  
Laying pattern: Transverse stretcher bond  
Ref Drawing CHP\_PLI\_S2\_DR\_SW5\_0810 Detail 04
- 

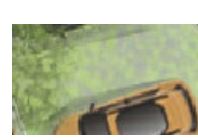
**Vehicular grade resin bound gravel**  
Proposed honey coloured resin bound gravel to footpath surface and South Terrace  
Ref Drawing CHP\_PLI\_S2\_DR\_SW5\_0810 Detail 03
- 

**Grasscrete parking**  
Pregrown modular reinforced grass  
Bays edged in 100x100 silver granite setts  
Bays divided using geo synthetic parking markers  
Ref Drawing CHP\_PLI\_S2\_DR\_SW5\_0810
- 

**Stone feature wall**  
Extracts of history carved into the sandstone wall  
Material: Buff Diamond sawn York stone  
Edge: 10mm rounded edge  
Ref view 3  
Ref Drawing CHP\_PLI\_S2\_DR\_SW3\_0804

- 

**Pedestrian grade hoggin footpath**  
Improved access to the historic midden  
Ref Drawing CHP\_PLI\_S2\_DR\_SW5\_0810 Detail 01
- 

**Pedestrian grade resin bonded footpath**  
Resin bonded surface to footpaths joining the South Terrace  
Ref Drawing CHP\_PLI\_S2\_DR\_SW5\_0810 Detail 02
- 

**Parking bays**  
3 private bays 2 disabled bays  
Bay Size: 6.1 x 3.6m (disabled)  
Granite setts to define edge of bays  
4.8 2.4 (private)

- 

**Removable bollards**  
Epping Hardwood Timber Bollards  
Ref drawing CHP\_PLI\_S2\_DR\_SW3\_0804
- 

**Yorkstone setts**  
100 x 100mm  
Buff to grey

#### Soft Landscape

- 

**Screen planting**  
Drifts of perennial planting to follow the contours of the mound  
Ref CHP\_PLI\_S2\_DR\_SW4\_310 palette 1b
- 

**Mass shrub planting**  
All year round greening of the entrance to the forecourt and midden  
Ref CHP\_PLI\_S2\_DR\_SW4 palette 1a

1. View from road looking over the grass mounding to the museum



2. Eye level view walking down the proposed footpath towards the museum



3. Exiting the hall with views onto interpretive seating



4. Views driving into proposed disabled parking

- DRAWING NOTES:**
1. COPYRIGHT OF THIS DRAWING IS VESTED IN PLINCKE AND IT MUST NOT BE COPIED OR REPRODUCED WITHOUT CONSENT.
  2. DO NOT SCALE FROM THIS DRAWING - DIMENSIONS GOVERN, IF IN DOUBT ASK!
  3. ALL DIMENSIONS ARE IN MILLIMETRES UNLESS NOTED OTHERWISE, ONLY FIGURED DIMENSIONS ARE TO BE TAKEN FROM THIS DRAWING.
  4. ALL DIMENSIONS SHALL BE VERIFIED ON SITE BEFORE PROCEEDING WITH THE WORK. ALL CONTRACTORS MUST VISIT SITE AND BE RESPONSIBLE FOR TAKING AND CHECKING ALL DIMENSIONS RELATIVE TO THEIR WORK.
  5. PLINCKE SHALL BE NOTIFIED IMMEDIATELY BY EMAIL, OF ANY DISCREPANCIES.
  6. PLINCKE ACCEPTS NO LIABILITY FOR ANY EXPENSE, LOSS OR DAMAGE OF WHATSOEVER NATURE AND HOWEVER ARISING FROM ANY VARIATION MADE TO THIS DRAWING OR IN THE EXECUTION OF THE WORK TO WHICH IT RELATES WHICH HAS NOT BEEN REFERRED TO THEM AND PRIOR APPROVAL OBTAINED.
  7. ALL PLINCKE DRAWINGS TO BE READ IN CONJUNCTION WITH ALL RELEVANT ARCHITECTURAL, GAS ENGINEERS AND M&E ENGINEERS DRAWINGS AND SPECIFICATIONS.

**REFERENCE FILES:**

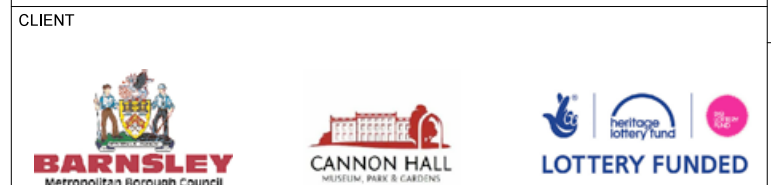
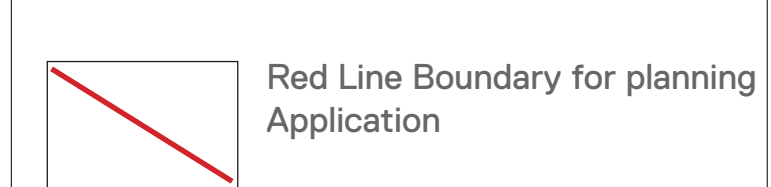
1. THIS DRAWING IS BASED ON THE FOLLOWING EXTERNAL CONSULTANTS DRAWINGS.

| CONSULTANT | REFERENCE FILE | DATE RECEIVED |
|------------|----------------|---------------|
|            |                |               |

- HEALTH, SAFETY & ENVIRONMENTAL INFORMATION:**
1. IT IS ASSUMED THAT ALL WORKS ON THIS DRAWING WILL BE CARRIED OUT BY A COMPETENT CONTRACTOR AND, WHERE APPROPRIATE, WORKING TO AN APPROVED METHOD STATEMENT.
  2. THIS DRAWING IS TO BE READ IN CONJUNCTION WITH ALL OTHER HAZARDS / RISKS WHICH HAVE BEEN IDENTIFIED AND RECORDED WITHIN THE PRE-CONSTRUCTION INFORMATION PACK AND / OR THE CONSTRUCTION PHASE HAS PLAN.
  3. IN ADDITION TO THE HAZARDS / RISKS NORMALLY ASSOCIATED WITH THE TYPES OF WORK DETAILED ON THIS DRAWING, NOTE THE FOLLOWING:

| ITEM N° | RISK REGISTER DETAILS |
|---------|-----------------------|
|         |                       |

|     |                                                              |       |       |          |
|-----|--------------------------------------------------------------|-------|-------|----------|
| P02 | PLANNING PROPOSALS<br><u>RESIN BOUND GRAVEL BASE OMITTED</u> | SS    | AA    | 12/07/16 |
| P01 | <u>PLANNING PROPOSALS</u>                                    | SS    | AA    | 05/05/16 |
| REV | DESCRIPTION                                                  | DRAWN | CHECK | DATE     |

KEY PLAN

|                                                   |                                       |                                                                                       |
|---------------------------------------------------|---------------------------------------|---------------------------------------------------------------------------------------|
| PROJECT TITLE<br>CANNON HALL PARKS FOR PEOPLE     |                                       |  |
| DRAWING TITLE<br>FORECOURT: LAYOUT HARD LANDSCAPE |                                       |                                                                                       |
| SCALE @ 1:1200                                    |                                       | DATE<br>05/05/16                                                                      |
| PROJECT No.<br>0292                               | DRAWING No.<br>CHP_PLI_S2_DR_LC1_0220 | REVISION<br>P02                                                                       |
| SCALE BAR @ 1:250<br>0 2.5 5.0 12.5 22.5m         |                                       |                                                                                       |