


SPICER HILL WIND FARM EXTENSION

Volume III: Supporting Figures

October 2014

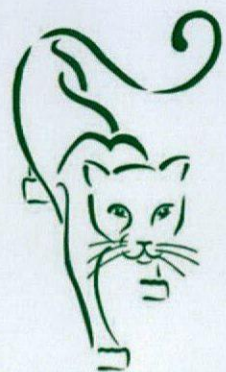


Spicer Hill Wind Farm Extension Supporting Figures

Table of Contents

Figure No.	Title
4.1	Site Design and Constraints Map
6.1	Statutory and Non-Statutory Conservation Sites within 2.5km of Spicer Hill
6.2	Areas of Interest from the National Habitat Inventories pt1
6.3	Areas of Interest from the National Habitat Inventories pt2
6.4	Known Distribution of LBAP Habitats
6.5	Extended Phase 1 Habitat Survey Map
9.1	Cultural Heritage – Photomontage from Castle Hill SM
10.1	Hydrological Context of Site
10.2	Hydrological Inset Drawing



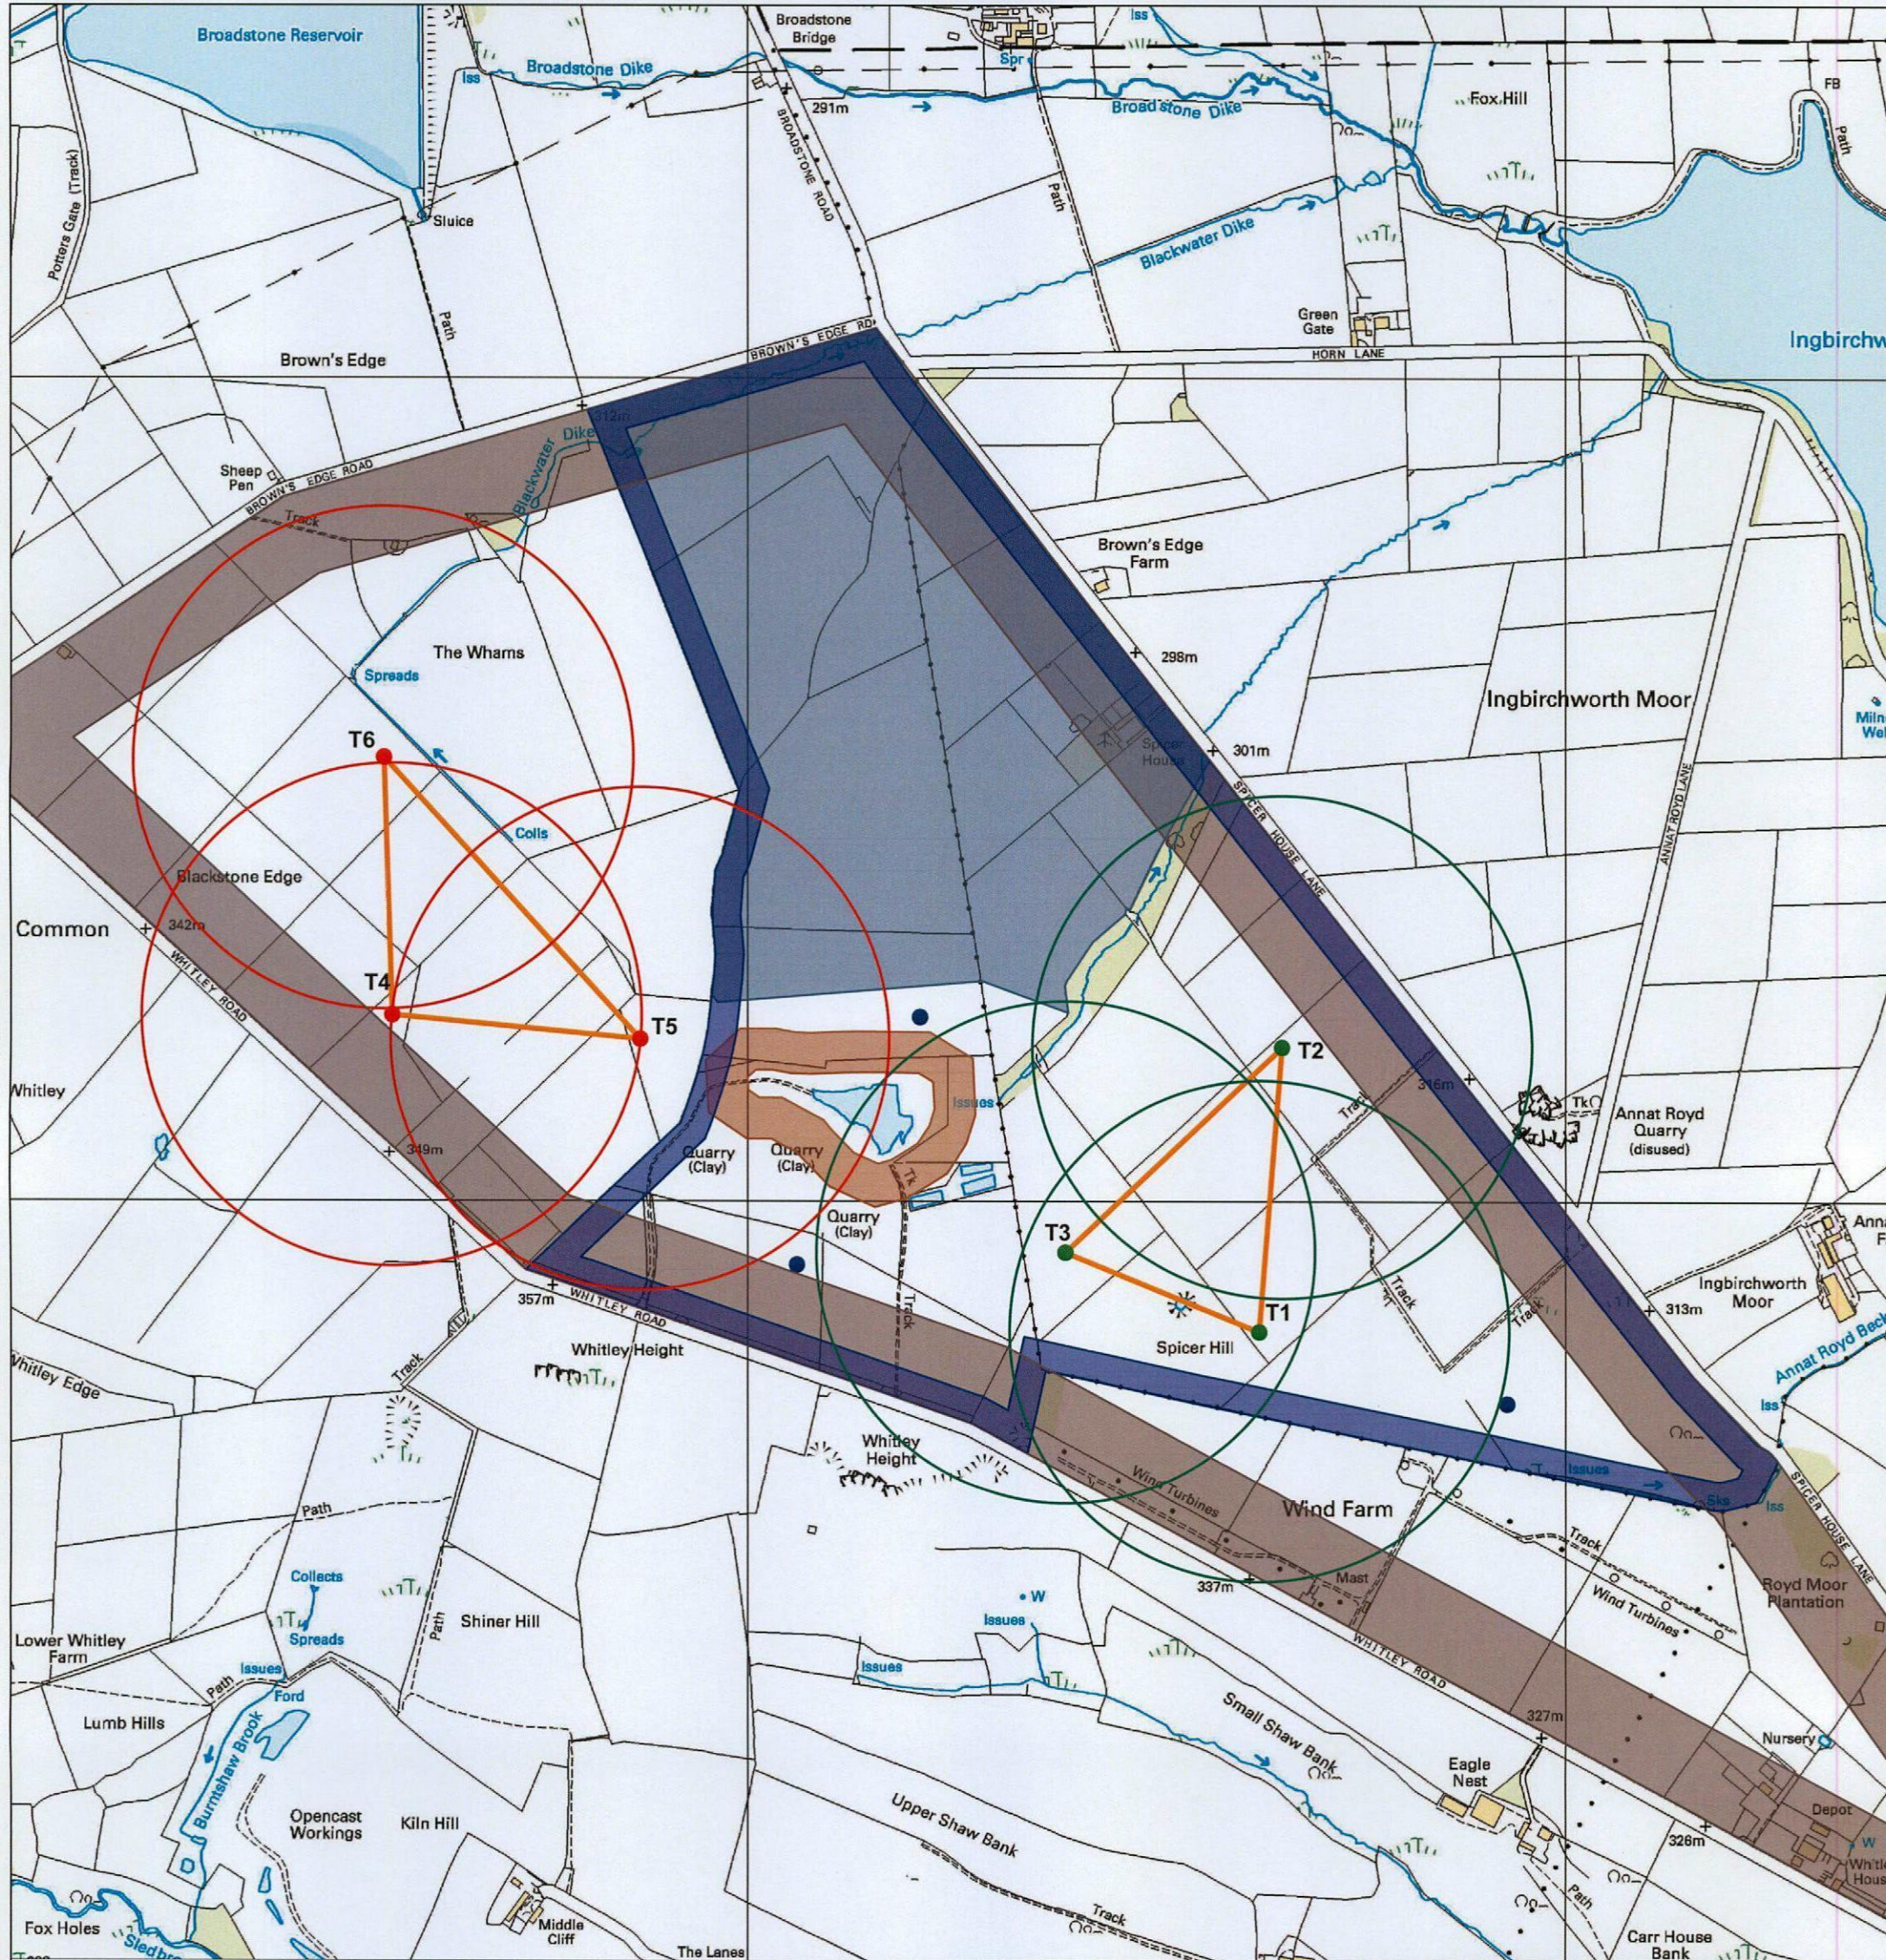

T1-T3 = Existing Spicer Hill
3 x Enercon E70 93.5m tip height

Spicer Hill turbine separation

T4-T6 = Existing Blackstone Edge
3 x Nordex N80 100m tip height

Blackstone Edge turbine separation

Spicer Hill Extension turbines
3 x Enercon E70 93.5m tip height

Triangular layout

Spicer land holding

35m Blade overhang exclusion zone

Noise exclusion zone

102m Road exclusion zone (tip height + 10%)

50m Quarry exclusion zone

Project Title:
Spicer Hill Wind Farm Extension

Drawing Title:
Site Design and Constraints Map

Job No. C1490-395

Date drawn:
07.10.14

Drawn by: BS

Checked by: GM

Approved by: SE

Rev.

Date

Chk'd

Client:

GREEN CAT RENEWABLES LTD
Midlothian Innovation Centre,
Pentlandsfield, Edinburgh,
EH25 9RE.
Tel: 0131 440 9053
www.greencatrenewables.co.uk

Drawing No. Figure 4.1

Scale: NTS

