



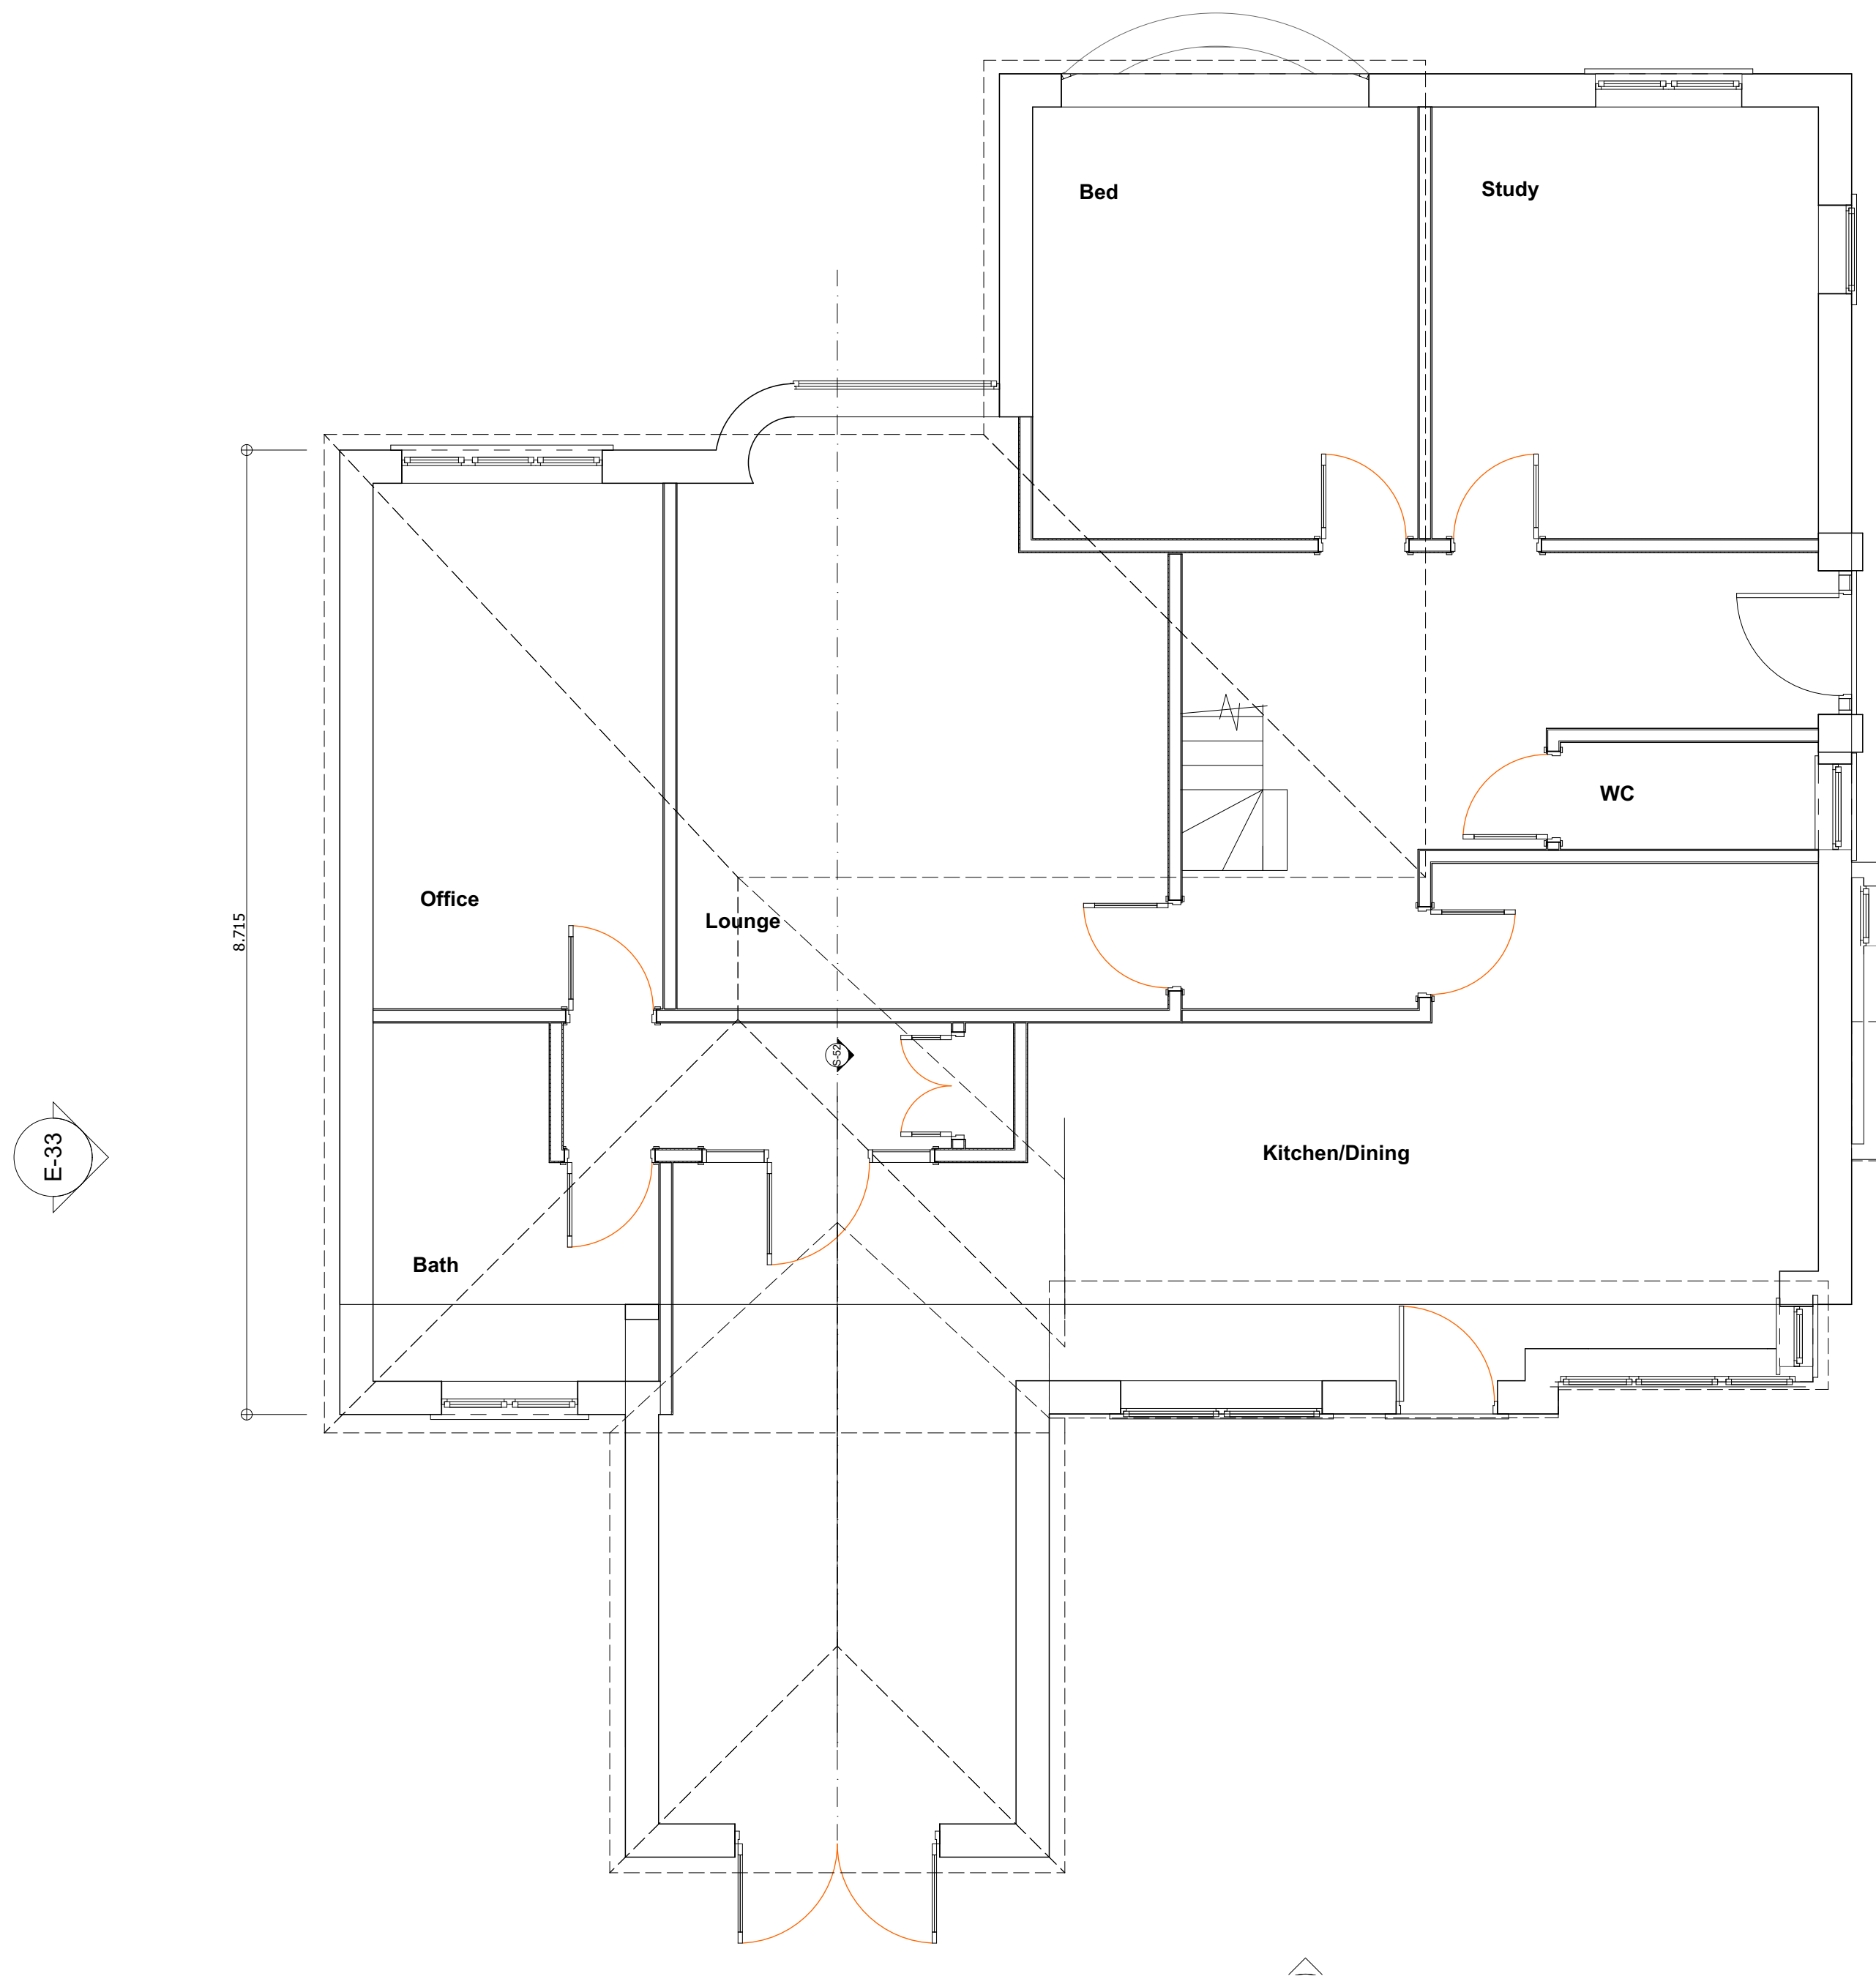

0. Ground Floor (23) 1:50

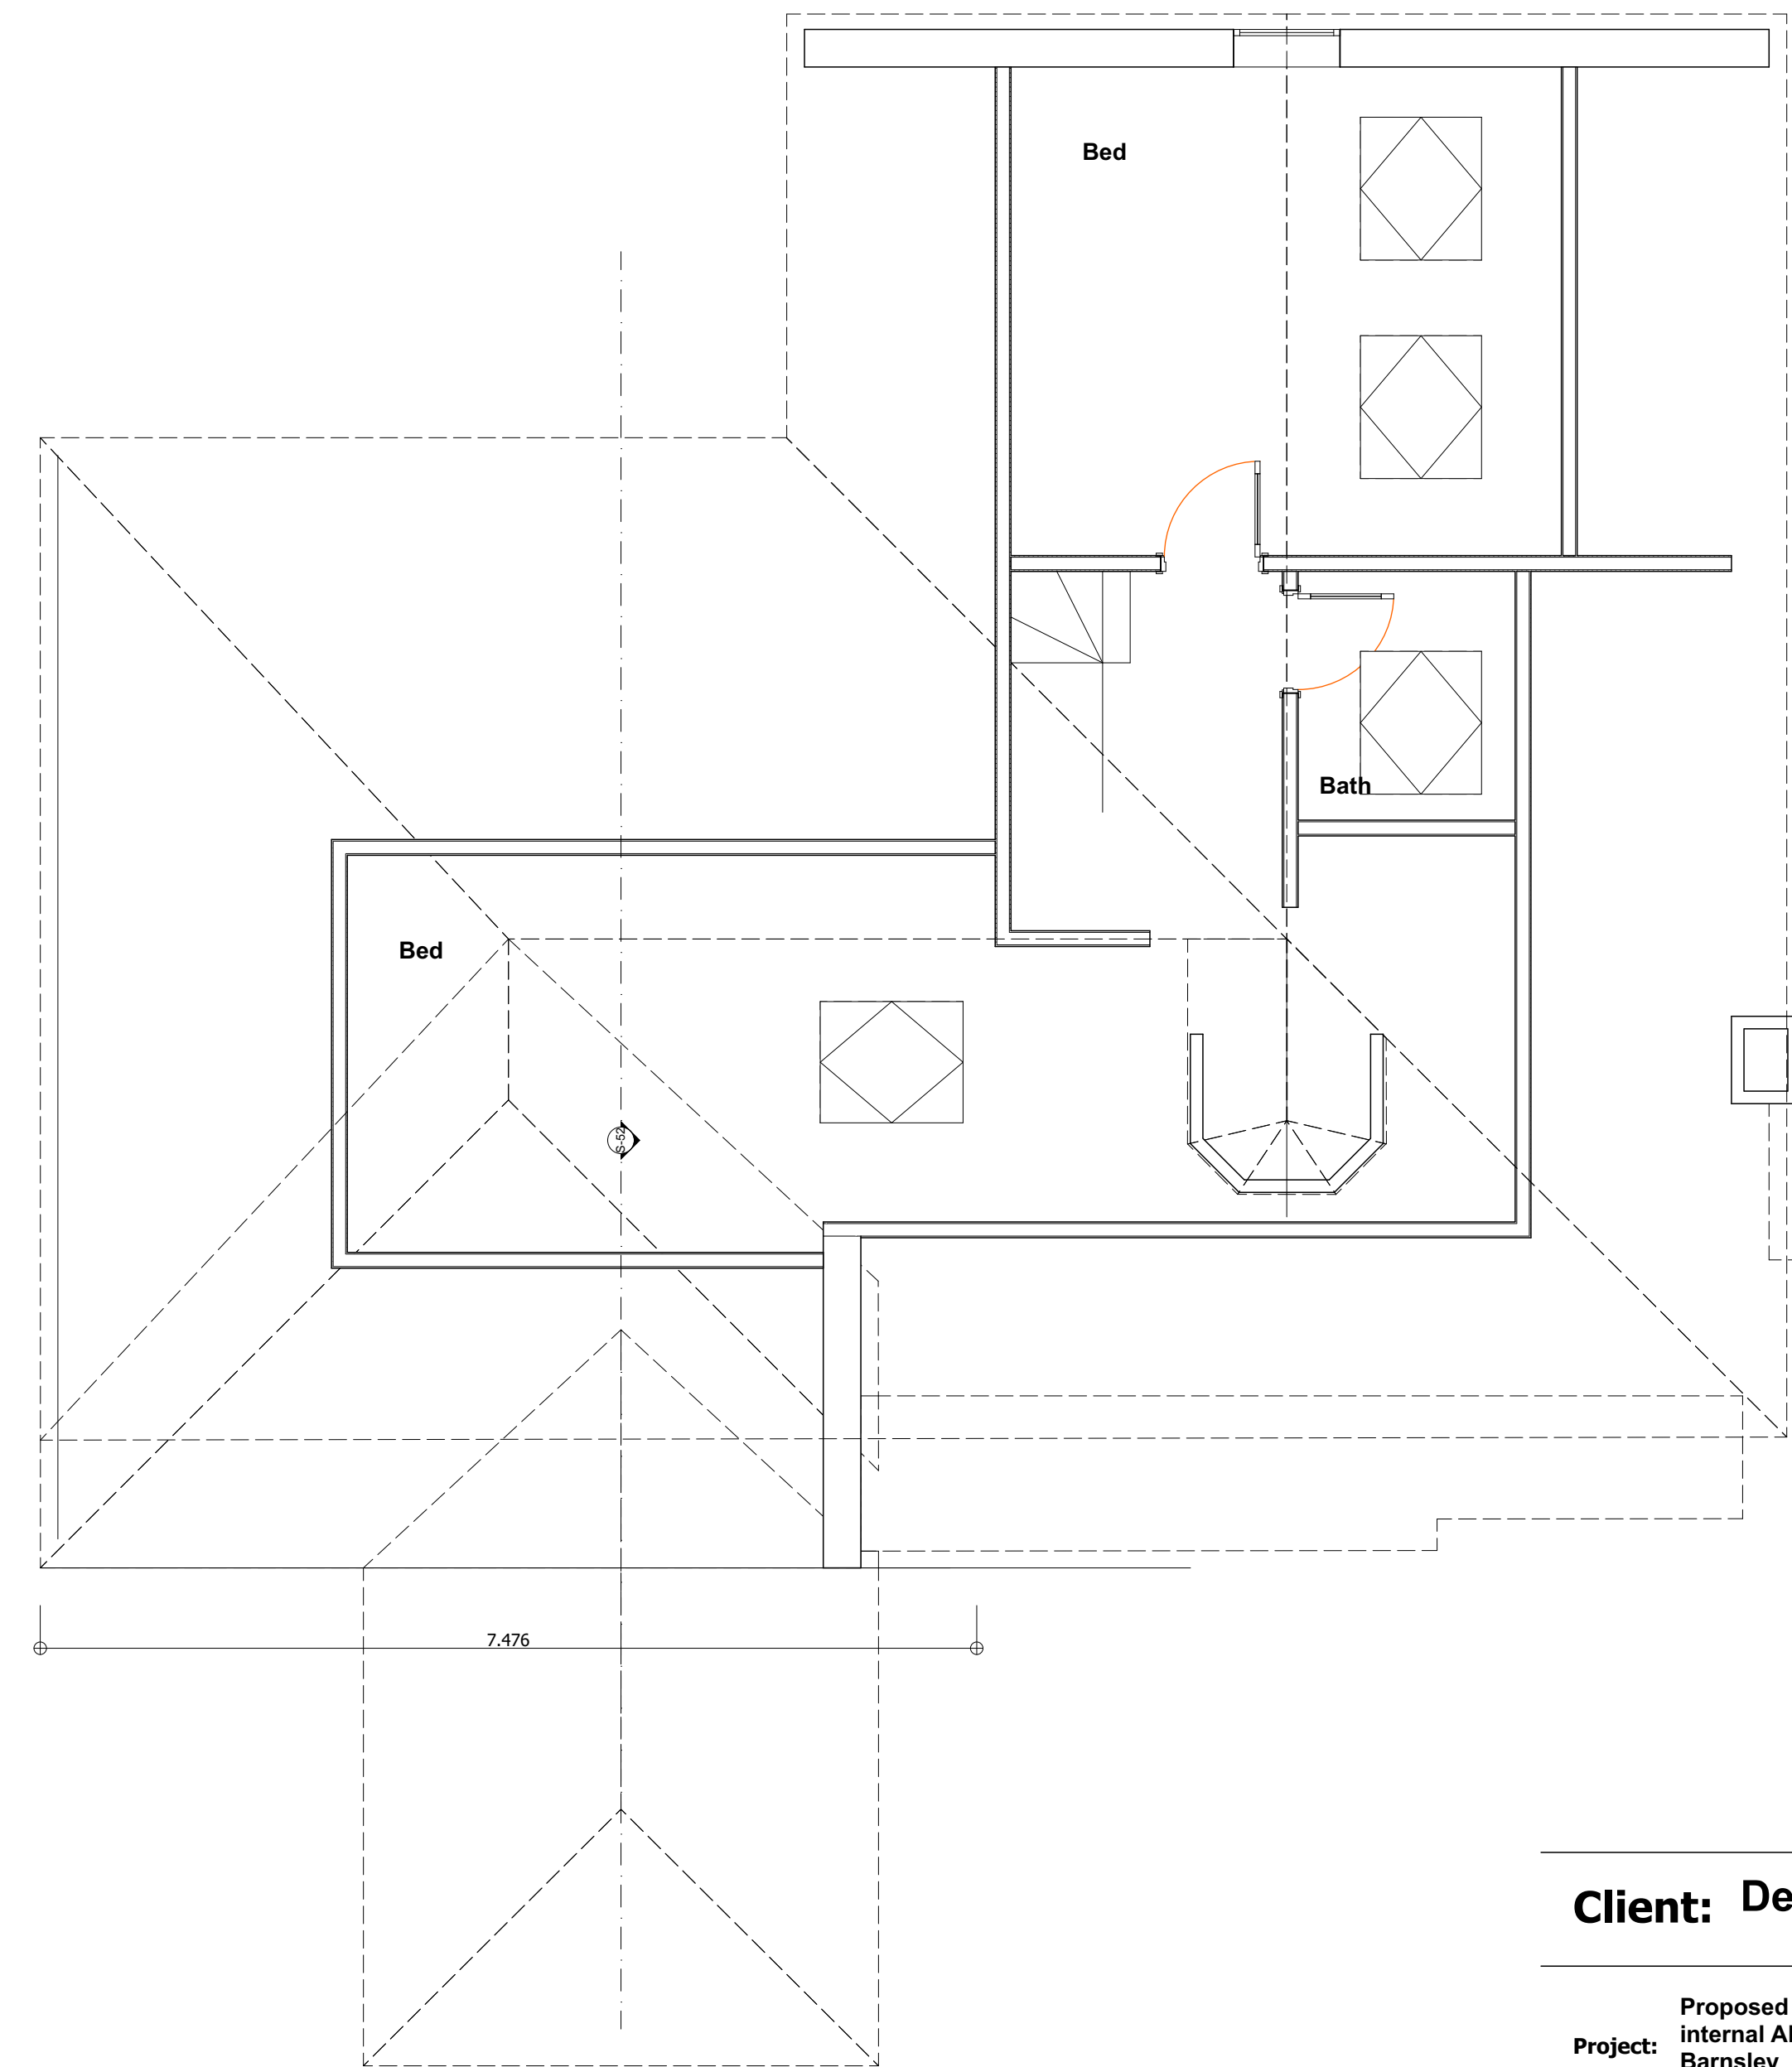

1. Story (9) 1:50

Client: Deacey


Project: Proposed Extension to Ground and first floor and internal Alterations to 124 Redbrook Road, Redbrook, Barnsley

Drawing Title: As Existing Plans

Scale: 1:50 **Date:** 03/08/2018

Drawn By: AR **Rev:**

Drawing Nr: 1

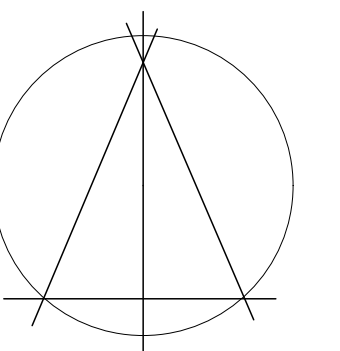

Alan Robinson
Chartered Architect BA Dip Arch RIBA BSc (Hons)
2 Gawber Road, Barnsley S75 2AF
Tel/Fax 01226 286066
Mob: 07947808933