




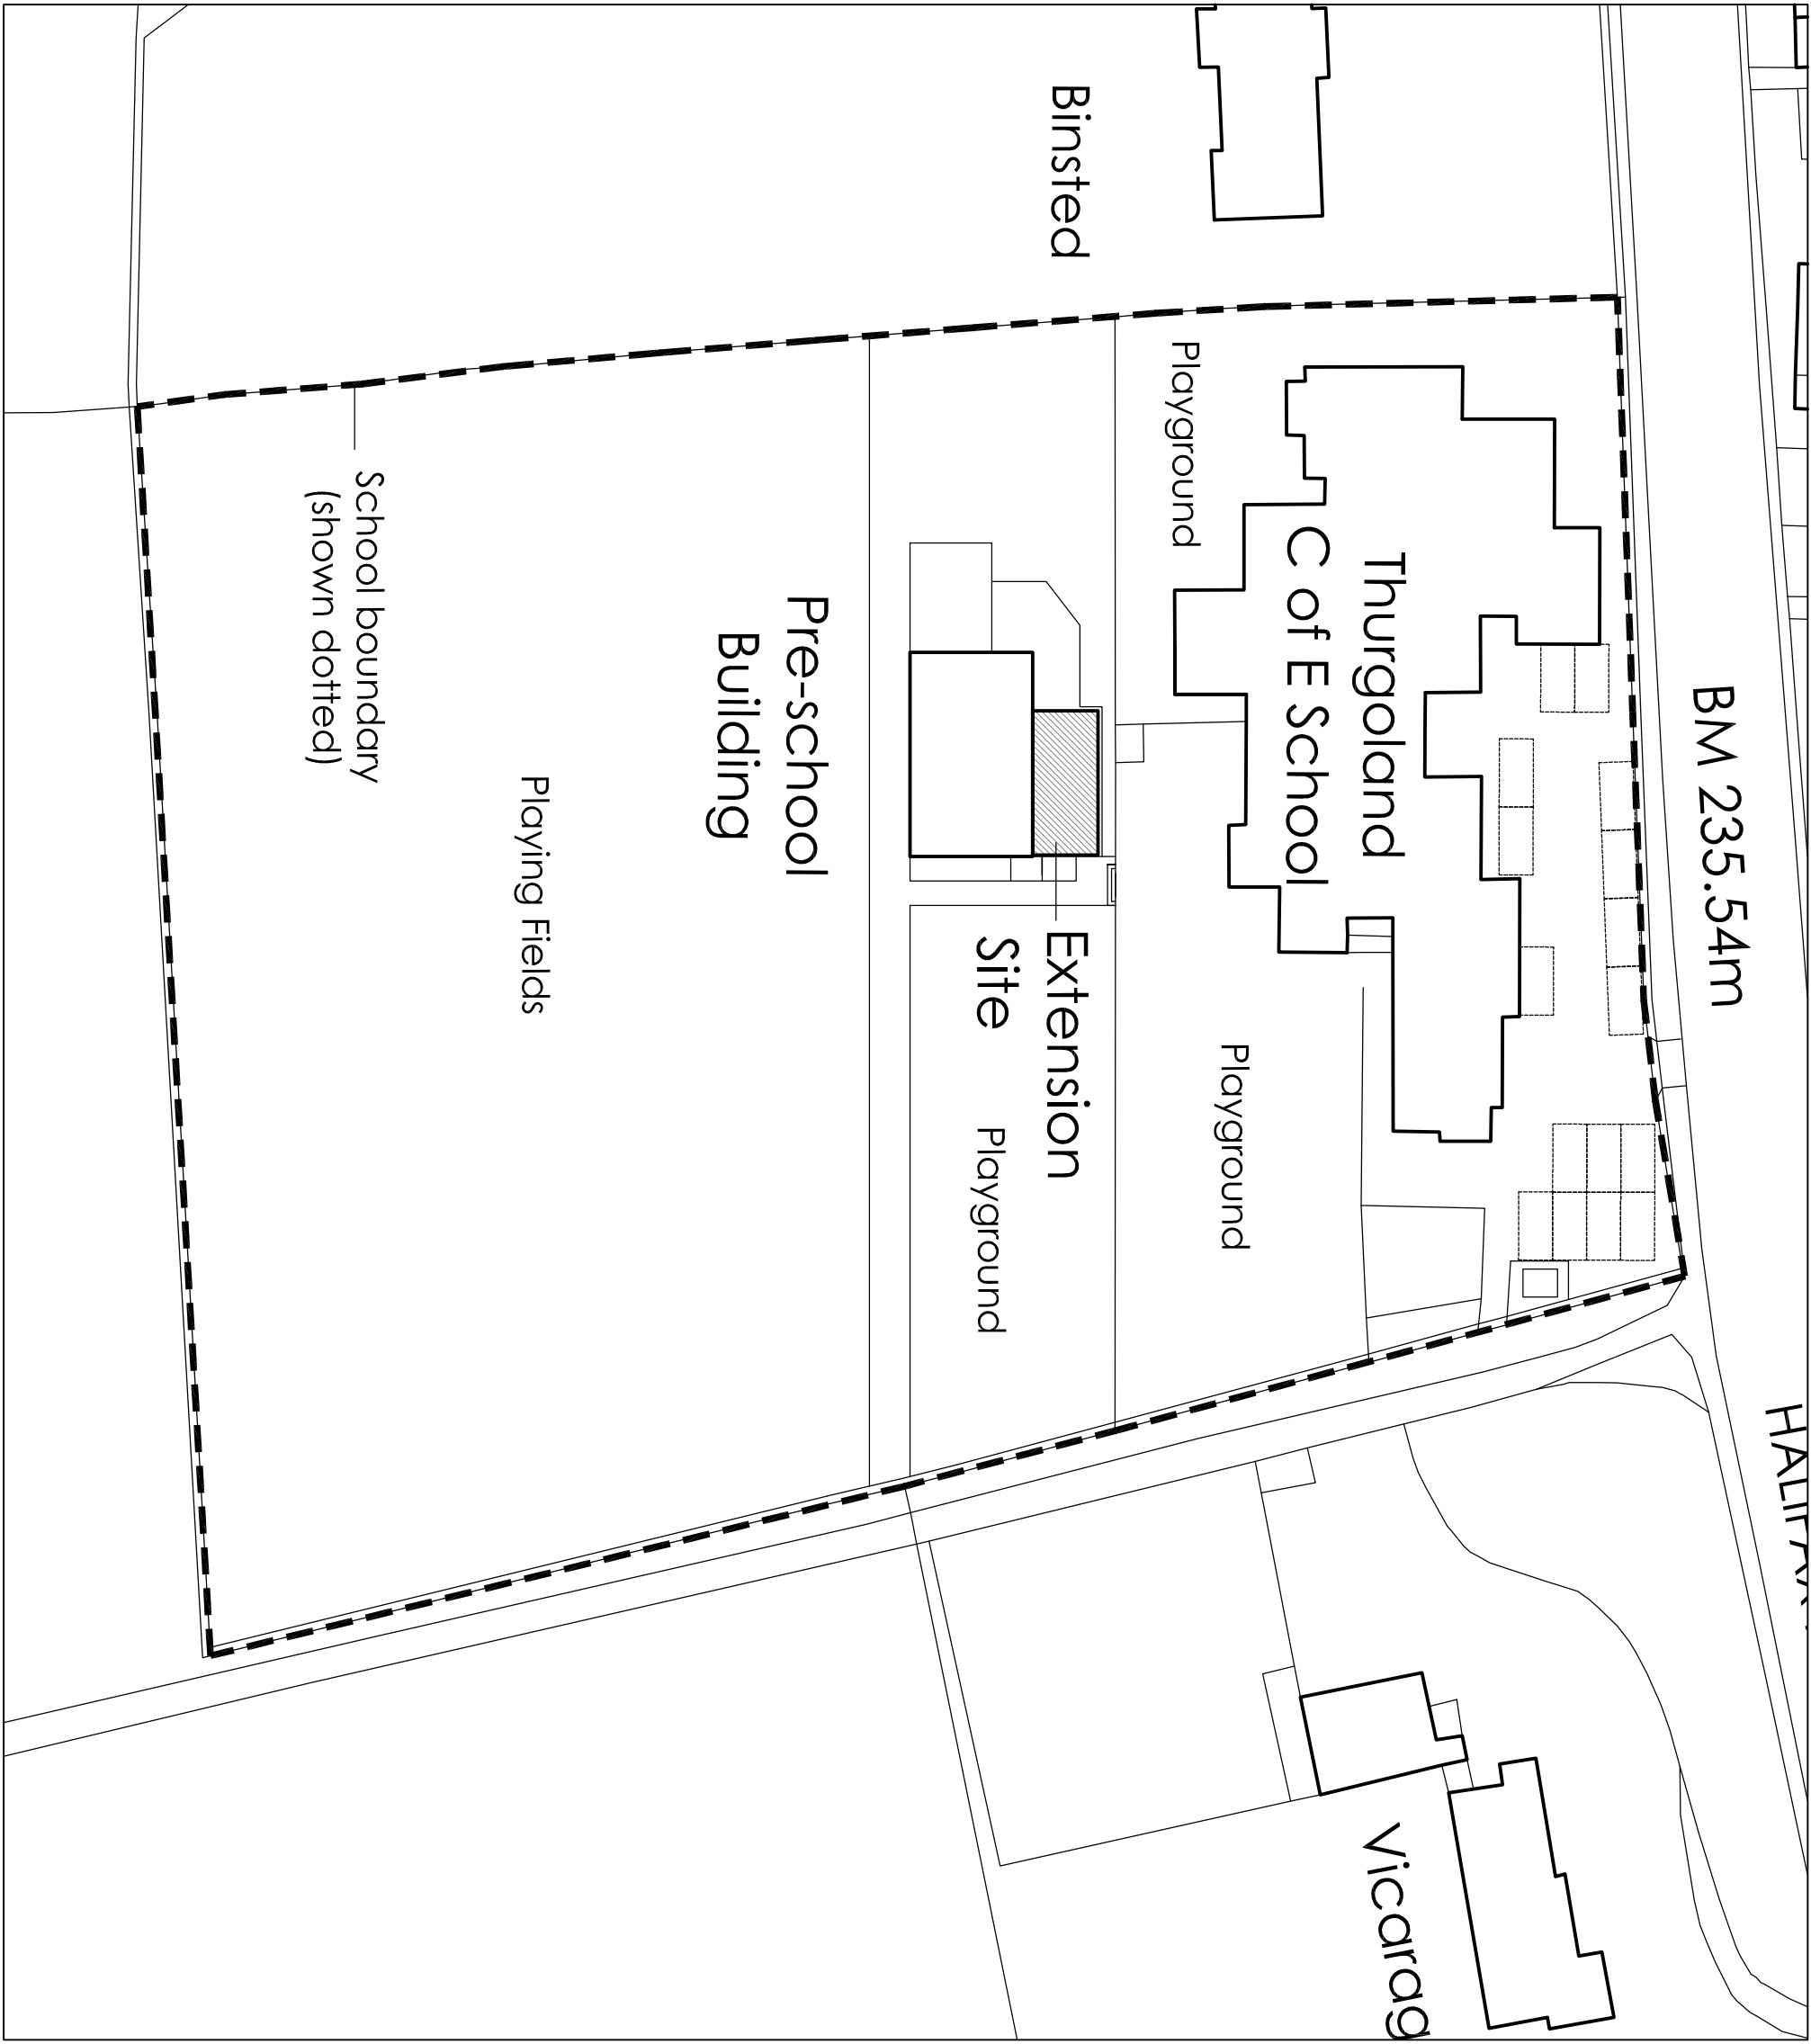


BLOCK PLAN 1:500

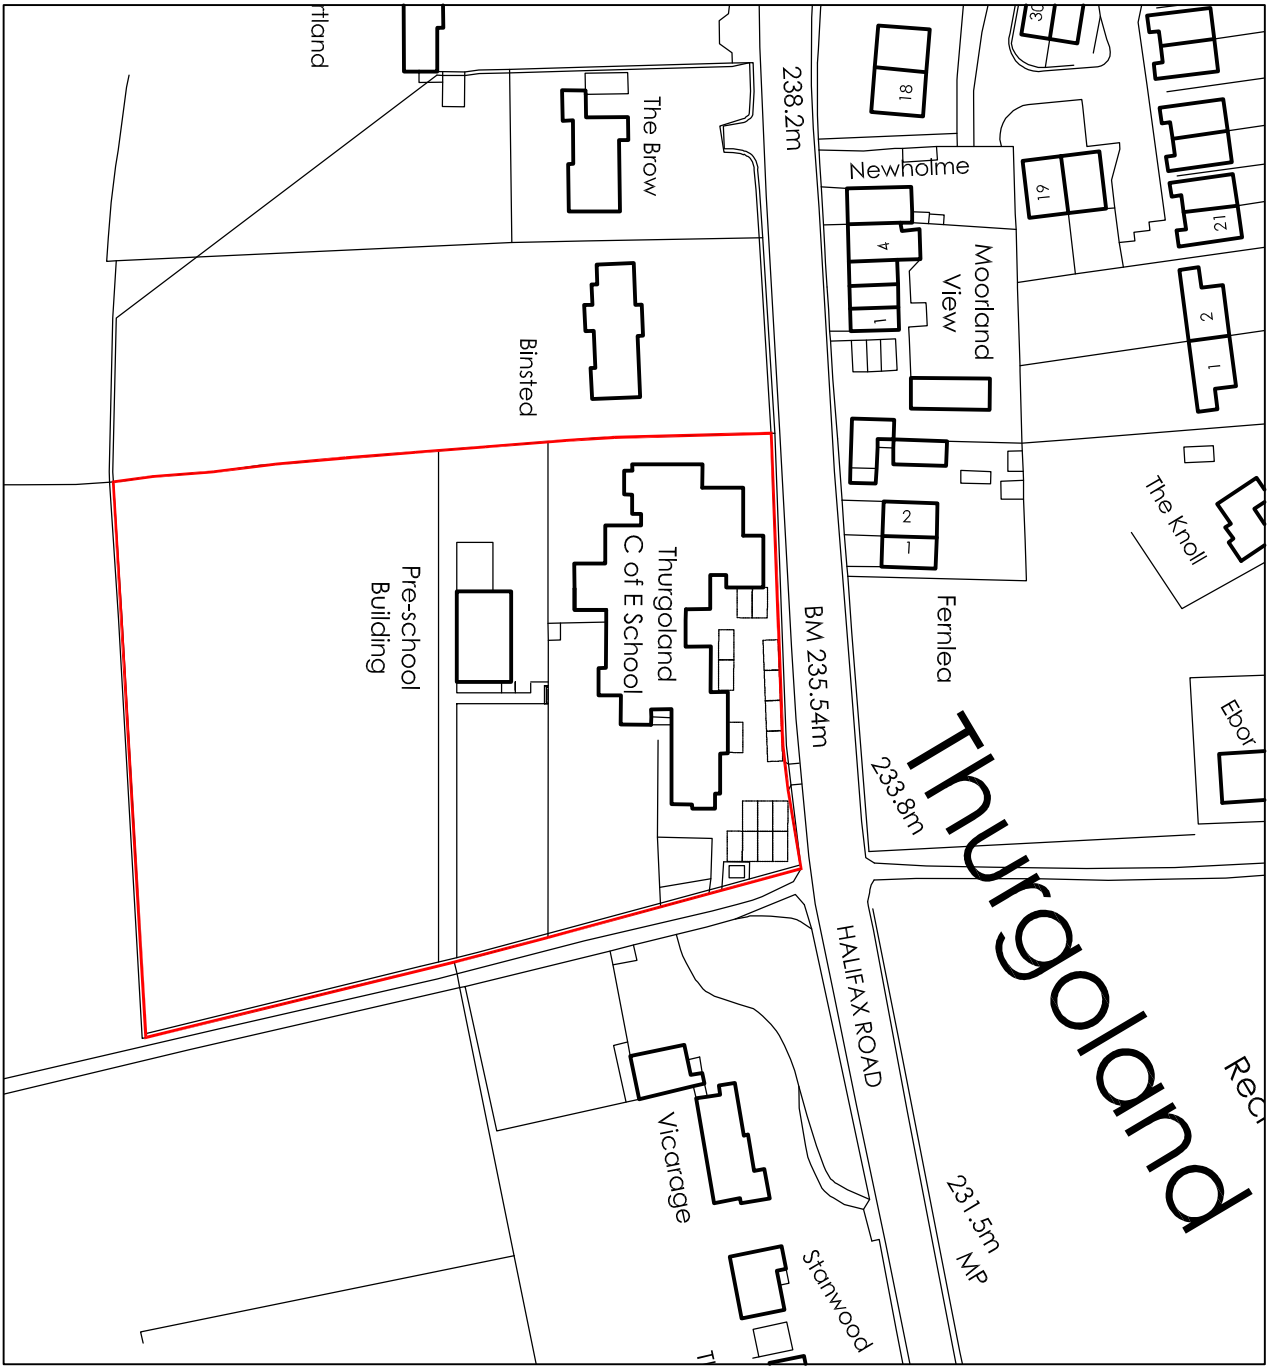


LOCATION PLAN 1:1250

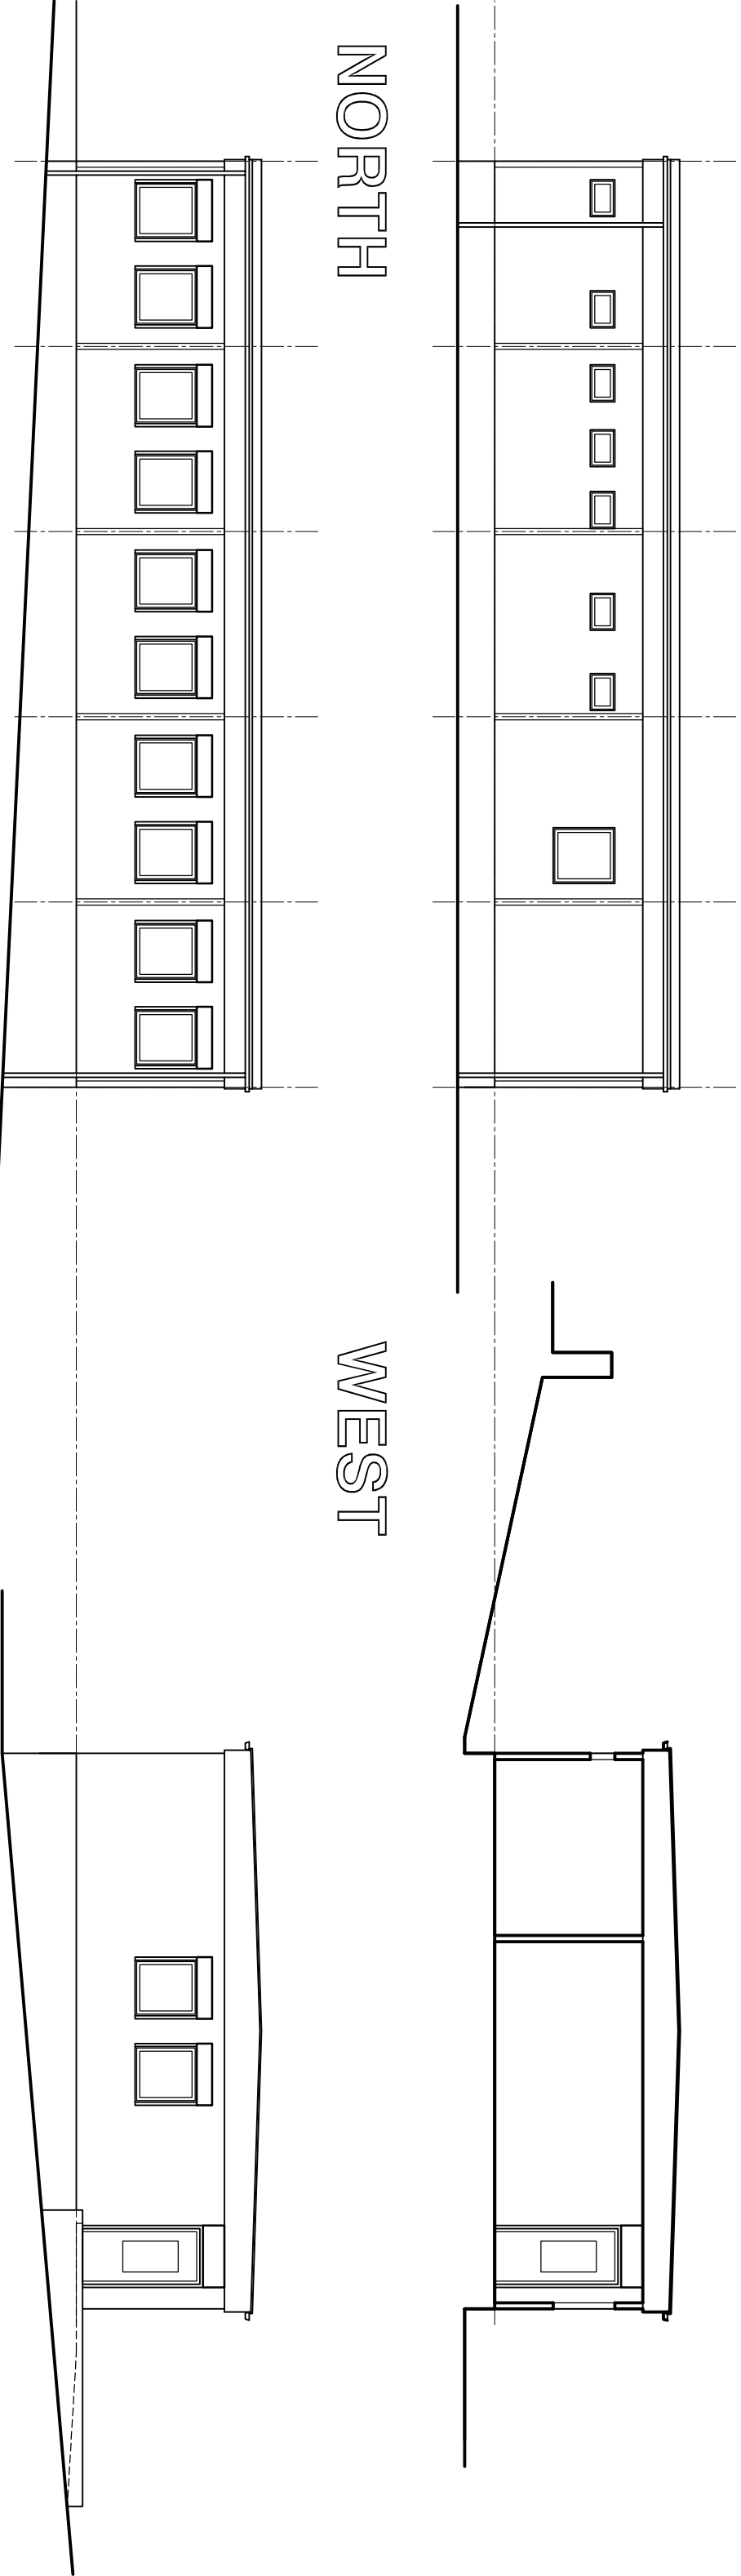

ELEVATIONS & SECTION 1:100

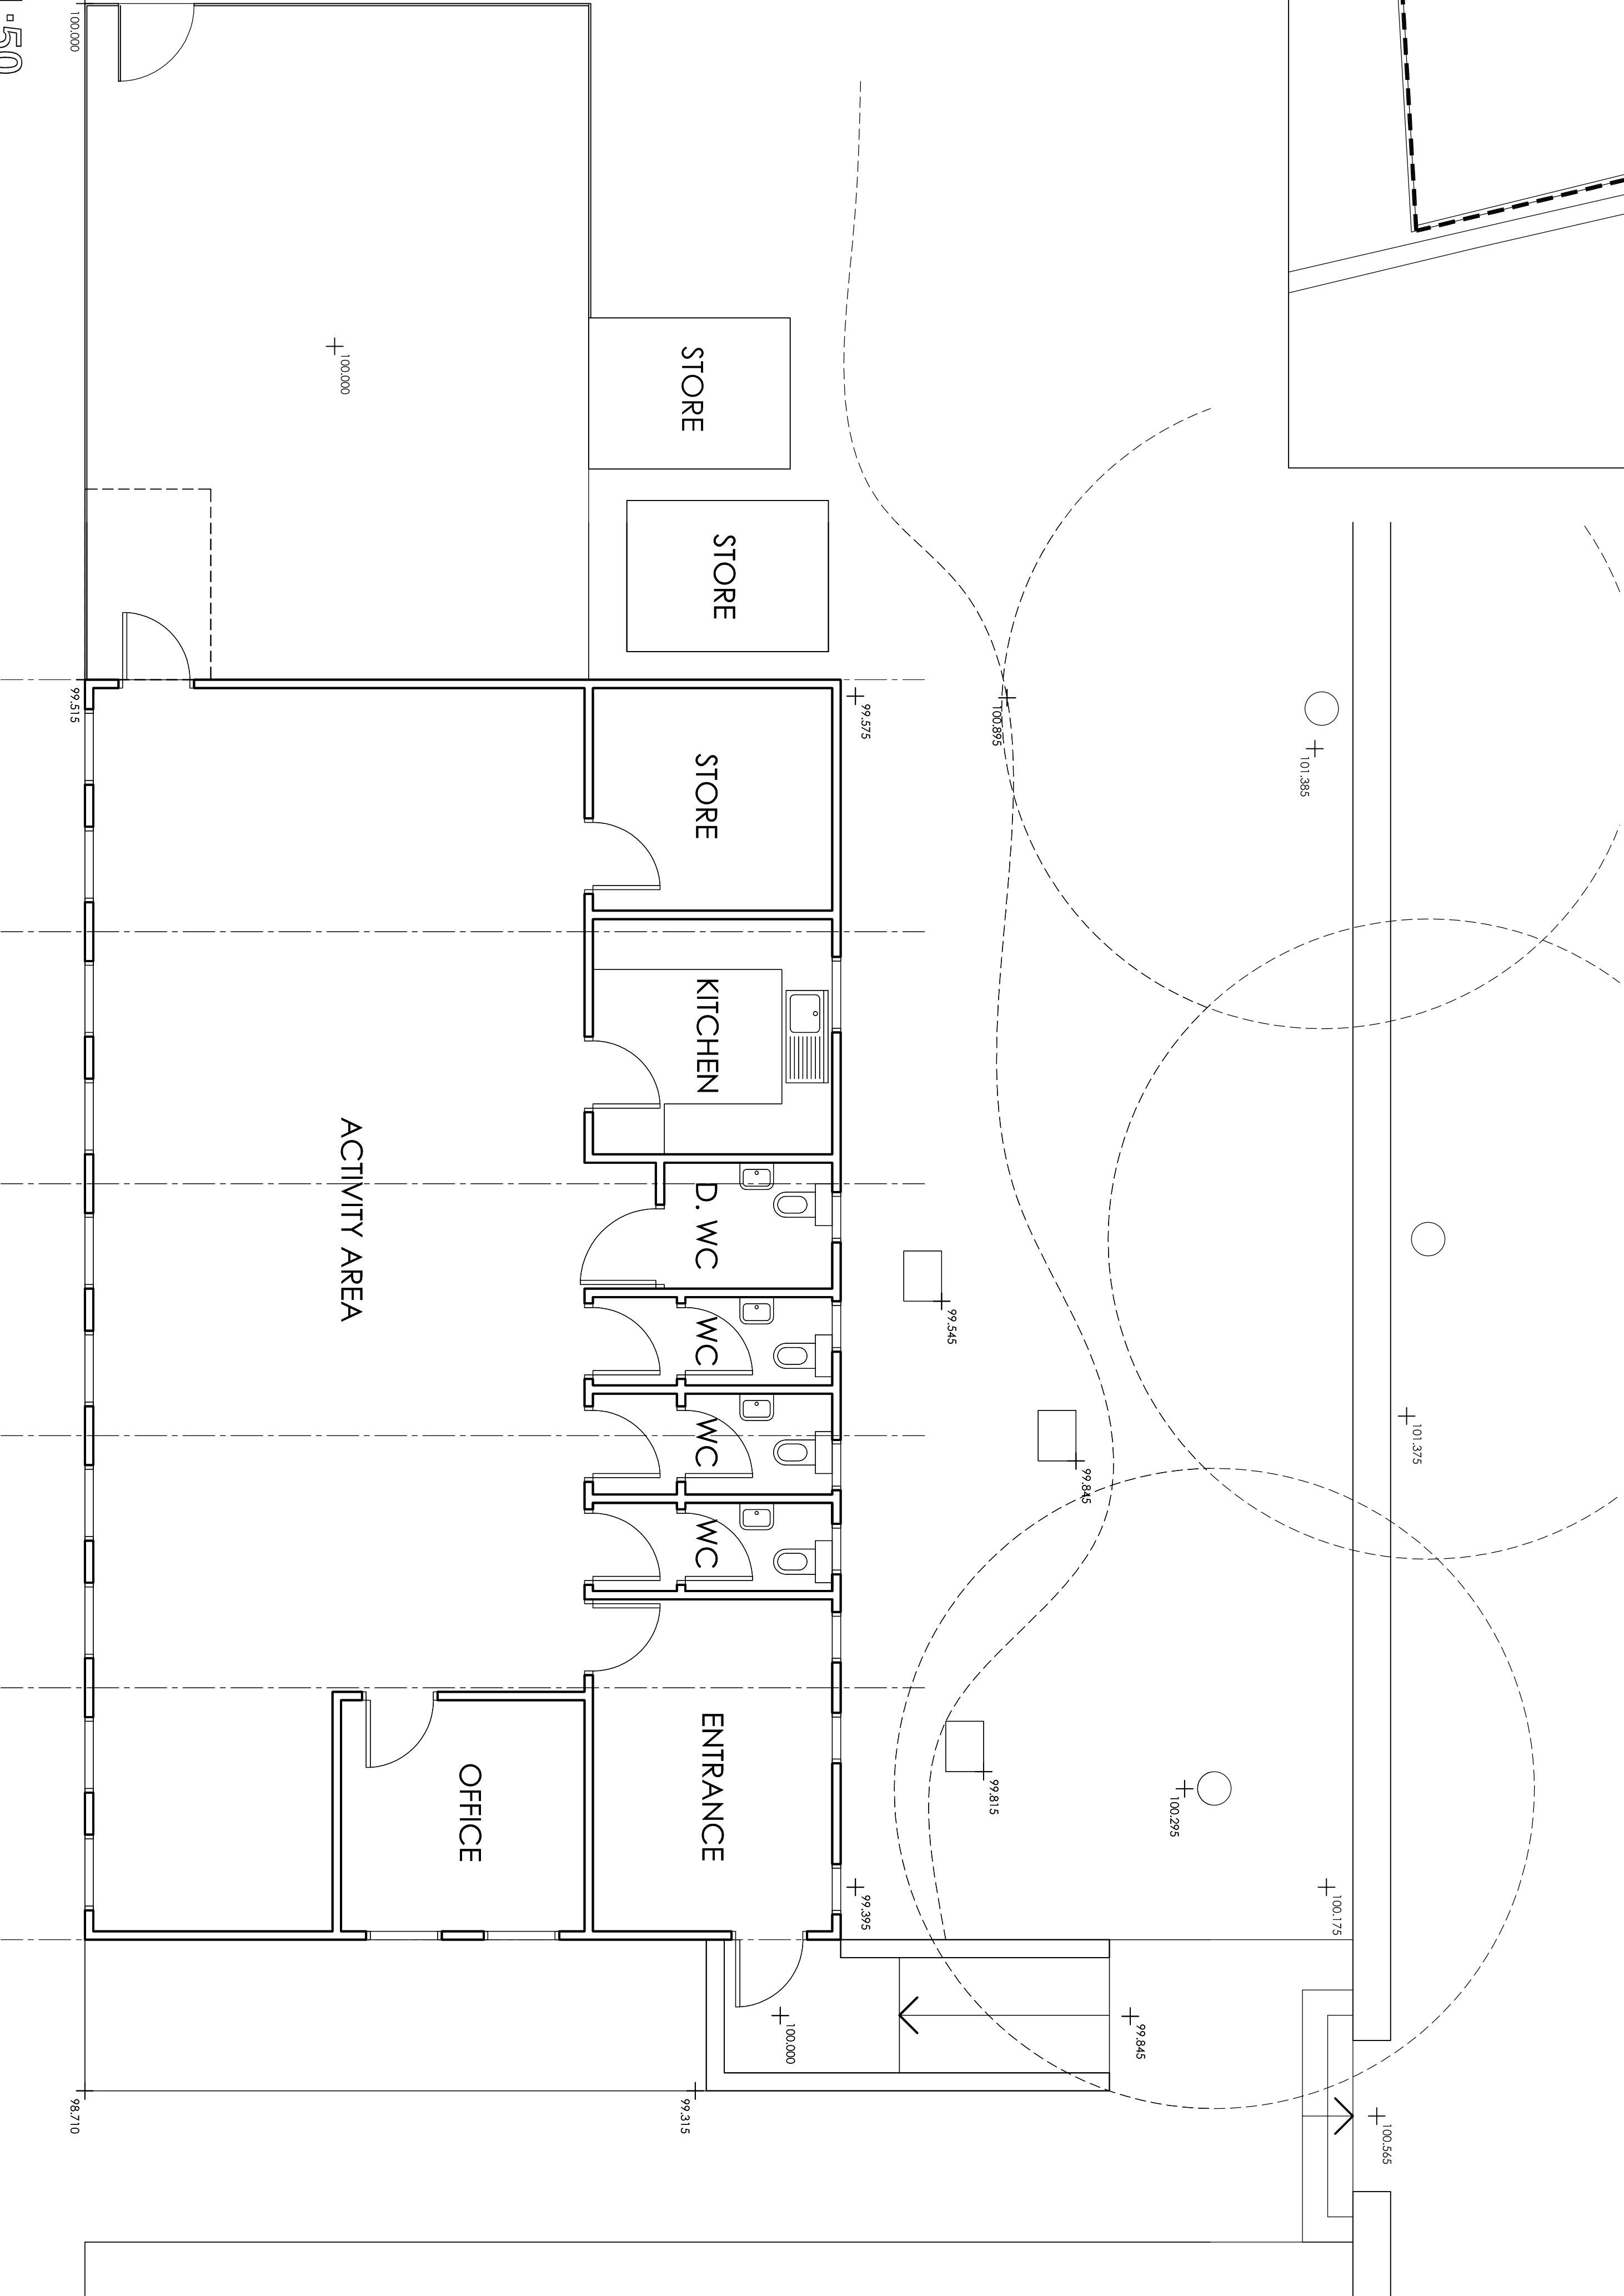

Notes

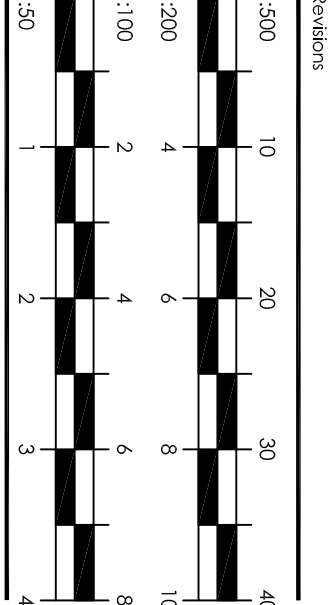

PLANNING

Birkett Cole Lowe
ARCHITECTS
BEEHIVE WORKS, MILLION STREET
STAMFORD, LEICESTERSHIRE, LE10 1WJ
Tel 0114 272 6241
Fax 0114 276 2819
The partners@birkettcolelowe.com

Client
**THURGOLAND
CHURCH OF ENGLAND
PRIMARY SCHOOL**

Project
**PRE-SCHOOL BUILDING
PROPOSED EXTENSION**

Drawing
BUILDING AS EXISTING

Scale 1:50 & 1:100 By N.J.C. Date 19/09/08
Number
3405(0-100)