




PROPOSED BUNGALOW EXTENSIONS TO
REAR, SIDE & FRONT at "SUNNINGDALE",
HAWTHORNE STREET, SHAFTON
for Mr. T. SMITH. Scale ~ 1:100

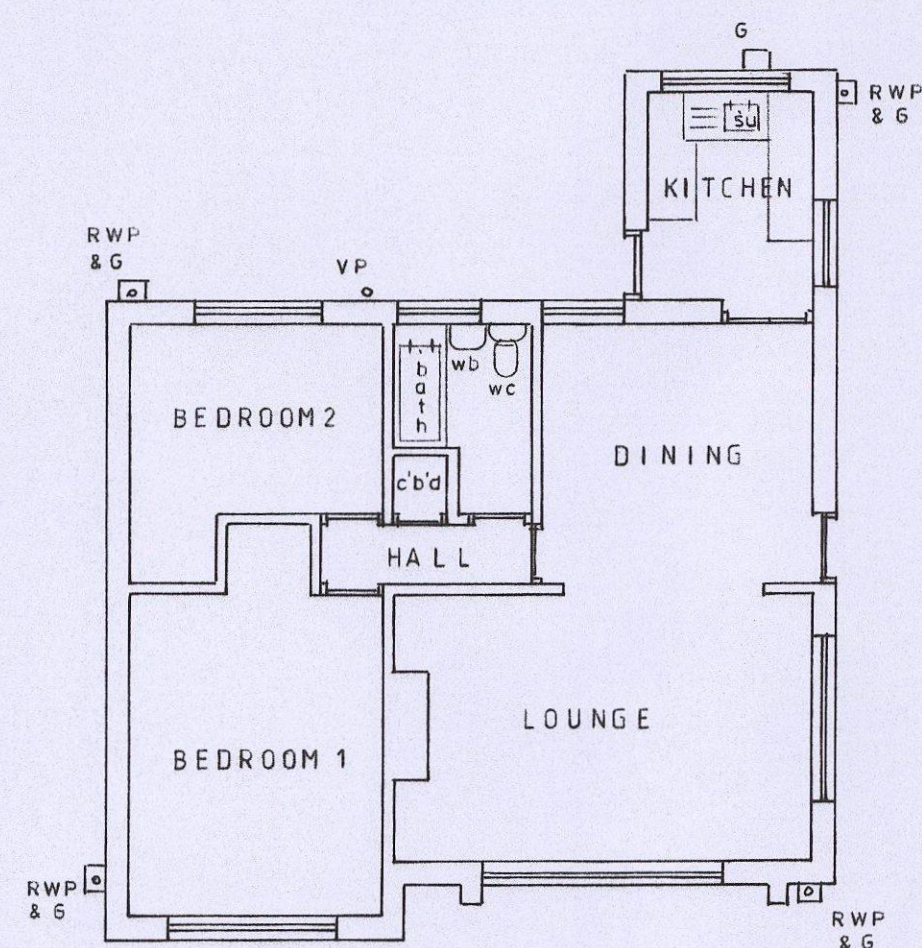


EXISTING PLAN

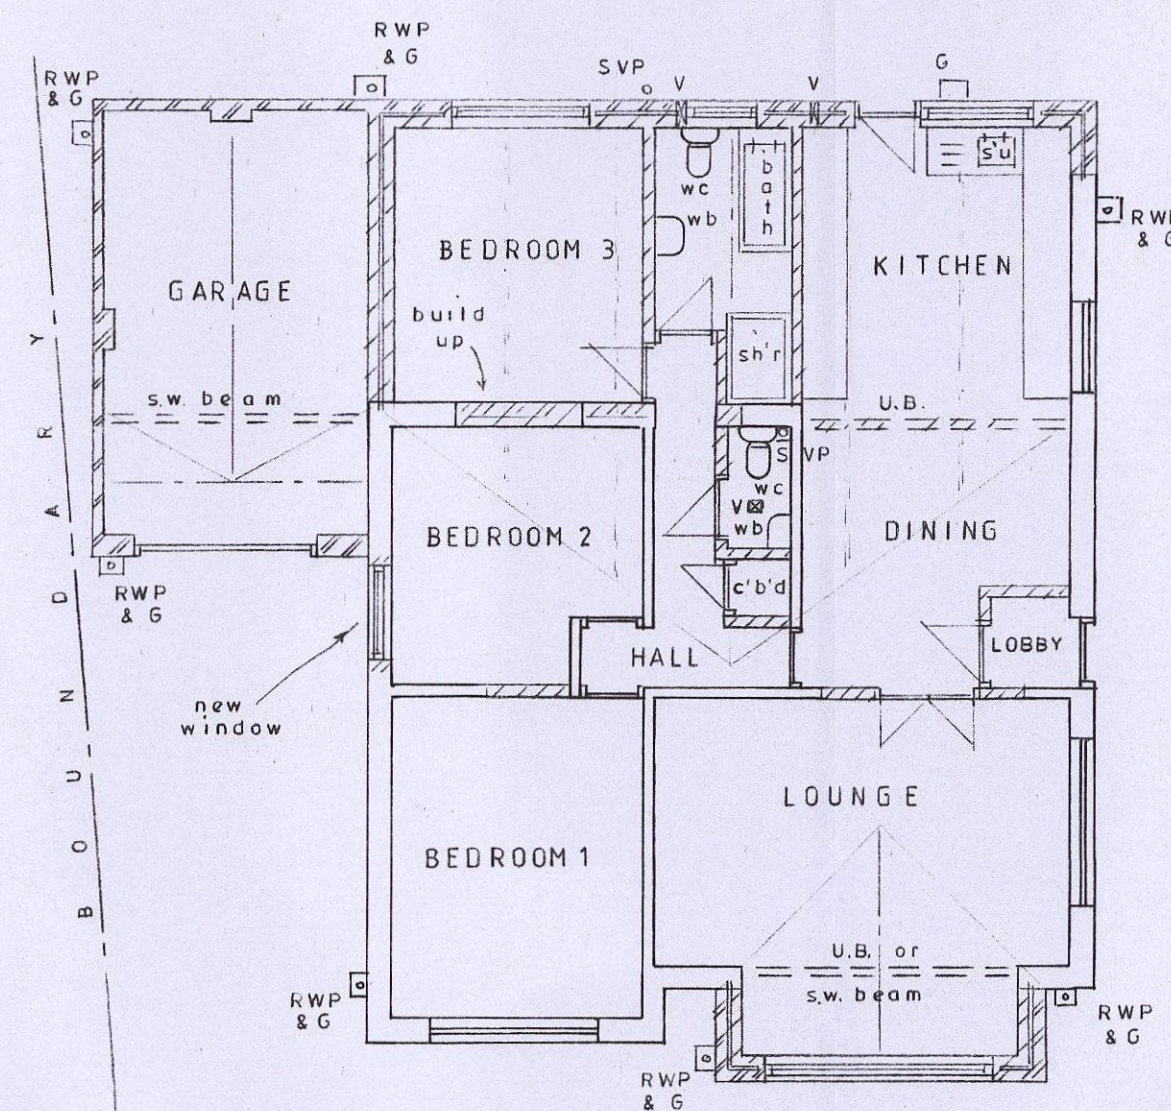


PROPOSED PLAN

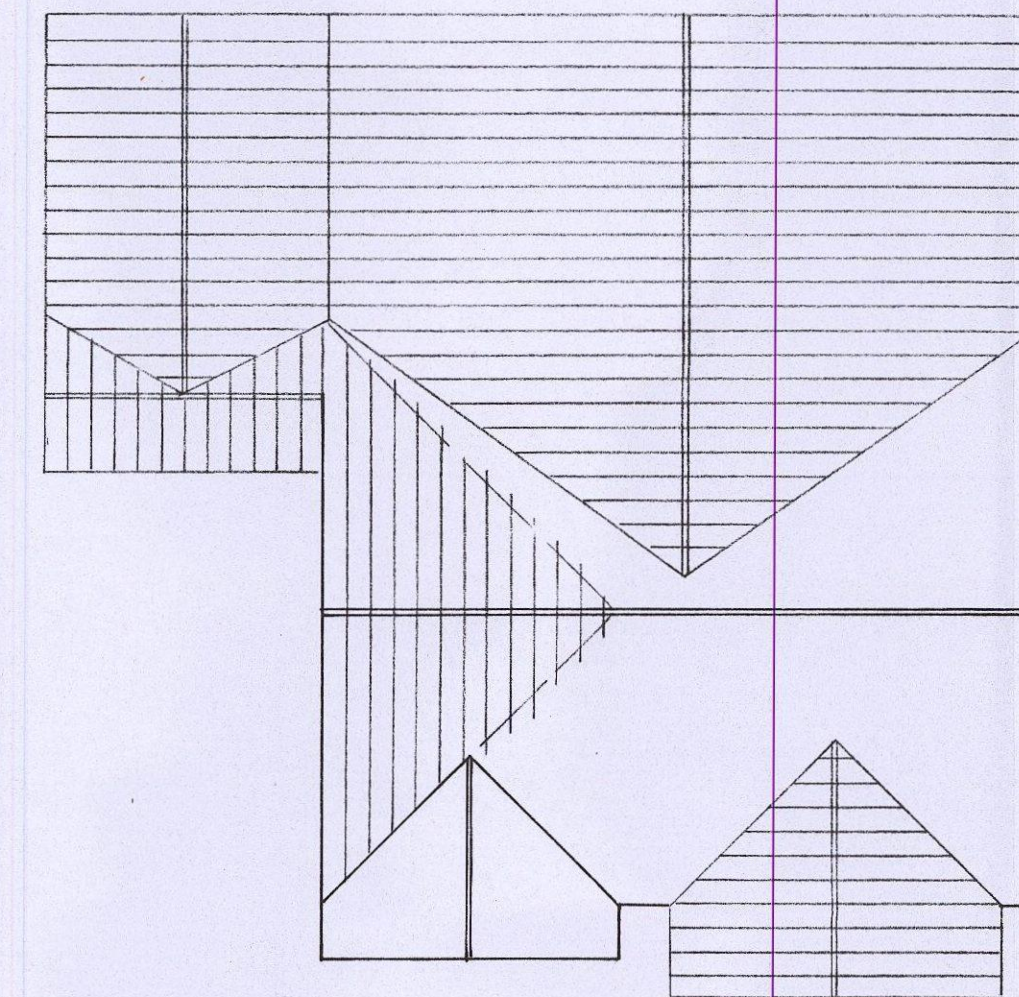


ROOF PLAN

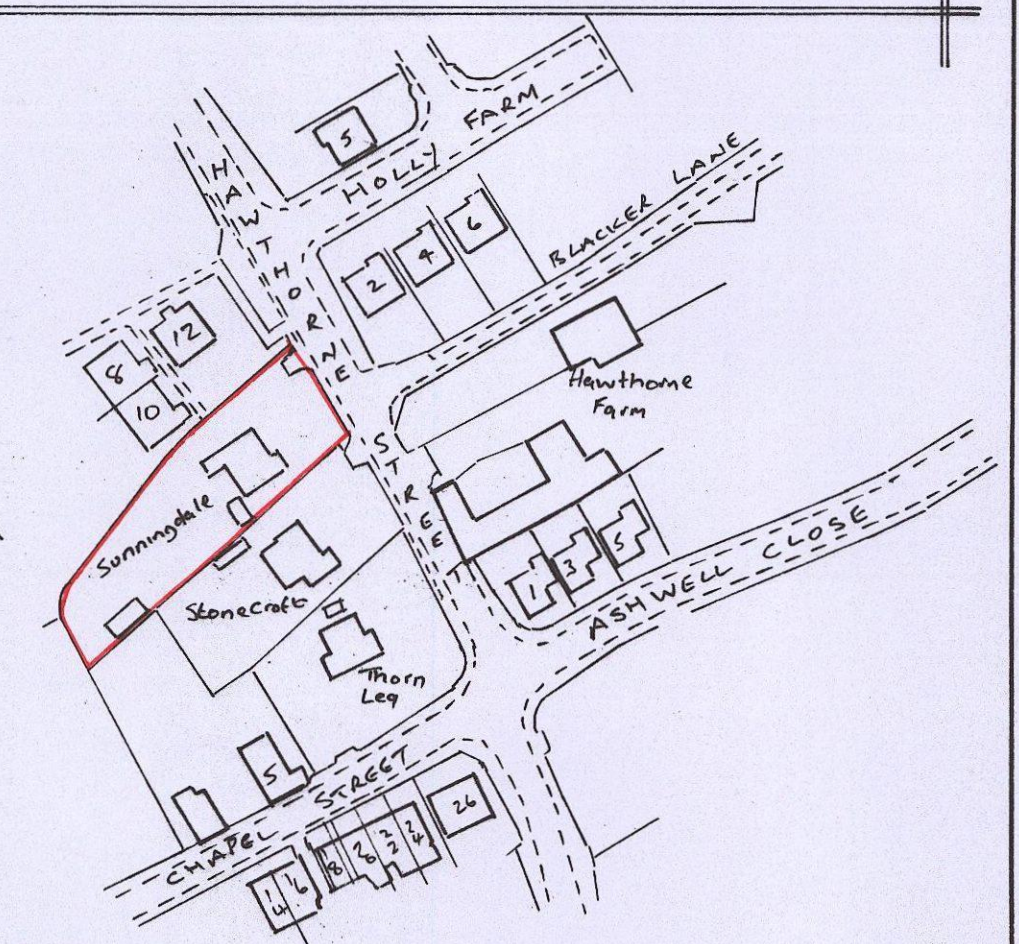


LOCATION PLAN 1:1250

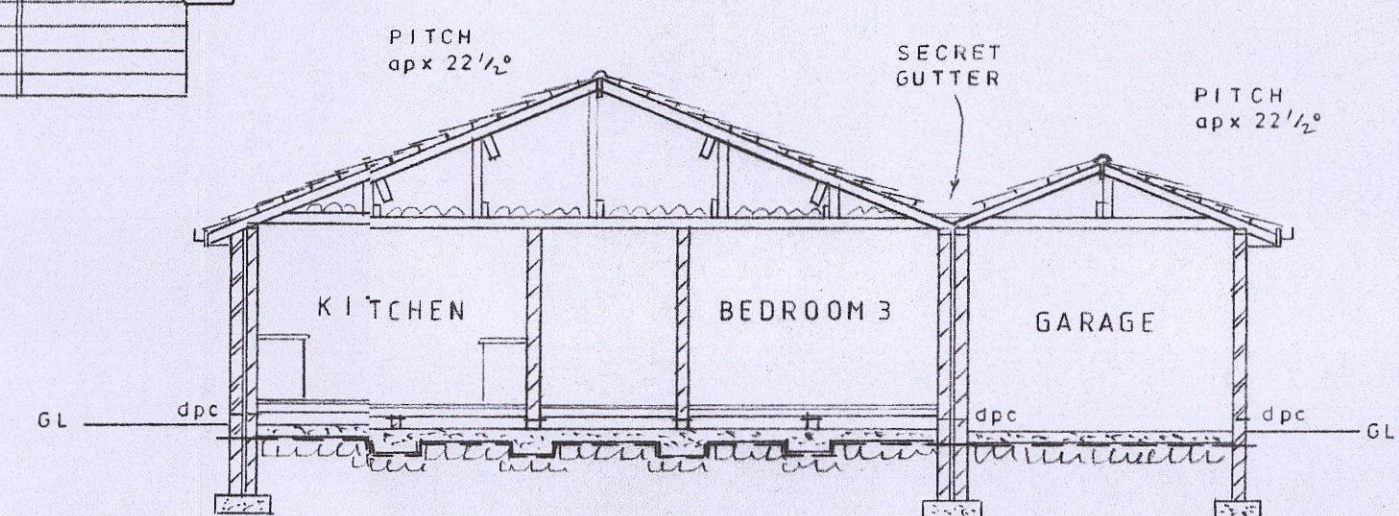


SECTION

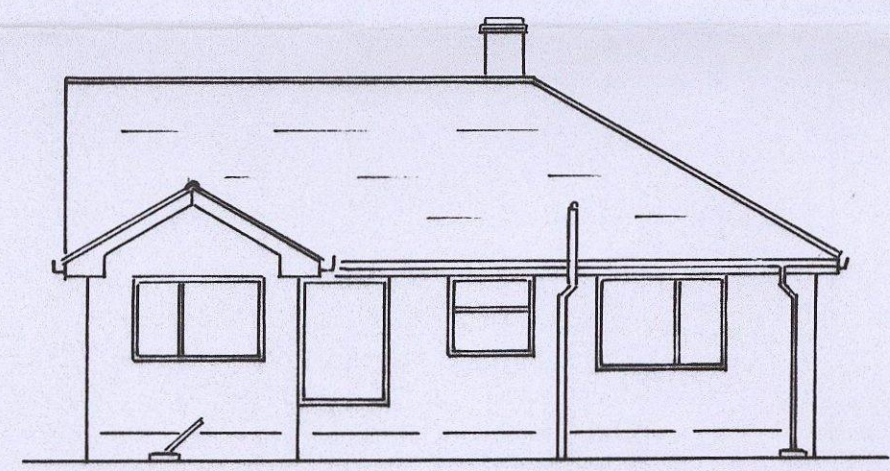


EXISTING REAR
SOUTH-WEST

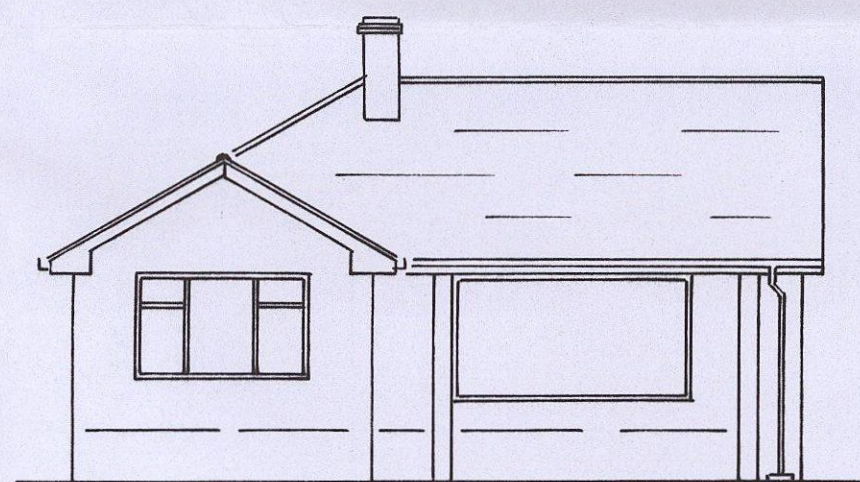


EXISTING FRONT
NORTH-EAST

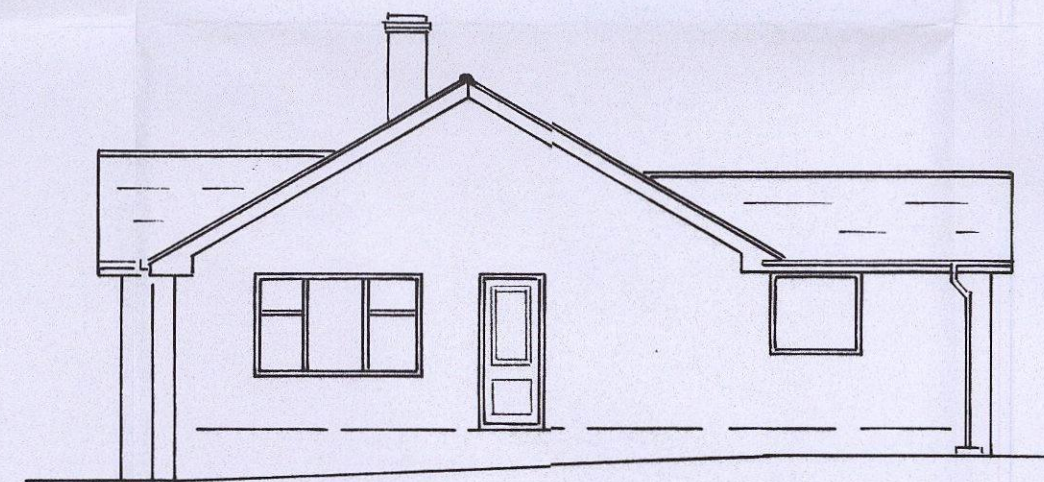


EXISTING SIDE
NORTH-WEST

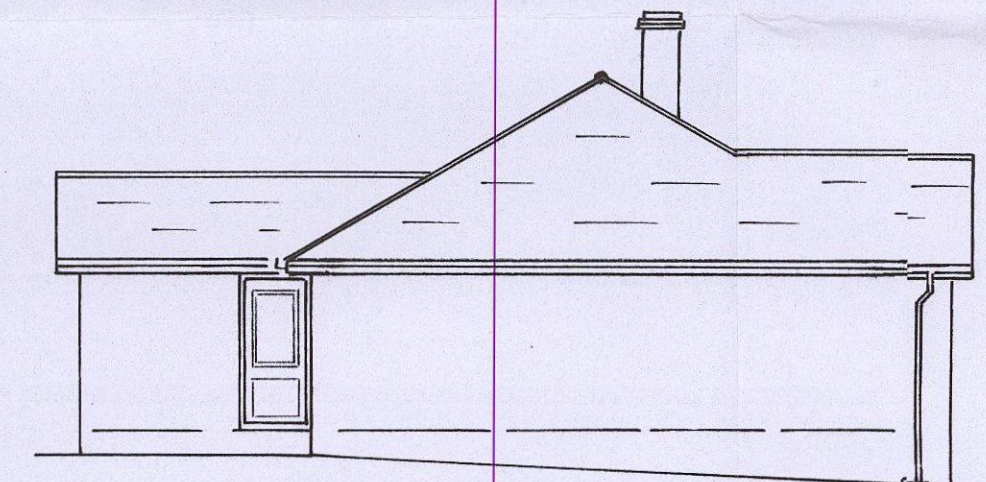


EXISTING SIDE
SOUTH-EAST

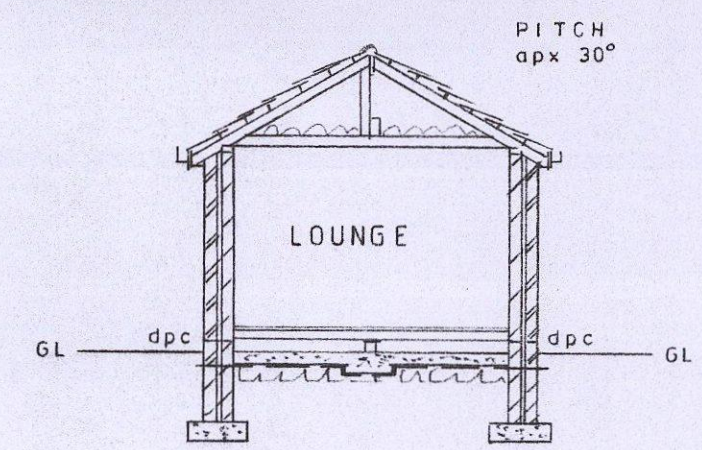


SECTION

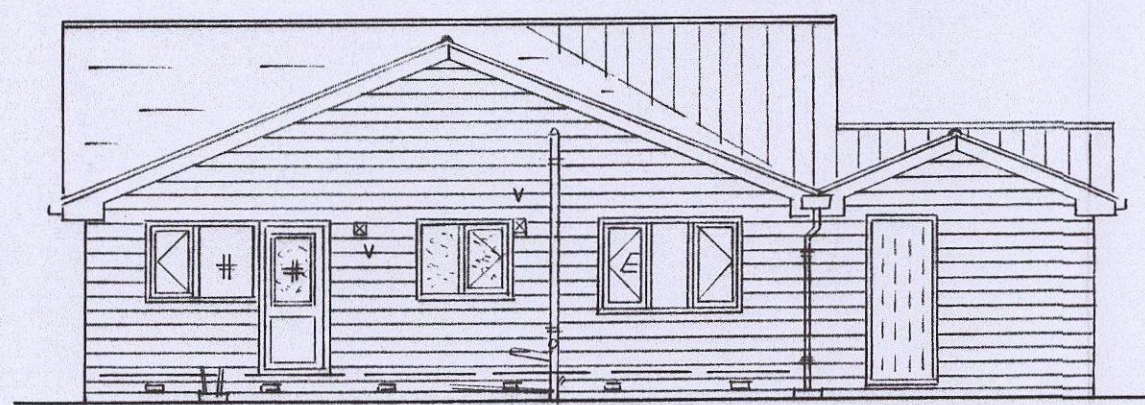


PROPOSED REAR
SOUTH-WEST

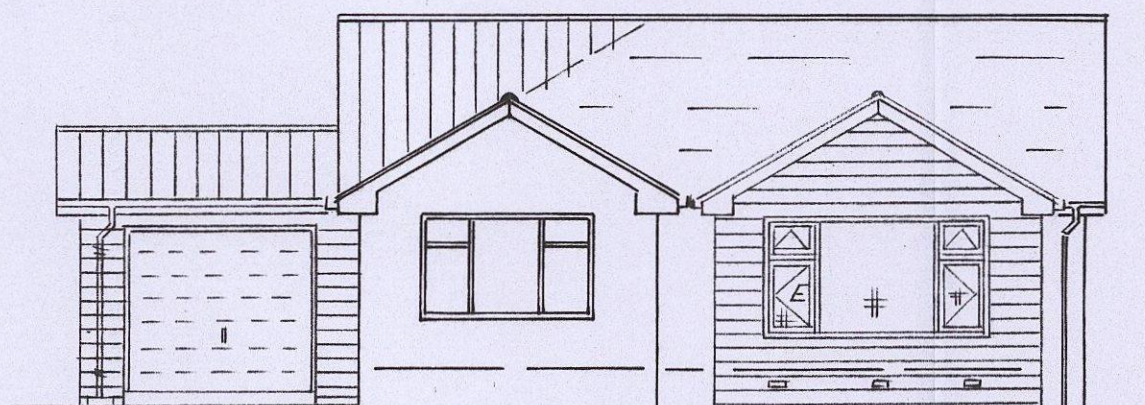

PROPOSED FRONT
NORTH-EAST

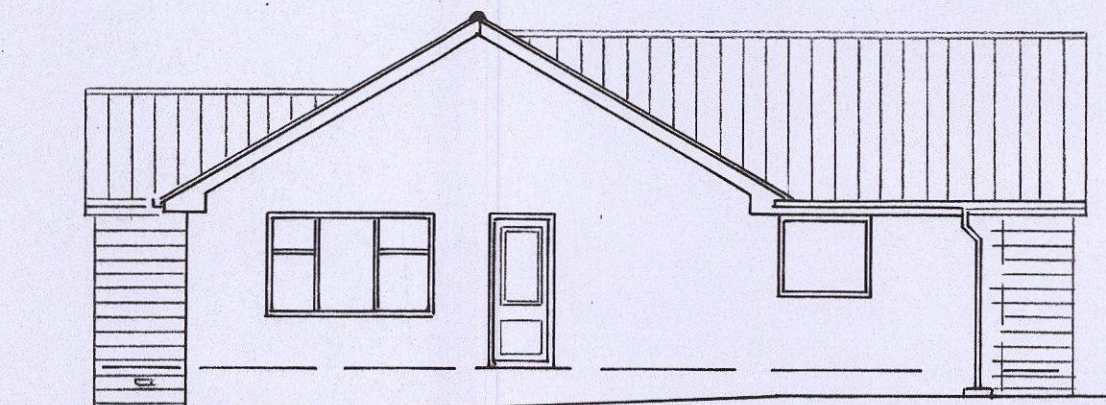

PROPOSED SIDE
NORTH-WEST

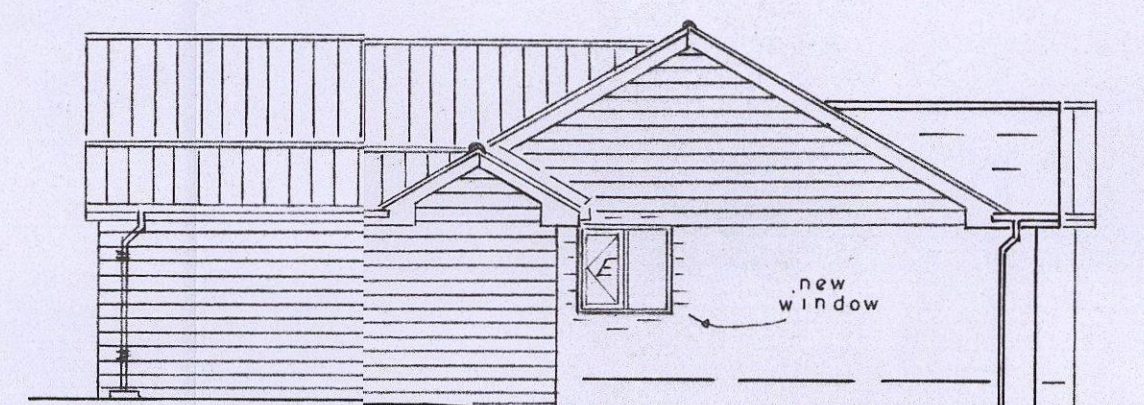

PROPOSED SIDE
SOUTH-EAST