




front elevation

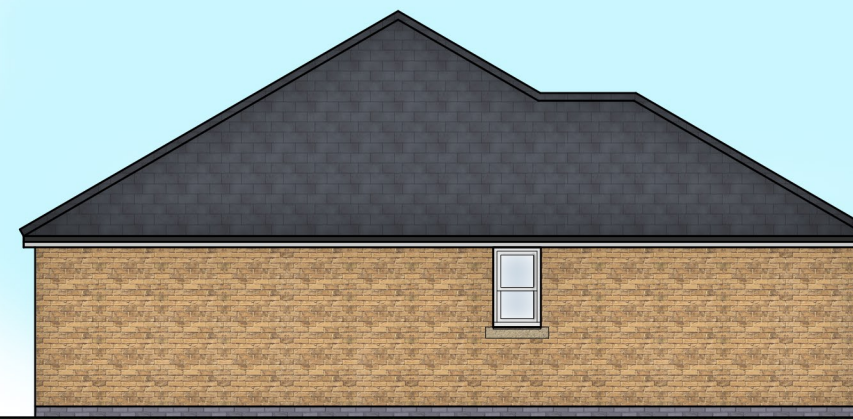

side elevation



rear elevation



side elevation



floor plan

Warren Walk
Royston
Type B

scale 1:100@a3 dwg.no. B-01