


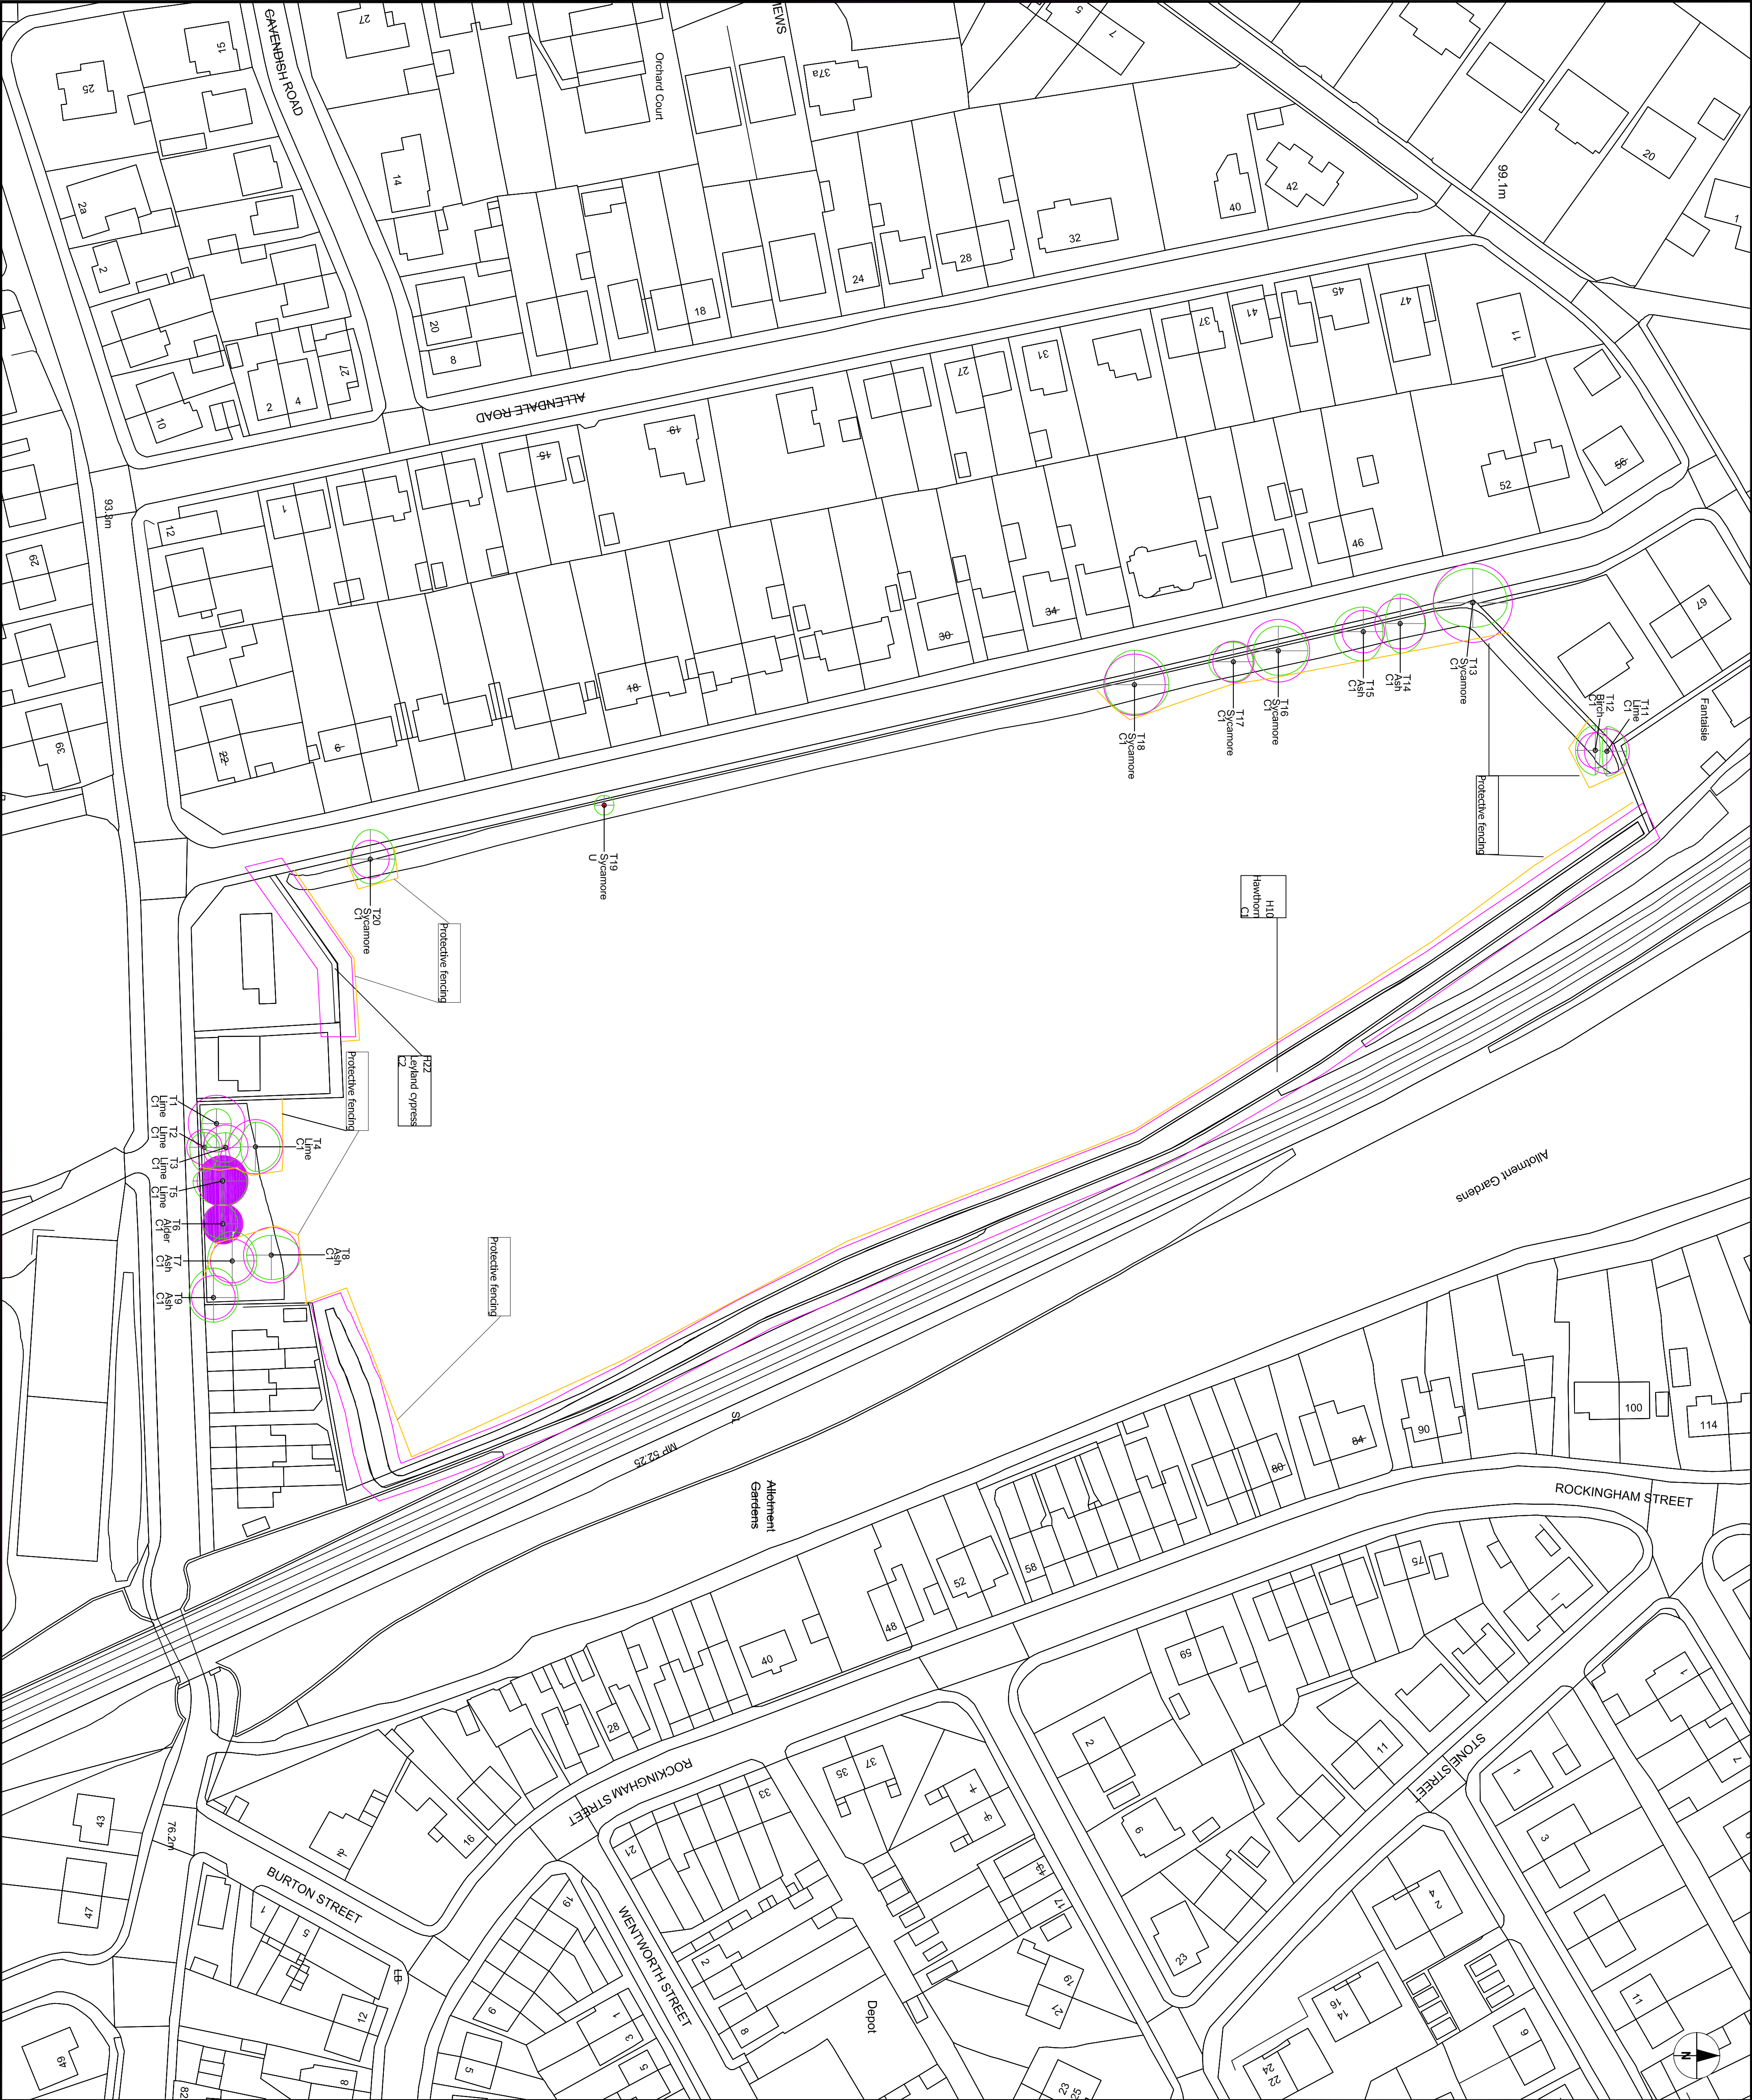

Notes
This drawing may not be reproduced, copied or used in any way without the written permission of the Director of Transport, Environmental & Community Services.

LEGEND:
BS 5837 : 2012
TREES IN RELATION TO DESIGN,
DEMOLITION & CONSTRUCTION

- TREE STEM LOCATION (+/- 2m)
- ACCURATE CROWN SPREAD – BS5837 RETENTION CATEGORY A (green continuous line)
- ACCURATE CROWN SPREAD – BS5837 RETENTION CATEGORY B (blue continuous line)
- ACCURATE CROWN SPREAD – BS5837 RETENTION CATEGORY C (grey continuous line)
- ACCURATE CROWN SPREAD – BS5837 RETENTION CATEGORY U (red dashed line)
- INDICATION OF THE REALISTIC ROOT PROTECTION AREA. POLYGON AREAS ARE INDICATED IN BOX.
- POSITION OF CONSTRUCTION EXCLUSION ZONE FENCING. TO BE CONSTRUCTED IN ACCORDANCE WITH BS 5837 : 2012 – SECTION 6.2

T1
TREE/GROUP IDENTIFICATION NUMBER
THIS TREE PROTECTION PLAN IS TO BE READ IN CONJUNCTION WITH THE ATTACHED TREE SURVEY REPORT

Revision Details
By Date Suf/x

Client
The Capita Building
CARRINGTON AVENUE
CARRINGTON
CA6 4SU
Tel: 01228 874000
Fax: 01228 873111

Project
Barnsley College
CARRINGTON AVENUE

Title
Tree Protection Plan

Scale (at	1:1250		
Drawn	TC	Date	06/10/2014
Checked	JM		
Project No:	CS/071060		
Drawing No:	CARRINGTON_AVENUE_TPP_01_REV2		Rev: 02