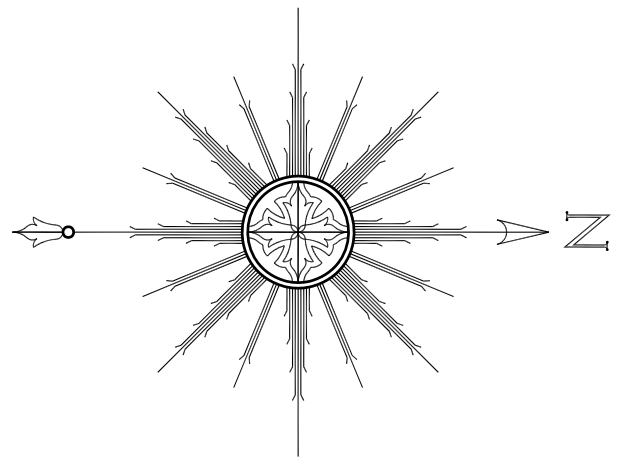


STATION CO-ORDINATES			
Reference	East	North	Elevation
S 101	435323.048	408568.972	99.88
S 102	435302.583	408614.812	97.98
S 103	435292.427	408623.130	97.98
S 104	435290.558	408546.895	99.52
S 105	435320.149	408572.428	99.65
K 102	435292.448	408616.303	97.25

Landscape Key

Tarmac

HGV Spec tarmac (SMA)

Concrete

Block Paving, Colour Charcoal

Amenity Grass

Weed Membrane and Stone Chippings

Indicates new 1.8m high close boarded timber fence.

Indicates 600mm high timber knee rail fence.

Area Schedule

957,286m² / 10,304,141 Ft² total gross floor area

937,170m² / 10,087,814 Ft² total internal ground floor

Soles 767,520m² / 8,261,517 Ft²

Goods Area : 161,850m² / 1,742,139 Ft²

Site Area : 3,580m² / 0.885 Acres

CPLC

A S S O C I A T E S

24.11.2014 Site plan amended to add new building position and partners comments.

20.10.2014

Project Client: **Farmfoods Limited – The Athrasy Arms, DMW**

Project No: **1736**

Scale: **1:2000A1**

Drawing No: **SP 202**

Drawn By: **DMW**

Checked By: **A**

Date: **20.10.2014**

Revision: **A**

Site Plan

Proposed Landscaping Site Plan.

© 2014 CPLC Associates Ltd. Contractors must work to agreed dimensions which are to be checked on site. Any discrepancies must be reported immediately.