


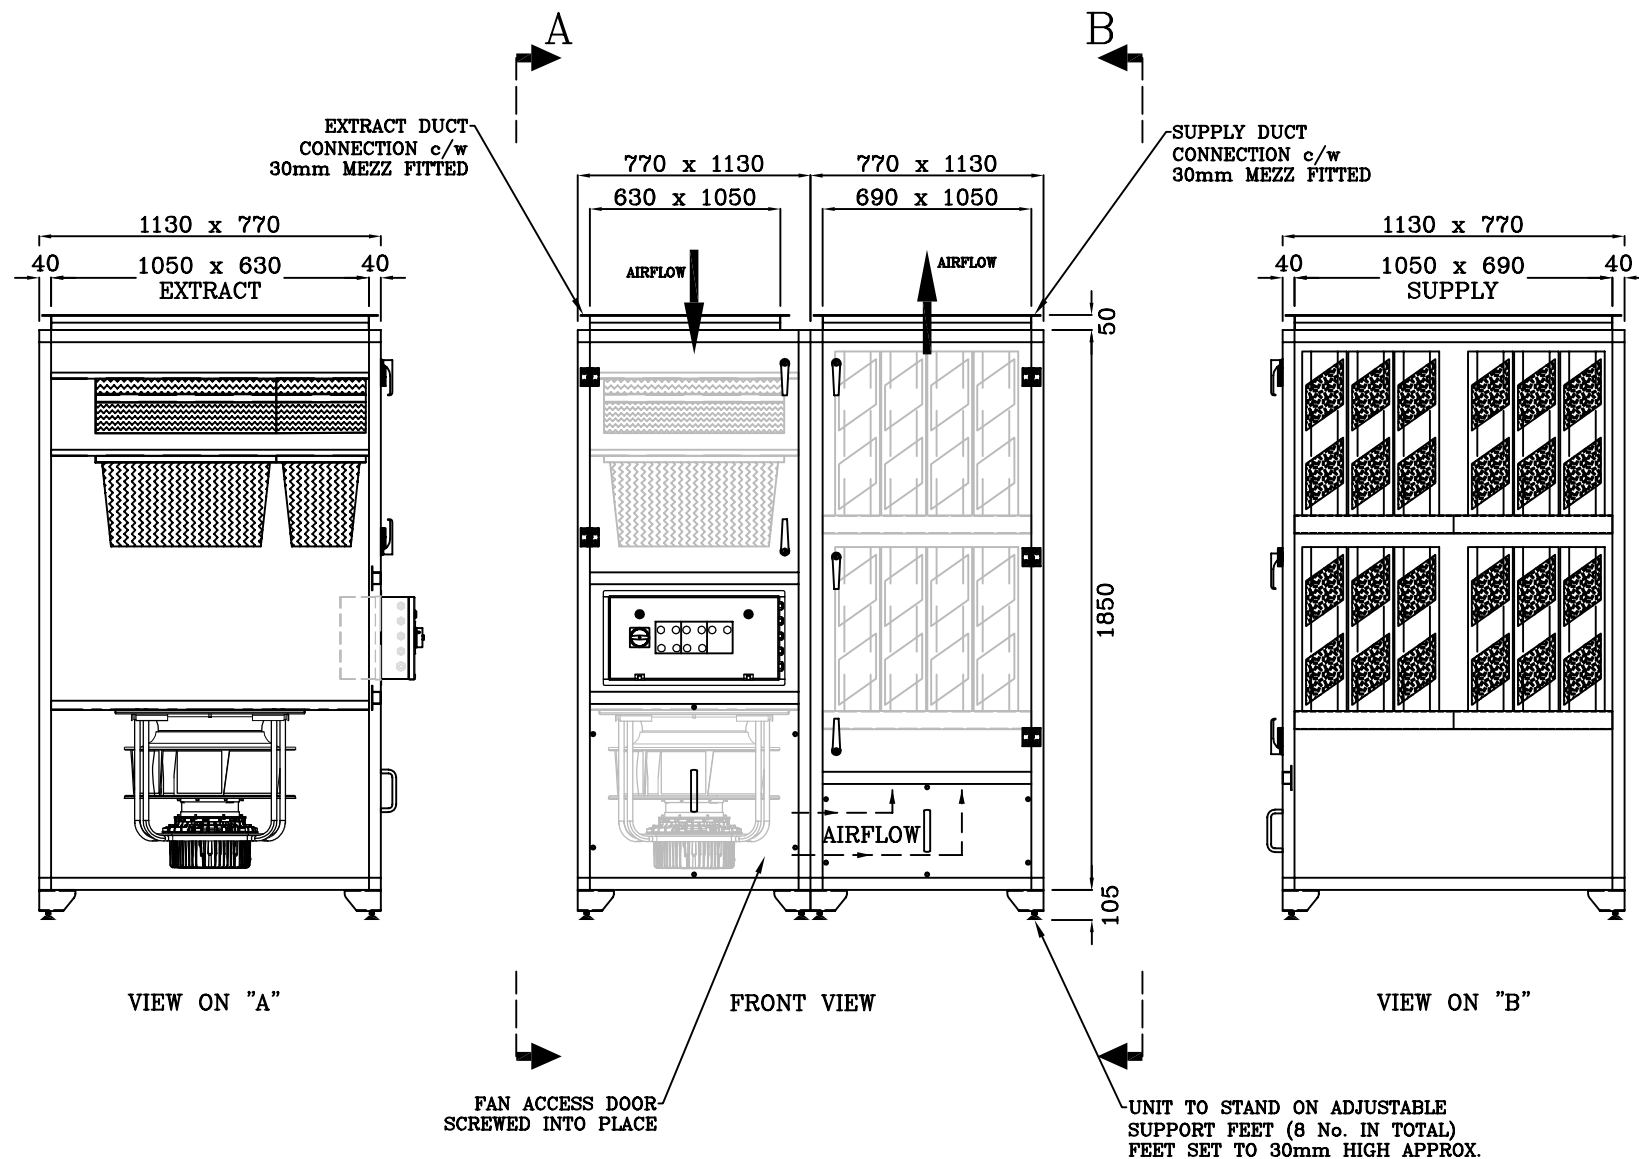

SPECIFICATIONS: PAA CONSTRUCTION : 40mm SATIN ANODISED ALUMINIUM PENTAPOST FRAMEWORK WITH BLACK PUSH-FIT CORNER PIECES.

25mm DOUBLE SKINNED AND INSULATED PANELS, WITH WHITE PLASTISOL FINISH ON THE OUTSIDE, GALVANISED FINISH INTERNALLY.

DESIGN DUTY : 1.2 m³/s @ 320 Pa. ext.

VOLTAGE RANGE : 3Ph 380/480v. MAX CURRENT DRAW: 8.4Amps.

TOTAL UNIT WEIGHT 765kg.

CONTRACT NO. P??????

DESIGNED BY P.S.A.

DRAWN BY N.R.F. DATE 23.01.17

CUSTOMER

Reco – Air

TITLE FLOOR STANDING RA1.5 RECIRCULATION UNIT

SIZE REVISION No. DWG NO. / FILE NAME RA1-5S

SCALE 1:25 DATE 23.01.17 SHEET 1 of 1