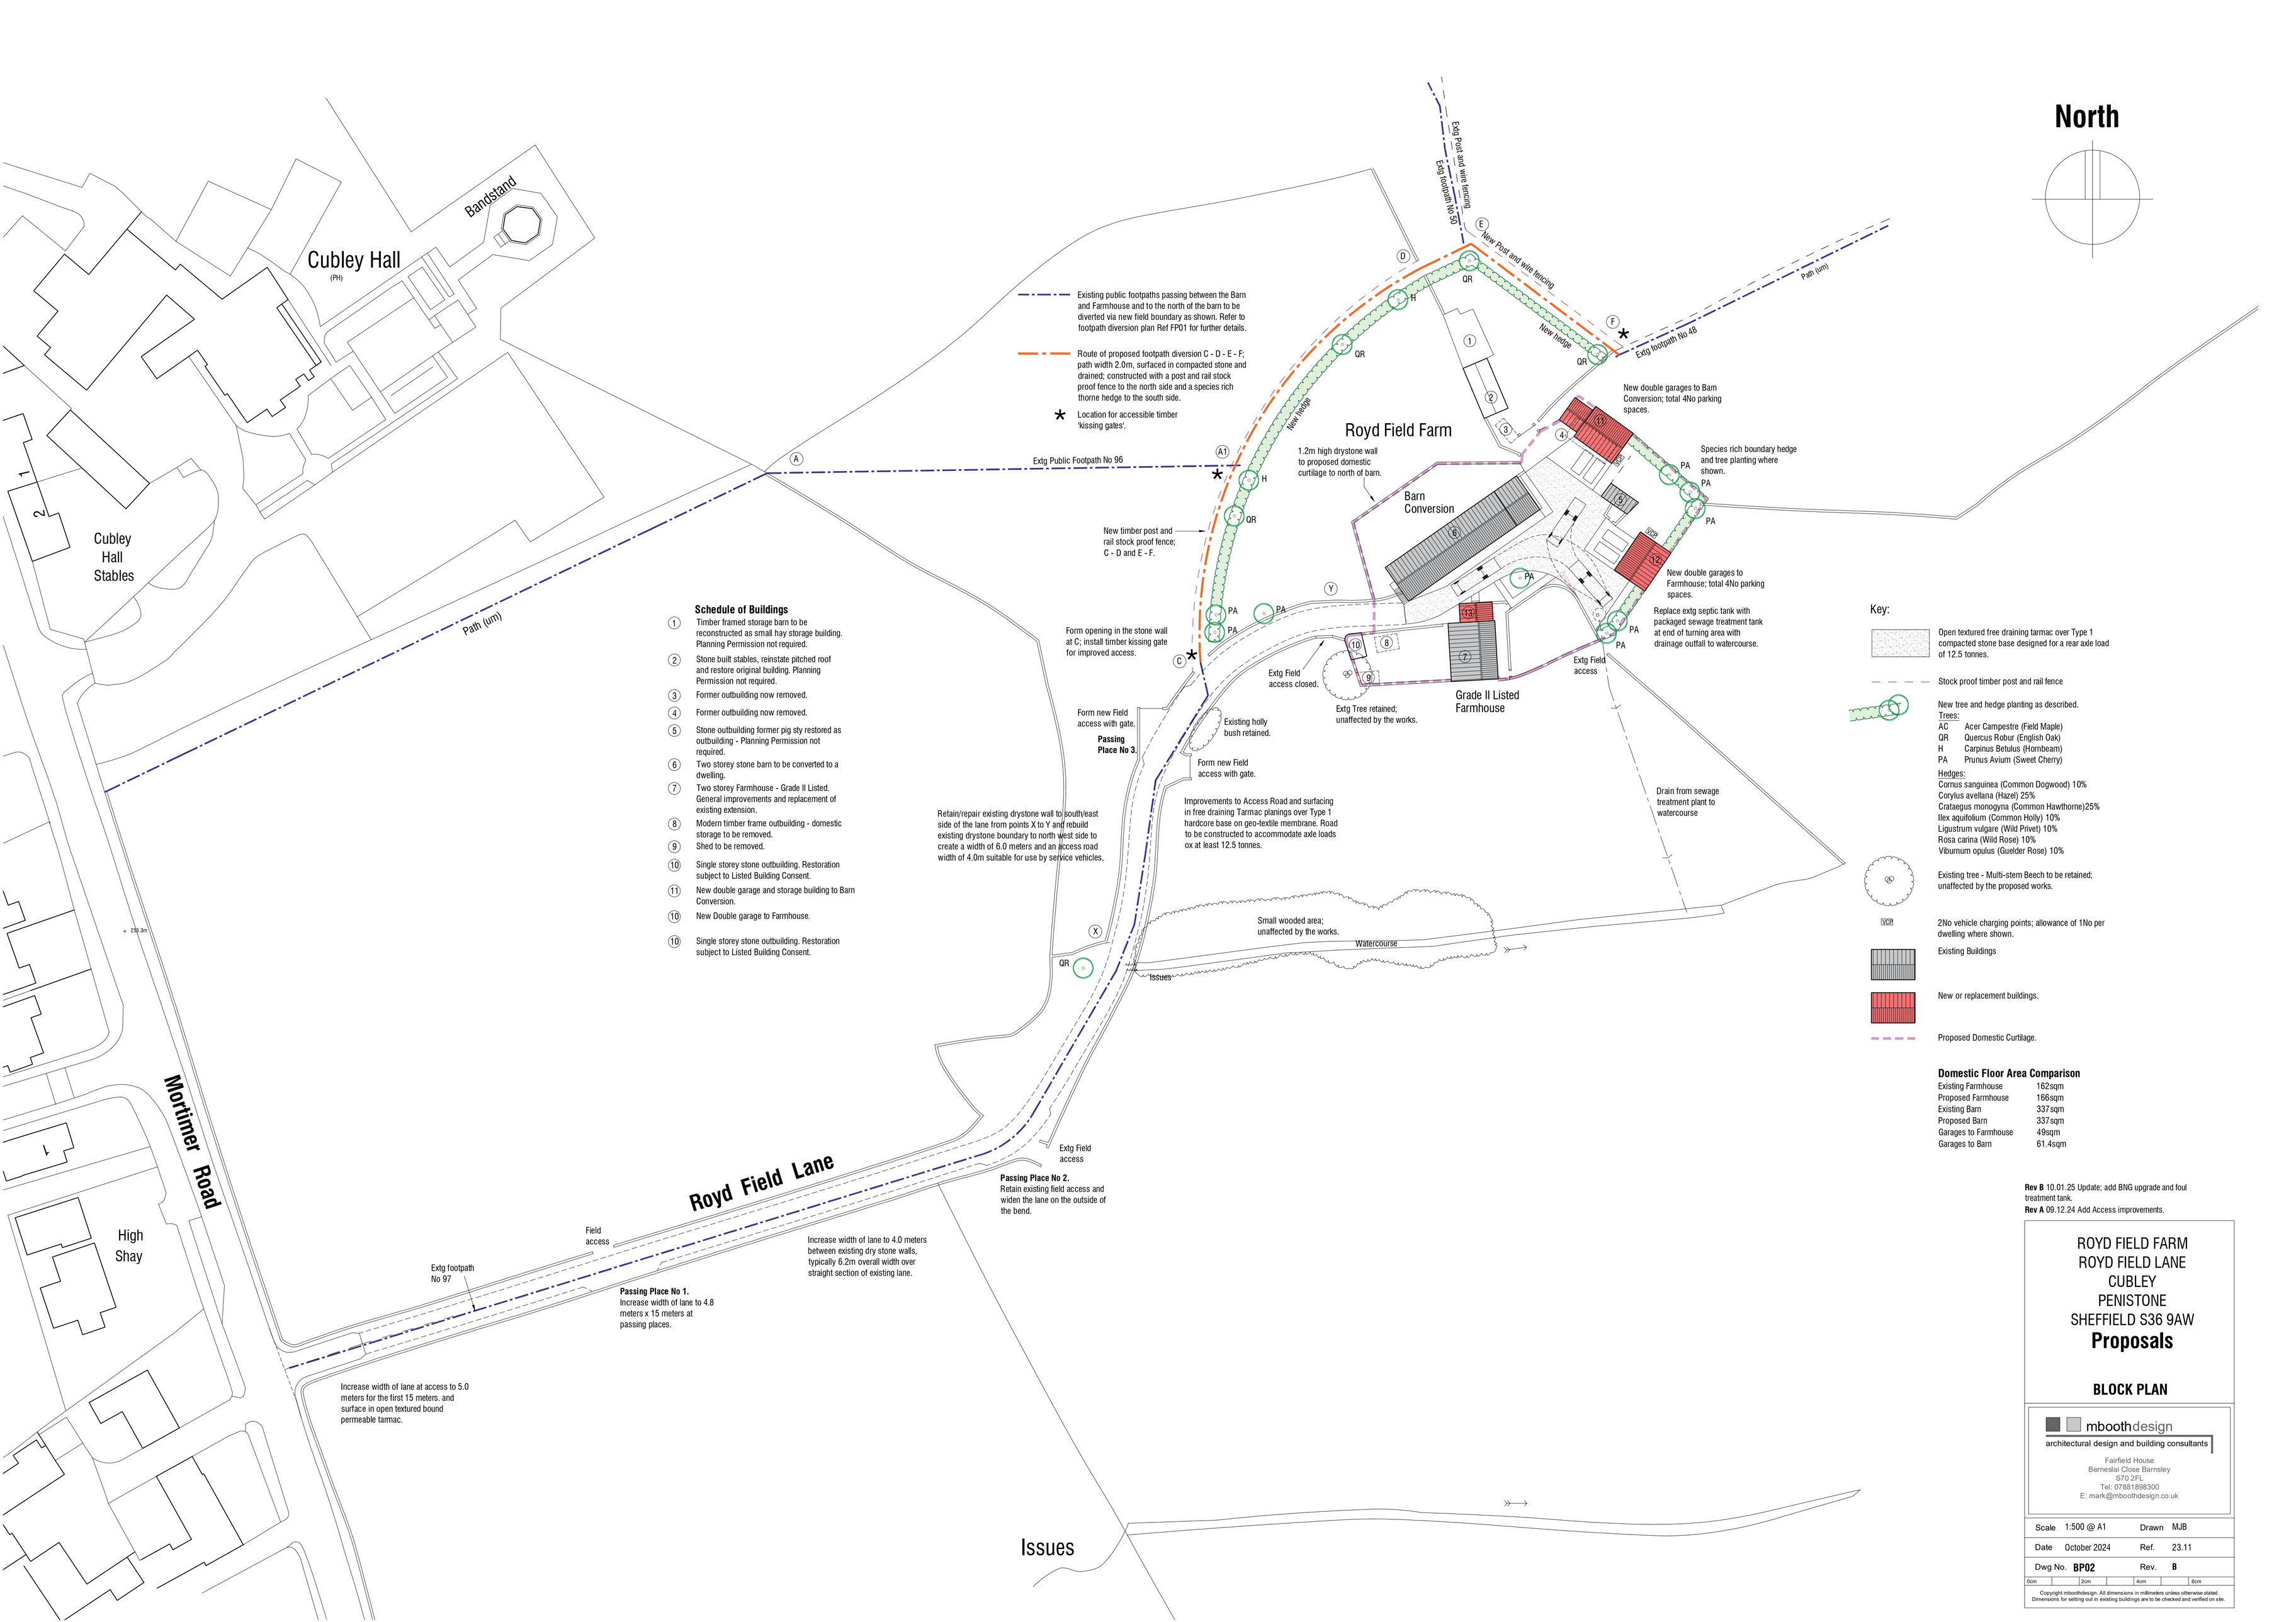

Rev B 10.01.25 Update; add BNG upgrade and foul treatment tank.
Rev A 09.12.24 Add Access improvements.

ROYD FIELD FARM
ROYD FIELD LANE
CUBLEY
PENISTONE
SHEFFIELD S36 9AW

Proposals

BLOCK PLAN

mboothdesign
architectural design and building consultants
Fairfield House
Berneslai Close Barnsley
S70 2FL
Tel: 07881898300
E: mark@mboothdesign.co.uk

Scale	1:500 @ A1	Drawn	MJB
Date	October 2024	Ref.	23.11
Dwg No.	**BP02**	Rev.	**B**

0cm 2cm 4cm 6cm

Copyright mboothdesign. All dimensions in millimeters unless otherwise stated. Dimensions for setting out in existing buildings are to be checked and verified on site.