




Location Plans

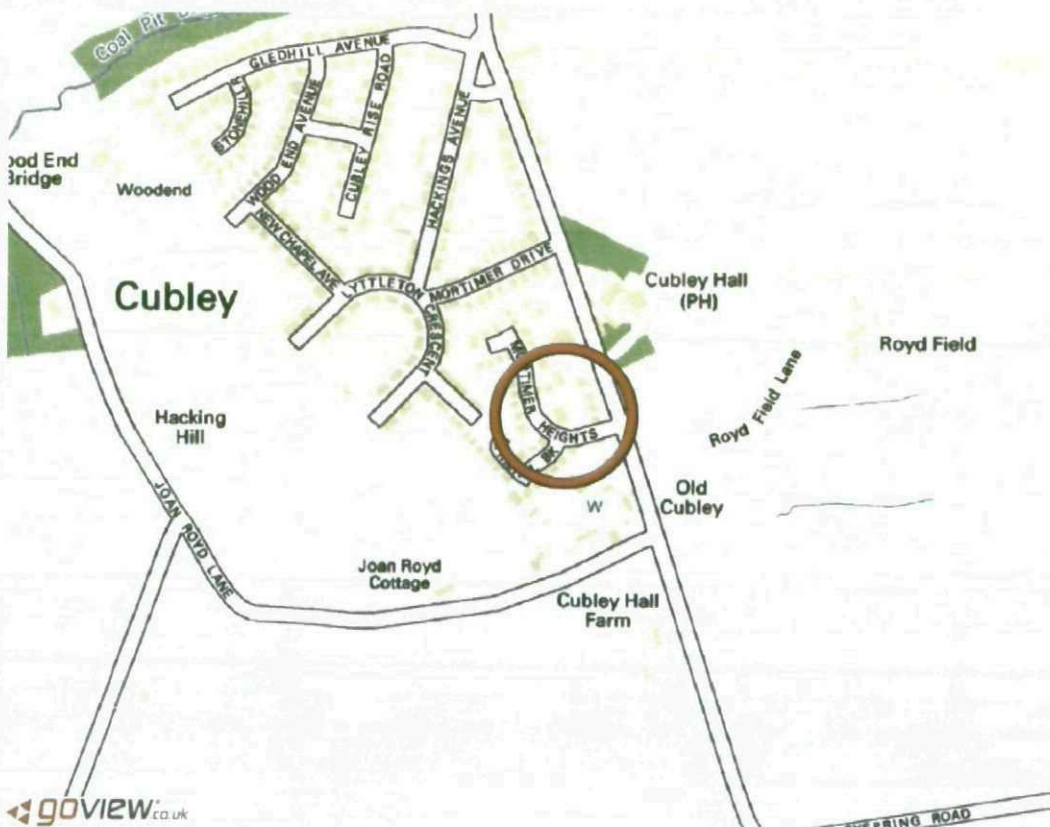


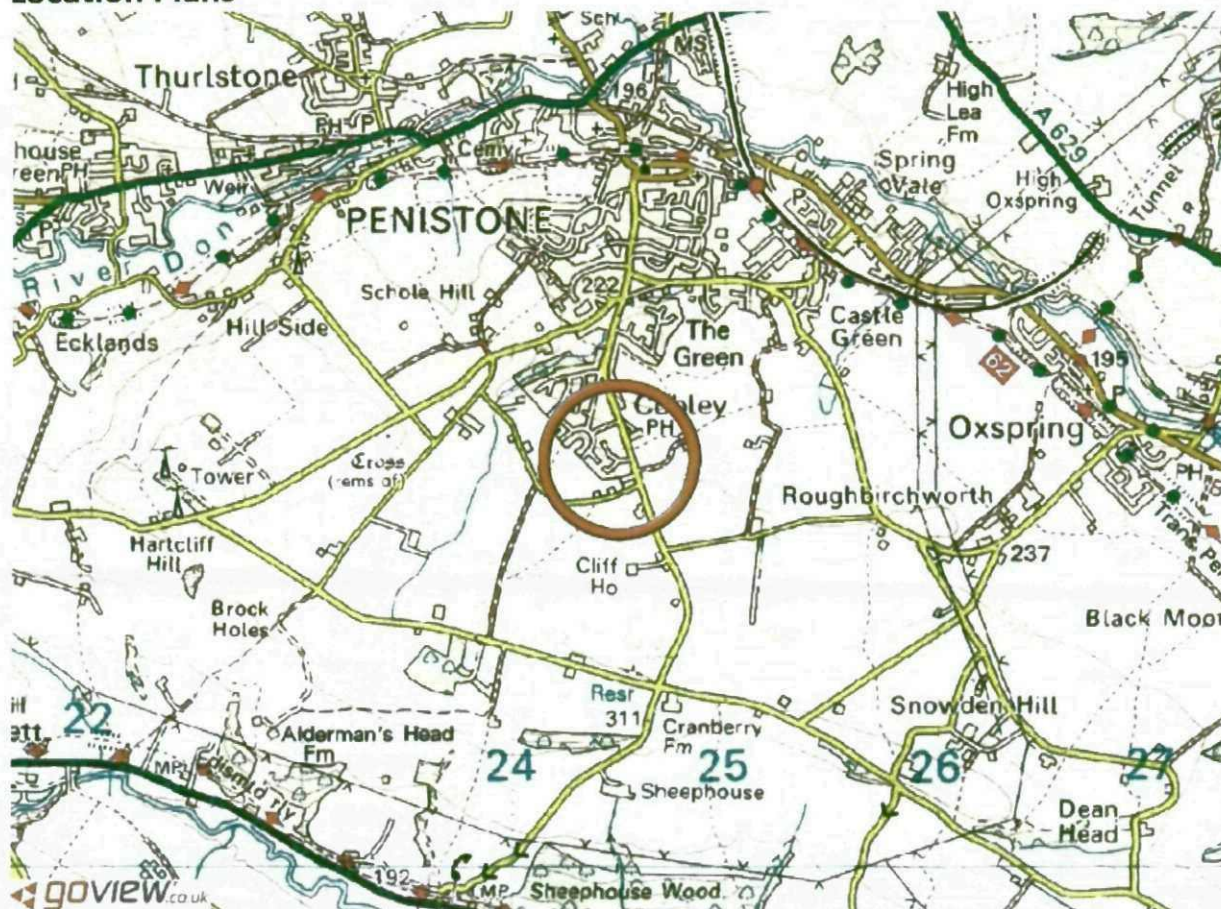

- A New footpath from car park
- B New entrance for Jolly Tots

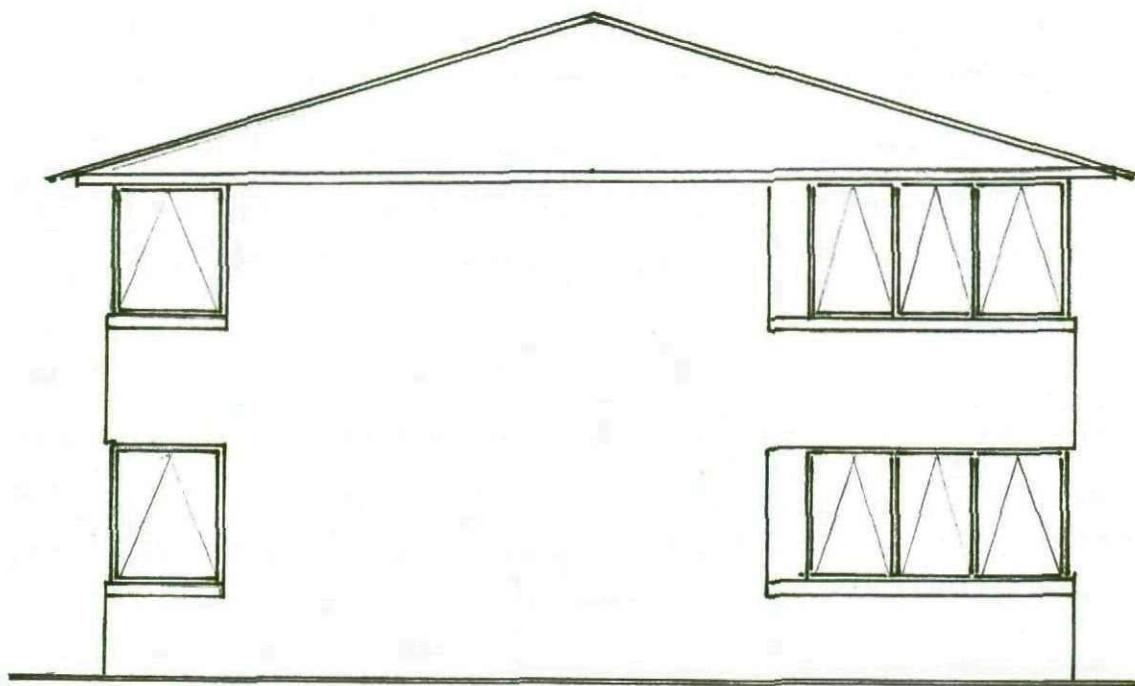

EXISTING SIDE ELEVATION

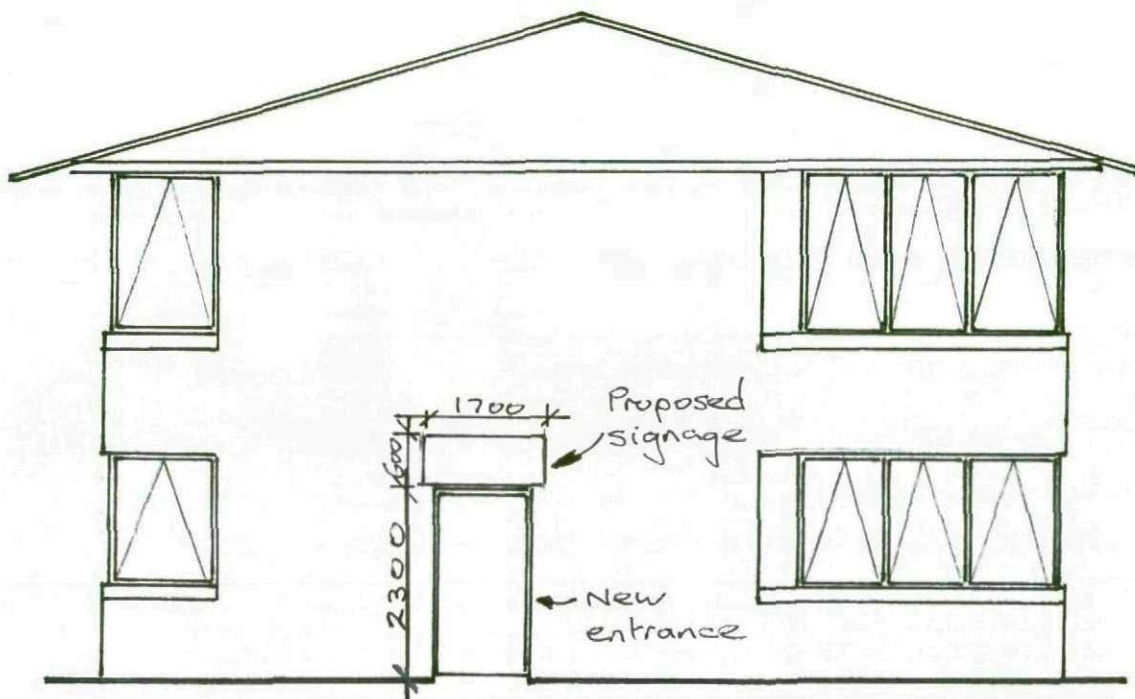

PROPOSED SIDE ELEVATION

SCALE 1:100

Formation of new entrance to Jolly Tots Softplay
Lancaster House, Mortimer Heights, Cudley