


APPROVED FOR
CONSTRUCTION

Rev	Revision Note	Date	Drawn by	Approved
1-2	Door Structural opening height altered	15/06/10	NN	MS
1-3	Wall hatch and drainpipe description altered	19/08/10	DS	KB
1-4	Electrical notes amended	13/01/11	SW	KB
1-5	Bunded foundation and vaious general amendments added	18/02/11	AS	MS
1-6	Dimension and Earthing amendments	10/06/11	AS	MS
1-7	Door and Eaves details amended, ducts added	29/03/12	AS	MS
1-8	Wording of sub station stamp amended	10/09/14	SW	MS

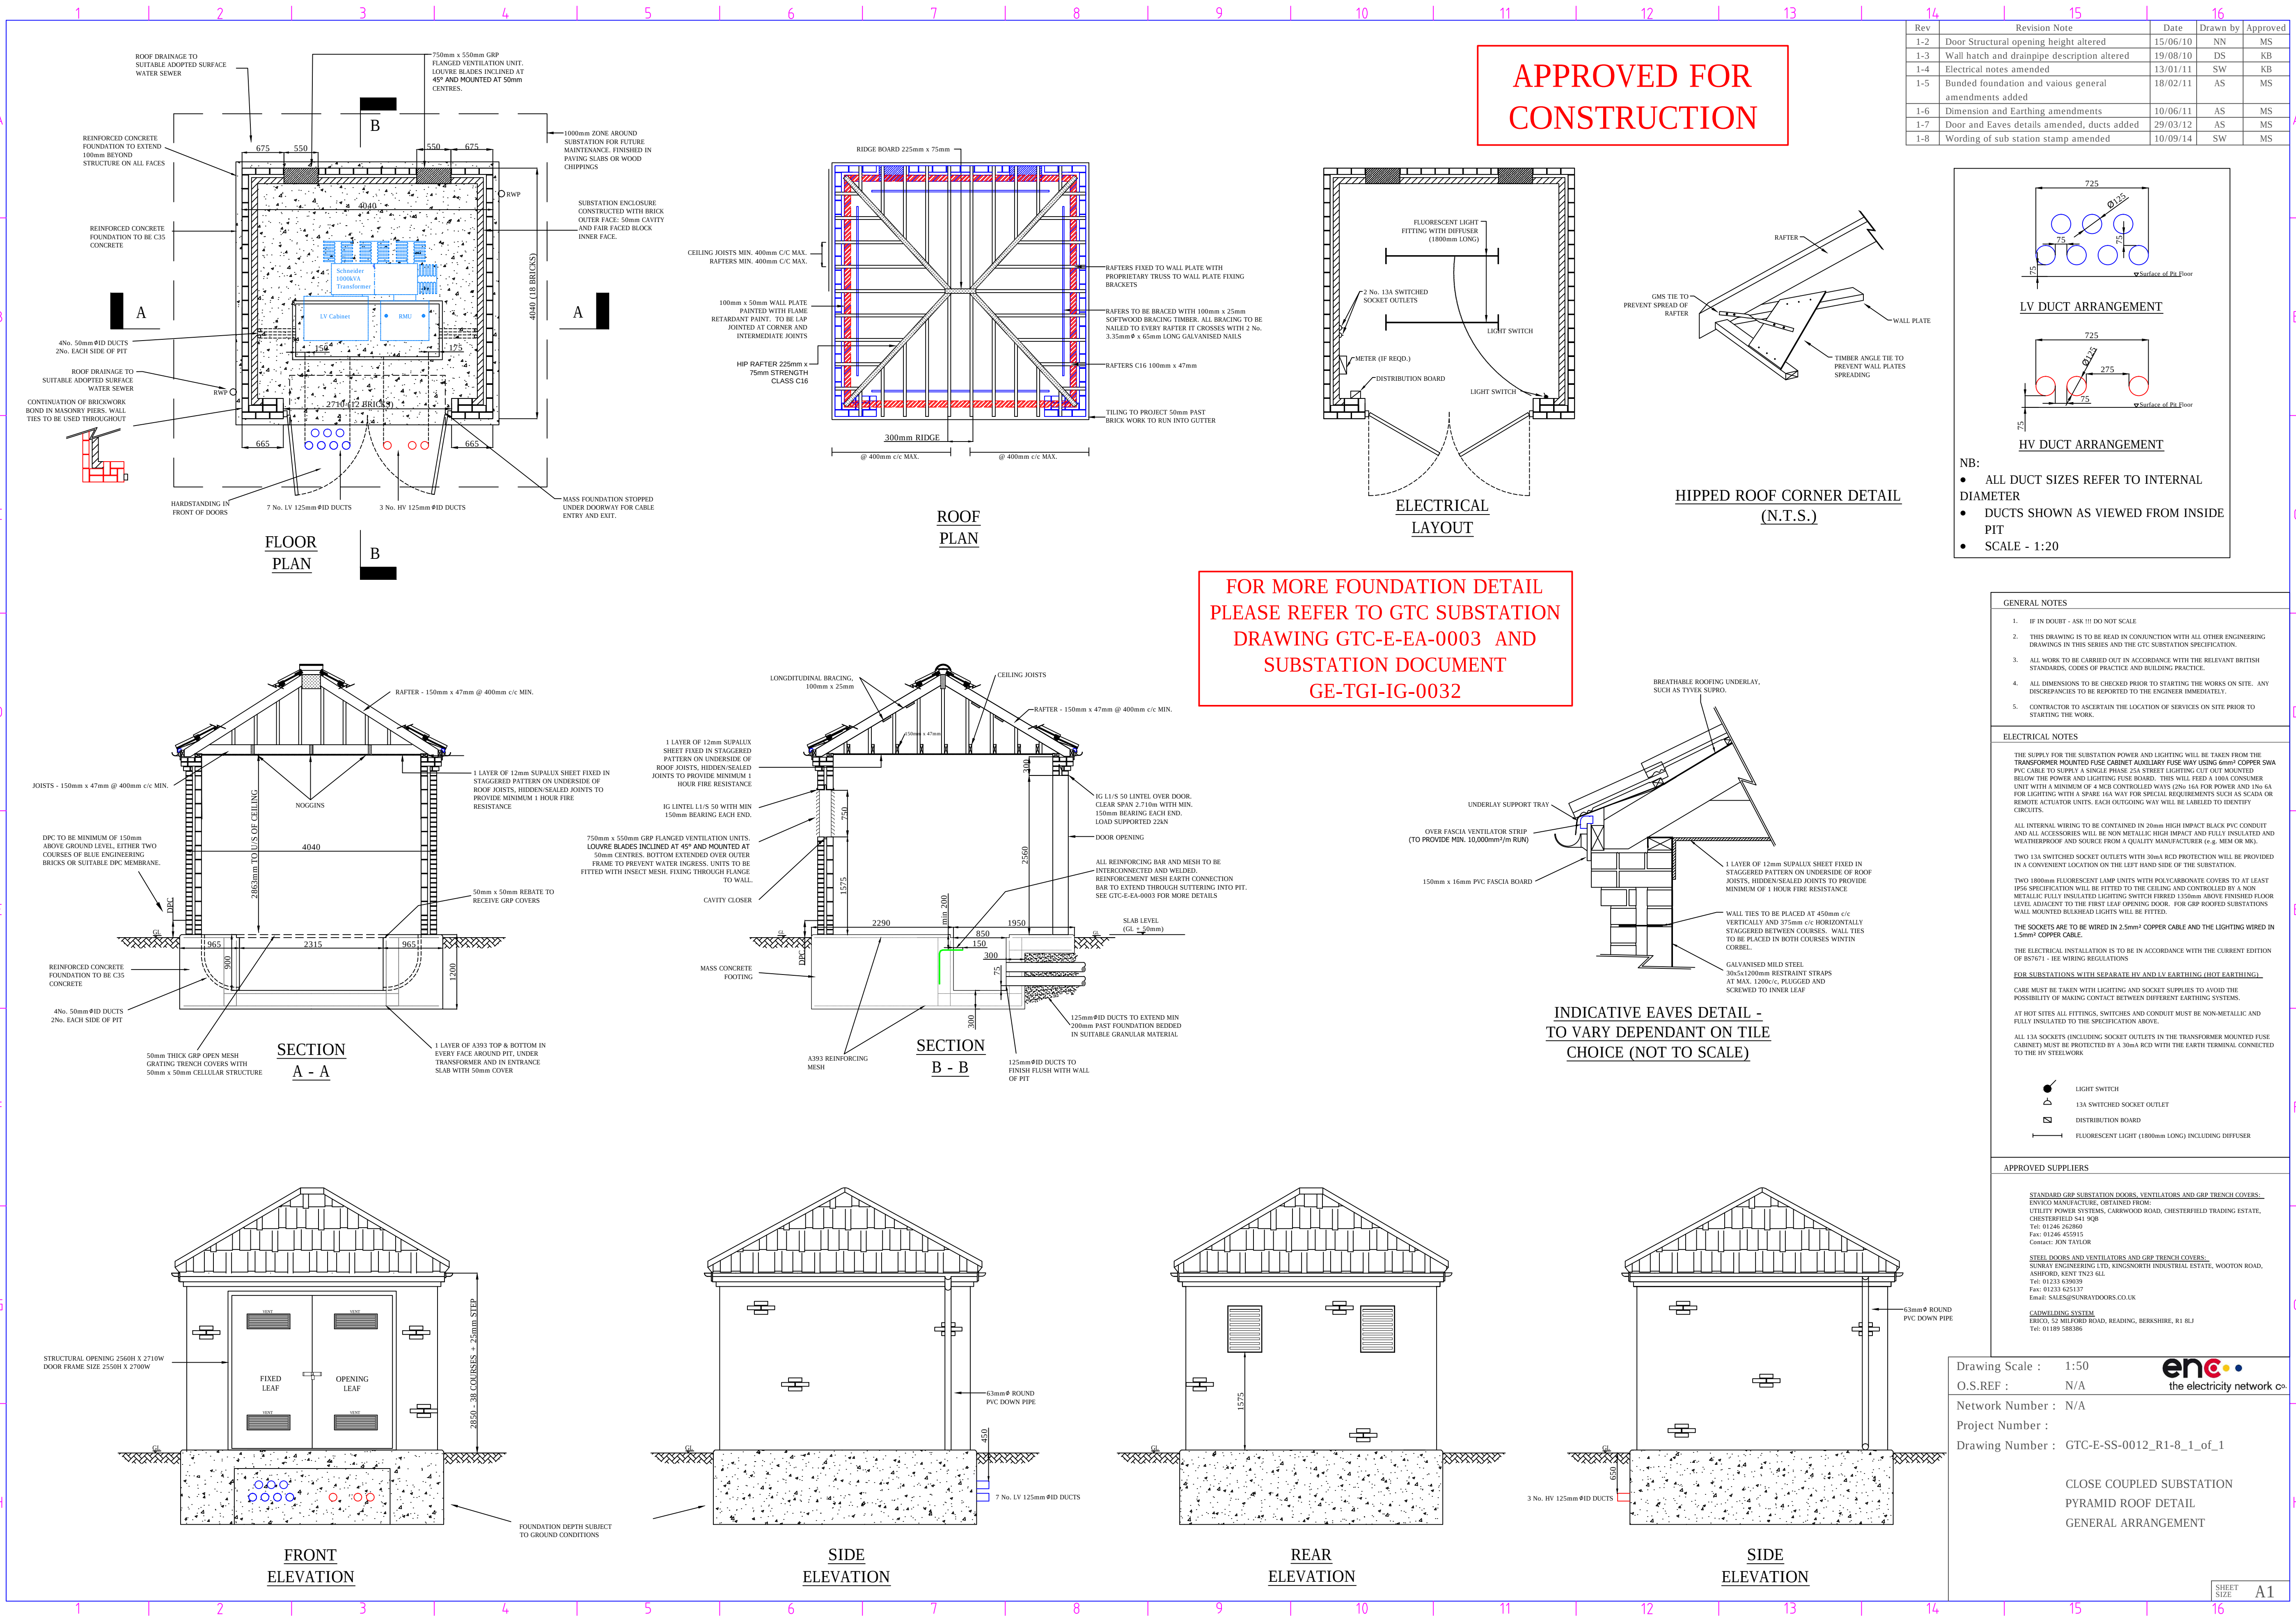

- NB:
- ALL DUCT SIZES REFER TO INTERNAL DIAMETER
 - DUCTS SHOWN AS VIEWED FROM INSIDE PIT
 - SCALE - 1:20

GENERAL NOTES

- IF IN DOUBT - ASK !! DO NOT SCALE
- THIS DRAWING IS TO BE READ IN CONJUNCTION WITH ALL OTHER ENGINEERING DRAWINGS IN THIS SERIES AND THE GTC SUBSTATION SPECIFICATION.
- ALL WORK TO BE CARRIED OUT IN ACCORDANCE WITH THE RELEVANT BRITISH STANDARDS, CODES OF PRACTICE AND BUILDING PRACTICE.
- ALL DIMENSIONS TO BE CHECKED PRIOR TO STARTING THE WORKS ON SITE. ANY DISCREPANCIES TO BE REPORTED TO THE ENGINEER IMMEDIATELY.
- CONTRACTOR TO ASCERTAIN THE LOCATION OF SERVICES ON SITE PRIOR TO STARTING THE WORK.

ELECTRICAL NOTES

THE SUPPLY FOR THE SUBSTATION POWER AND LIGHTING WILL BE TAKEN FROM THE TRANSFORMER MOUNTED FUSE CABINET AUXILIARY FUSE WAY USING 6mm² COPPER SWA PVC CABLE TO SUPPLY A SINGLE PHASE 230V SHEET LIGHTING CLOUT MOUNTED BELOW THE POWER AND LIGHTING FUSE BOARD. THIS WILL FEED A 10A CONSUMER UNIT WITH A MINIMUM OF 4 MCB CONTROLLED WAYS (2NO 16A FOR POWER AND 1NO 6A FOR LIGHTING WITH A SPARE 16A WAY FOR SPECIAL REQUIREMENTS SUCH AS SCADA OR REMOTE ACTUATOR UNITS. EACH OUTGOING WAY WILL BE LABELLED TO IDENTIFY CIRCUITS.

ALL INTERNAL WIRING TO BE CONTAINED IN 20mm HIGH IMPACT BLACK PVC CONDUIT AND ALL ACCESSORIES WILL BE NON METALLIC HIGH IMPACT AND FULLY INSULATED AND WEATHERPROOF AND SOURCE FROM A QUALITY MANUFACTURER (e.g. MEN OR MS).

TWO 13A SWITCHED SOCKET OUTLETS WITH 30mA RCD PROTECTION WILL BE PROVIDED IN A CONVENIENT LOCATION ON THE LEFT HAND SIDE OF THE SUBSTATION.

TWO 1800mm FLUORESCENT LAMP UNITS WITH POLYCARBONATE COVERS TO AT LEAST IP54 SPECIFICATION WILL BE FITTED TO THE CEILING AND CONTROLLED BY A NON METALLIC FULLY INSULATED LIGHTING SWITCH FITTED 1500mm ABOVE FINISHED FLOOR LEVEL ADJACENT TO THE FIRST LEAF OPENING DOOR. FOR GRP ROOFED SUBSTATIONS WALL MOUNTED BULBHEAD LIGHTS WILL BE FITTED.

THE SOCKETS ARE TO BE WIRED IN 2.5mm² COPPER CABLE AND THE LIGHTING WIRED IN 1.5mm² COPPER CABLE.

THE ELECTRICAL INSTALLATION IS TO BE IN ACCORDANCE WITH THE CURRENT EDITION OF BS7671 - IEE WIRING REGULATIONS

FOR SUBSTATIONS WITH SEPARATE HV AND LV EARTHING (HOT EARTHING)

CARE MUST BE TAKEN WITH LIGHTING AND SOCKET SUPPLIES TO AVOID THE POSSIBILITY OF MAKING CONTACT BETWEEN DIFFERENT EARTHING SYSTEMS.

AT HOT SITES ALL FITTINGS, SWITCHES AND CONDUIT MUST BE NON-METALLIC AND FULLY INSULATED TO THE SPECIFICATION ABOVE.

ALL 13A SOCKETS (INCLUDING SOCKET OUTLETS IN THE TRANSFORMER MOUNTED FUSE CABINET) MUST BE PROTECTED BY A 30mA RCD WITH THE EARTHING CONNECTED TO THE HV STEELWORK.

- LIGHT SWITCH
- 13A SWITCHED SOCKET OUTLET
- DISTRIBUTION BOARD
- FLUORESCENT LIGHT (1800mm LONG) INCLUDING DIFFUSER

APPROVED SUPPLIERS

STANDARD GRP SUBSTATION DOORS, VENTILATORS AND GRP TRENCH COVERS:
ENVIVO MANUFACTURING, OBTAINED FROM:
UTILITY POWER SYSTEMS, CARRWOOD ROAD, CHESTERFIELD TRADING ESTATE,
CHESTERFIELD S41 9QB
Tel: 01246 262860
Fax: 01246 455015
Contact: RON TAYLOR

STEEL DOORS AND VENTILATORS AND GRP TRENCH COVERS:
SUNWAY ENGINEERING LTD, KINGSNORTH INDUSTRIAL ESTATE, WOOTTON ROAD,
ASHFORD, KENT TN23 6EL
Tel: 01233 638019
Fax: 01233 625137
Email: SALES@SUNWAYDOORS.CO.UK

CALCULATING SYSTEM
ERICO, 52 MILFORD ROAD, READING, BERKSHIRE, R1 1LJ
Tel: 01189 588386

Drawing Scale : 1:50
O.S.REF : N/A
Network Number : N/A
Project Number :
Drawing Number : GTC-E-SS-0012_R1-8_1_of_1

enc
the electricity network co

CLOSE COUPLED SUBSTATION
PYRAMID ROOF DETAIL
GENERAL ARRANGEMENT

SHEET
SIZE A1