
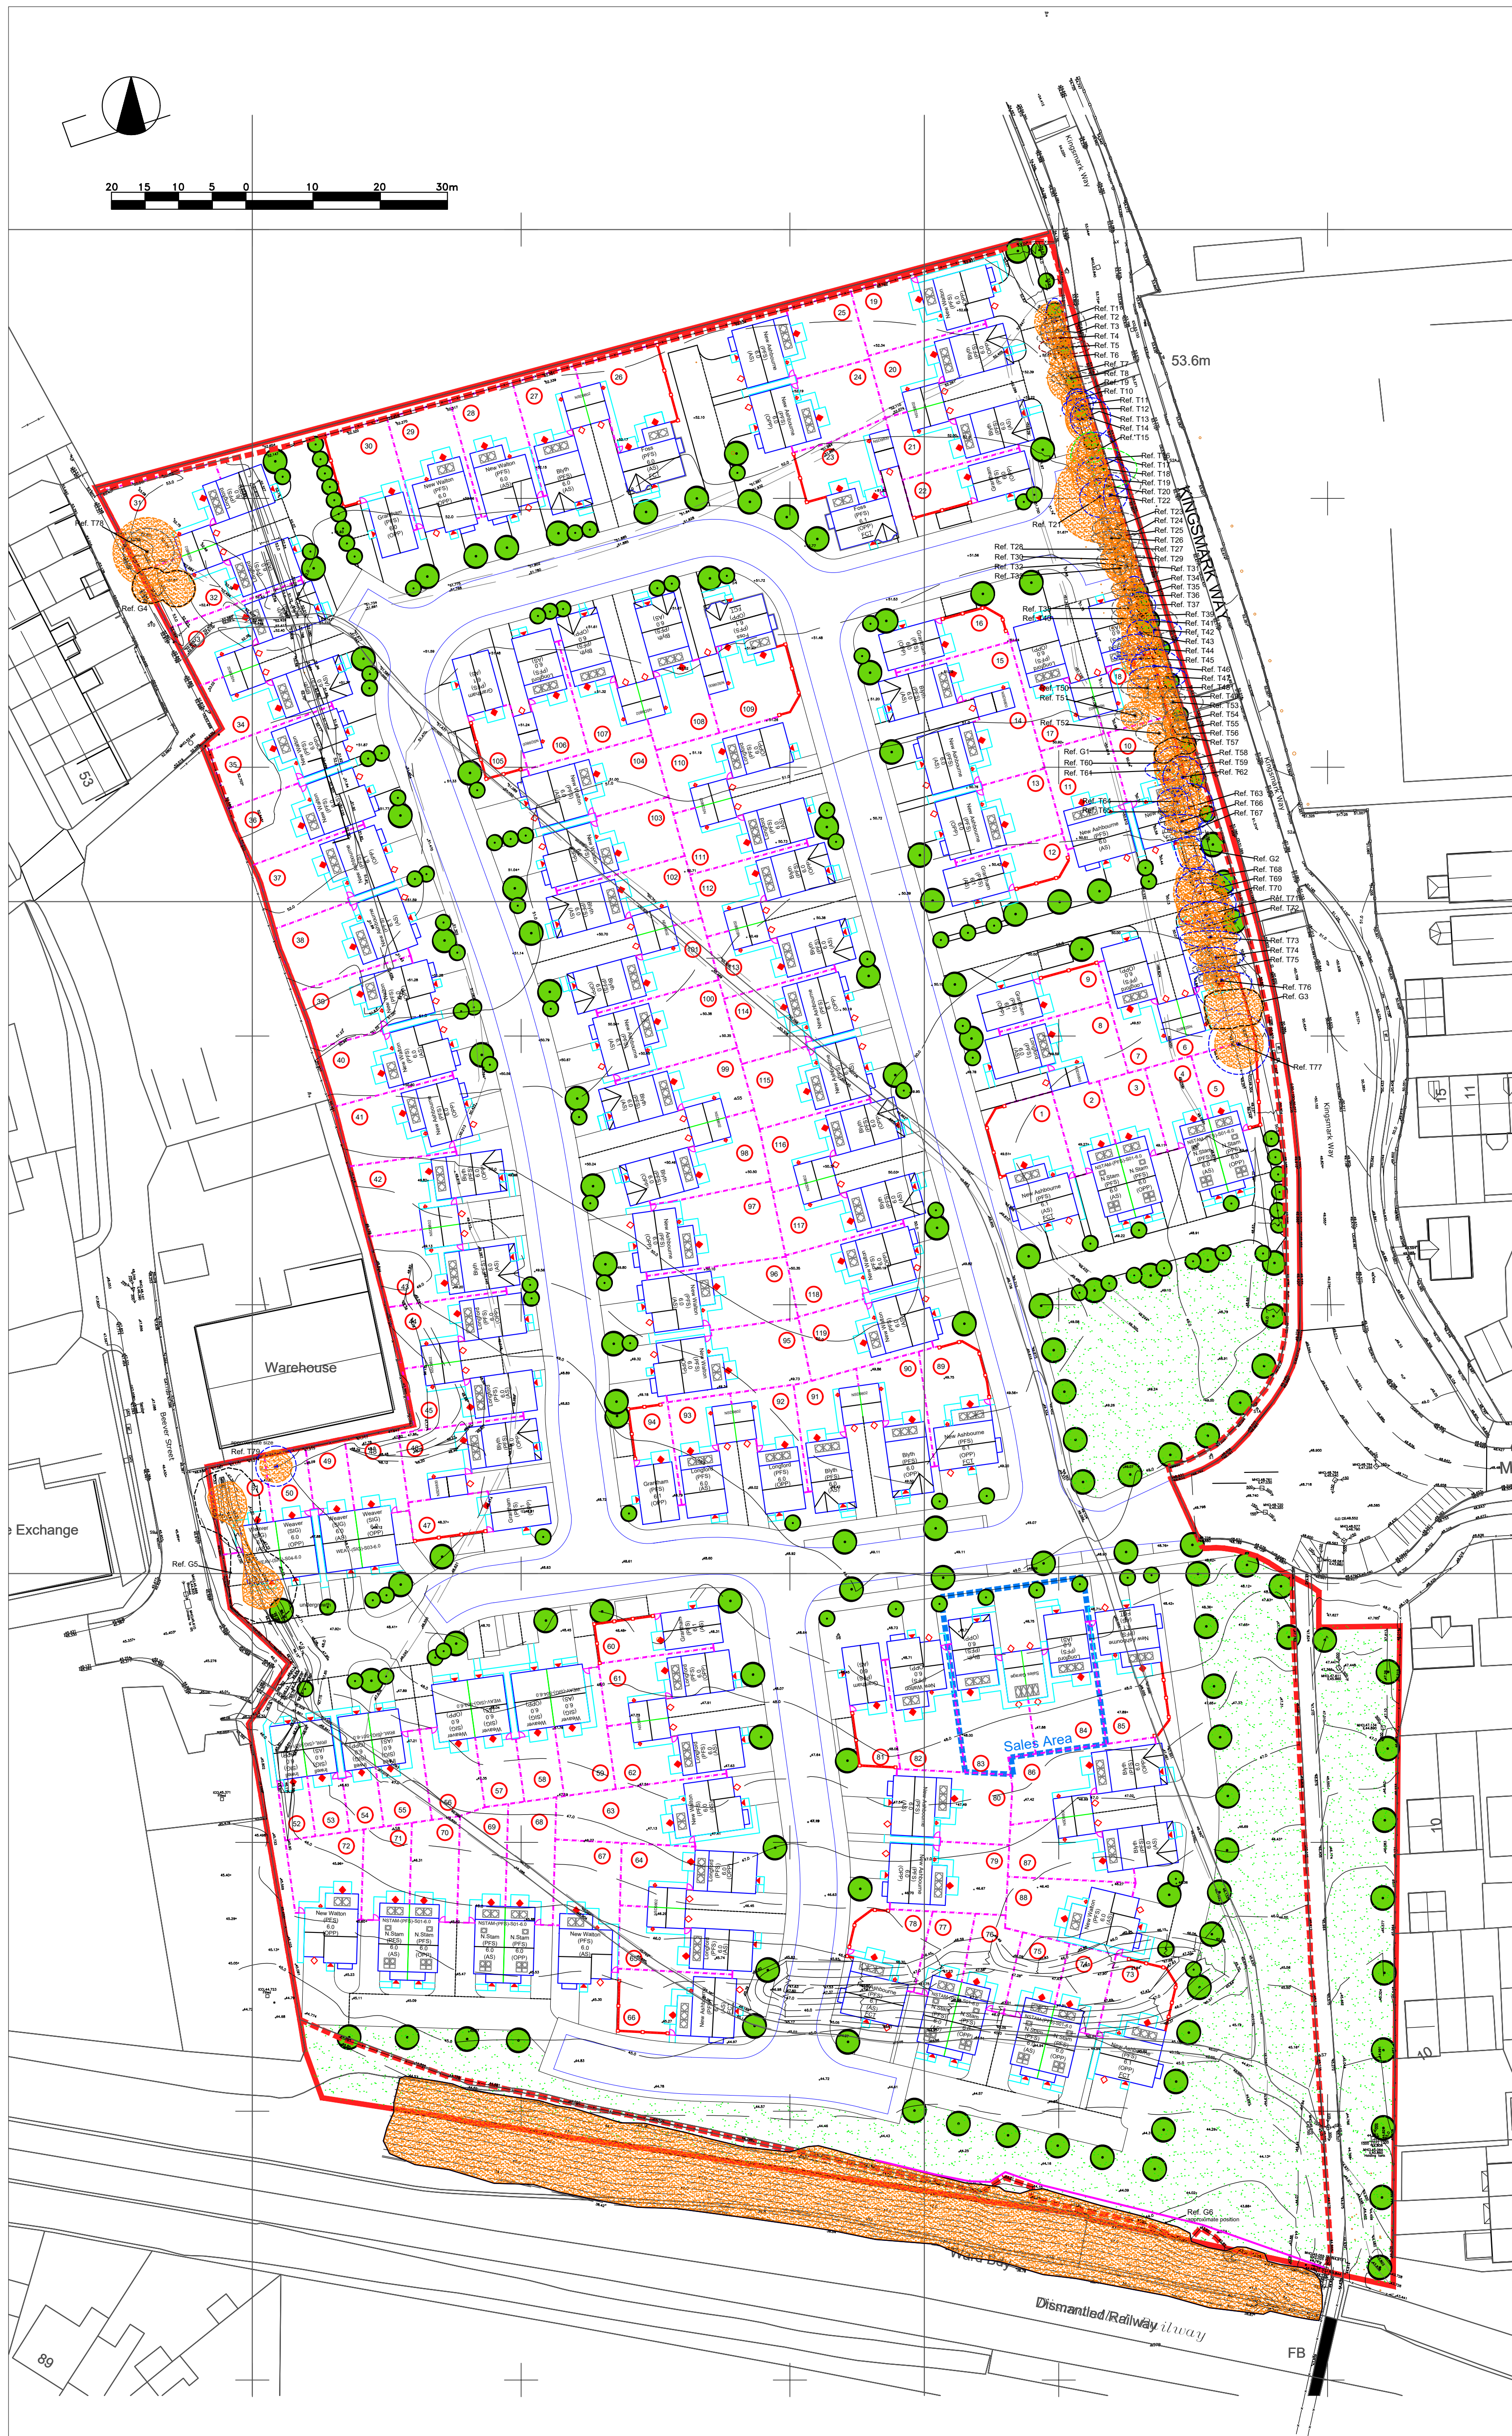


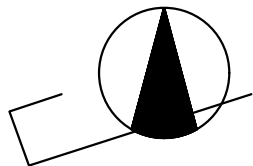

KEY
This plan is for guidance only and should not be scaled from.
The original of this drawing was produced in colour - a mono-chrome copy should not be relied upon.

- KEY**
- BS5837:2012 Retention categories:
- Retention category A
 - Retention category B
 - Retention category C
 - Category U
 - Root Protection Area (RPA)
 - Trees to be removed
 - Proposed tree
 - Tree protection barrier to BS 5837:2012

Former Goldthorpe Colliery,
Barnsley

Tree Protection Plan

Dwg. No. DR-4145-02

Scale: 1:500 @ A1 Date: Sept. 2019

