

Do not scale from this drawing. Architectural Drawings Ltd to be notified of any discrepancies in figures, dimensions and between site conditions and drawings.

© This drawing and the works depicted within are the copyright of Architectural Drawings Ltd and its use on this site only. Written permission should be obtained from Architectural Drawings Ltd before reproduction in whole or part.


Before commencement of the works the contractor must ensure that the proposed works do not affect the structural integrity of the existing building and that all relevant sewer outfalls, steel levels and connection points. This drawing must be read in conjunction with and checked against the structural specification and design layout and engineering drawings.

Discrepancies must be reported to Architectural Drawings Ltd.


The contractor must satisfy himself with the adequacy of the existing foundations and ensure that the proposed works are adequate foundations appropriate to the ground conditions are used for any part of the works.

This drawing should not be relied upon to give information on ground conditions and foundations.


The Contractor is to sign and the work is compliance with the Building Regulations, relevant Current British Standards

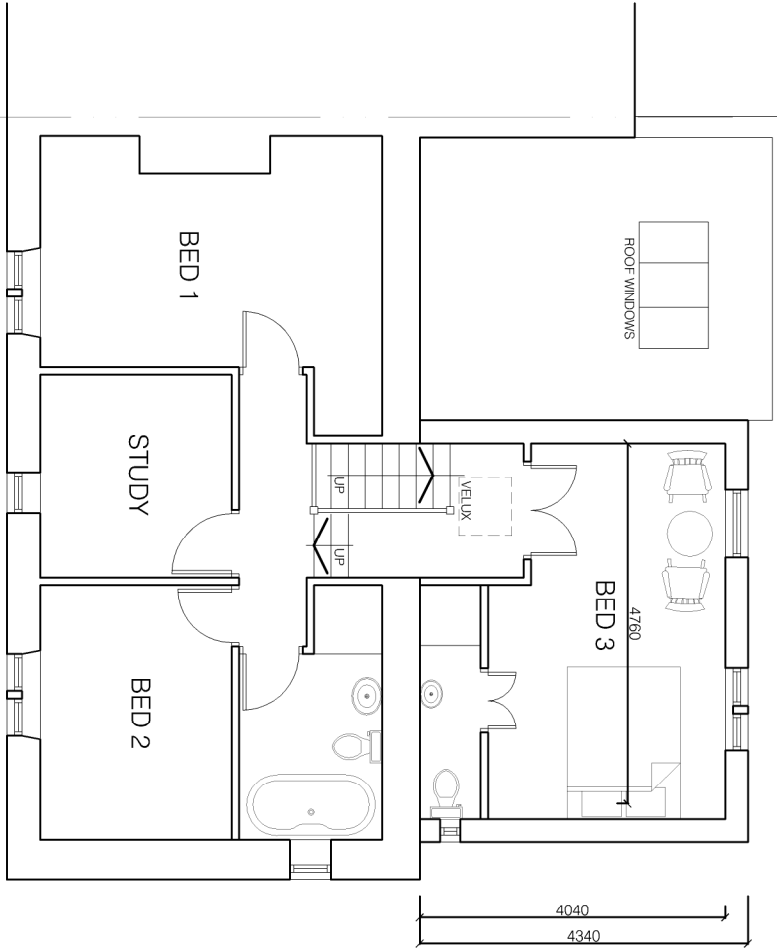


FIRST FLOOR LAYOUT AS PROPOSED

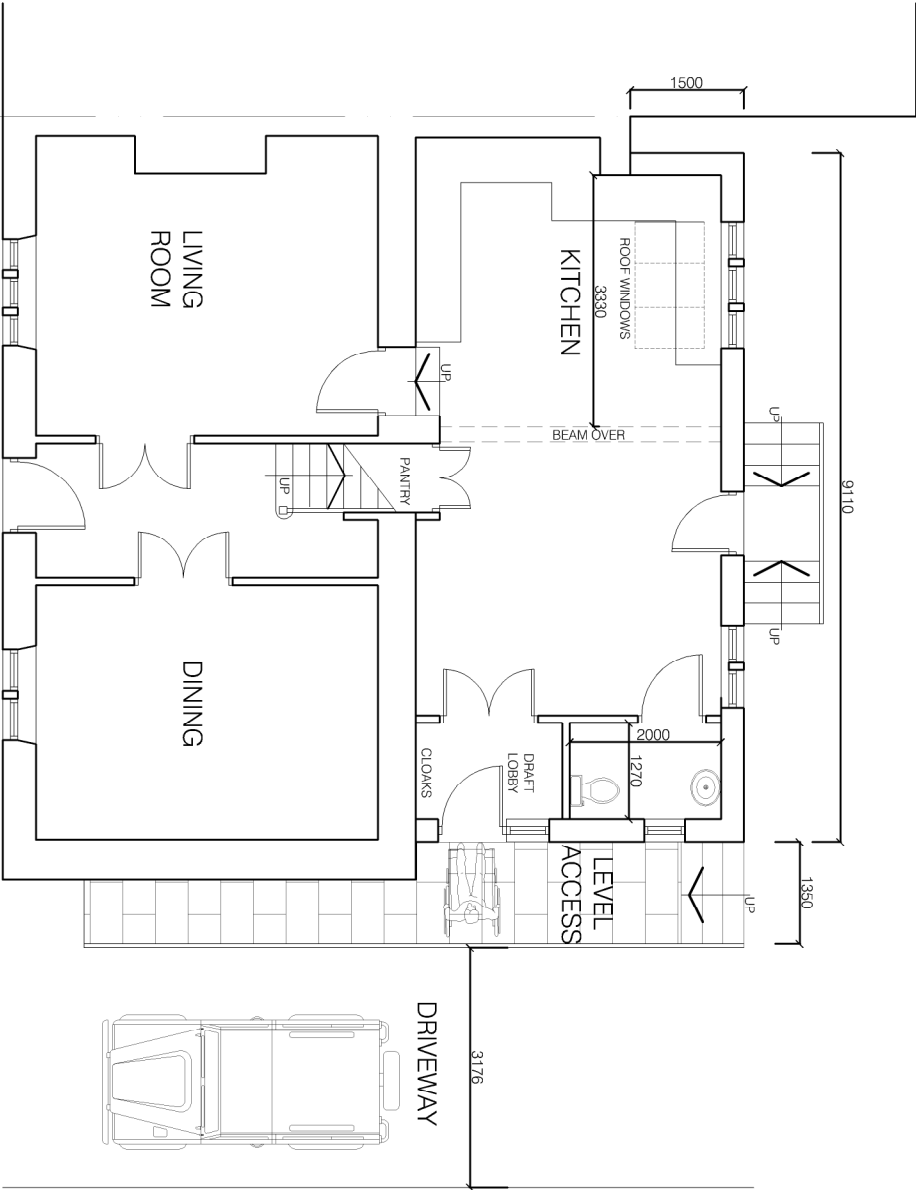


GROUND FLOOR LAYOUT AS PROPOSED

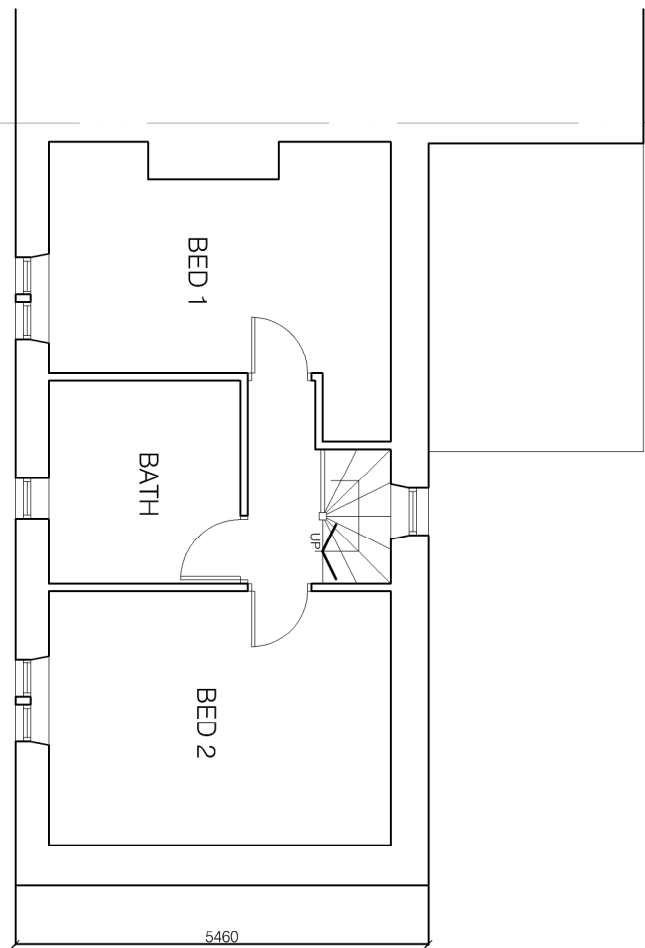


FIRST FLOOR LAYOUT AS EXISTING

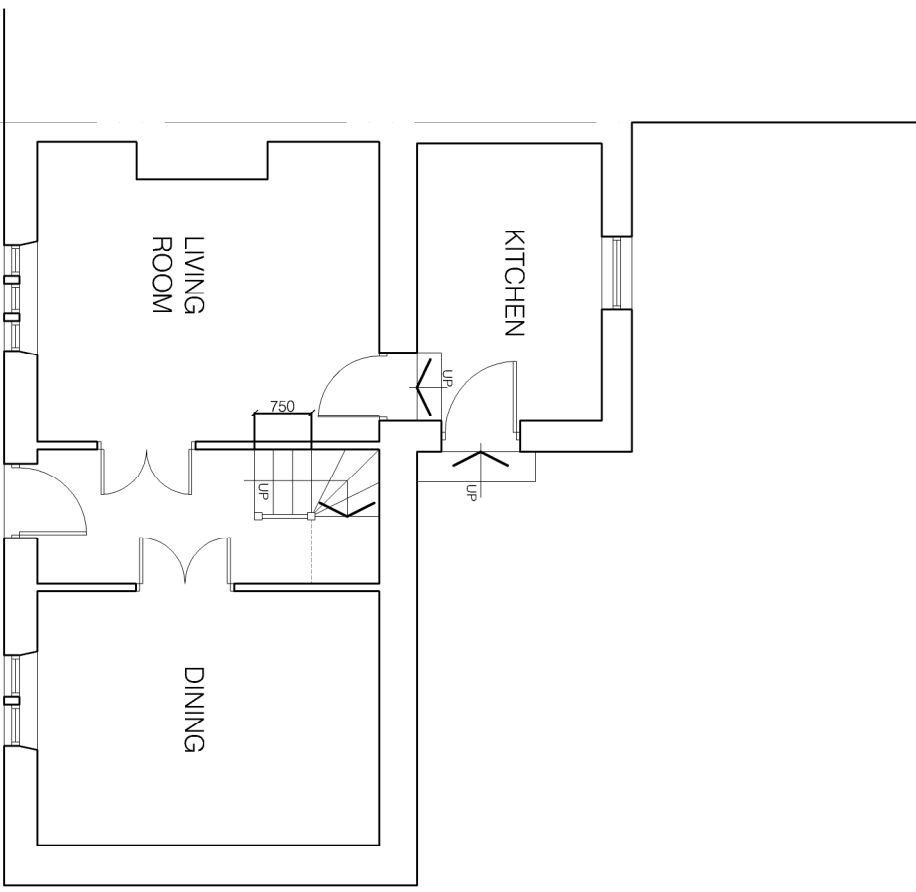


GROUND FLOOR LAYOUT AS EXISTING

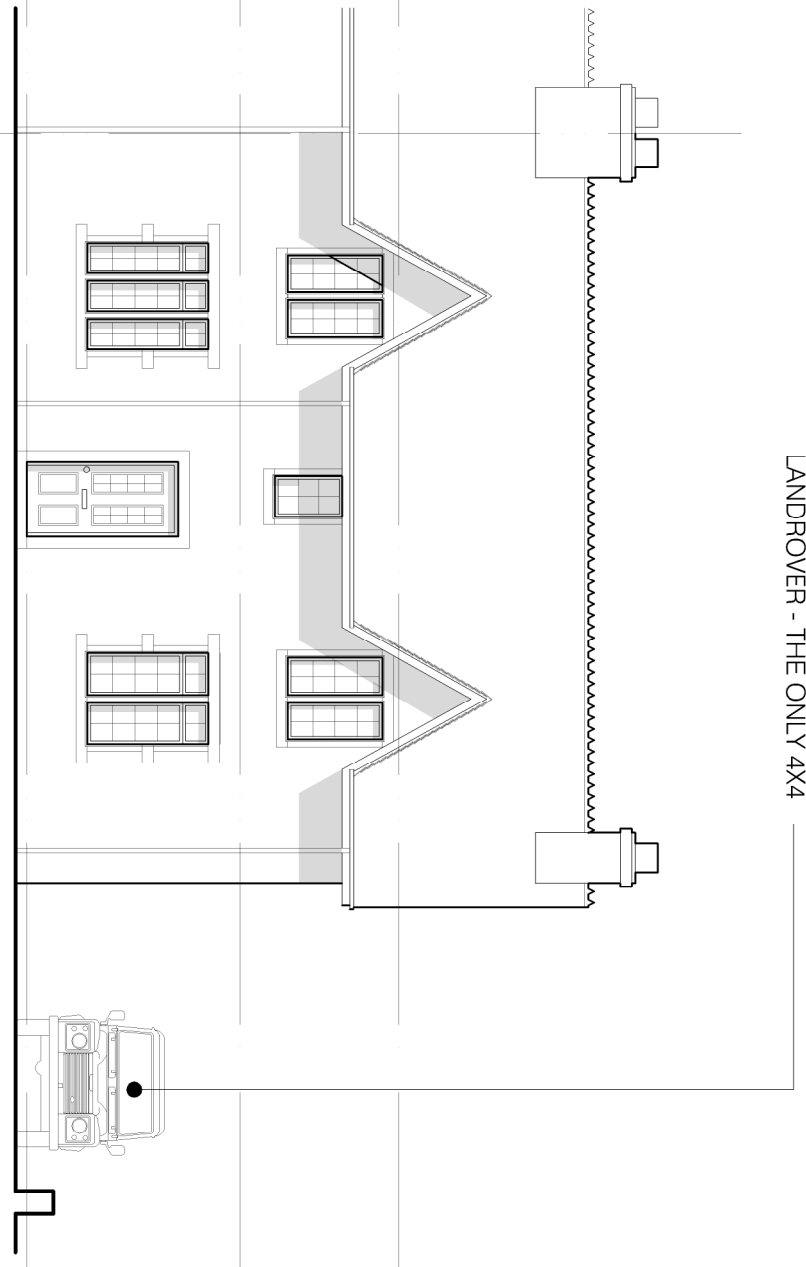


FRONT ELEVATION AS PROPOSED

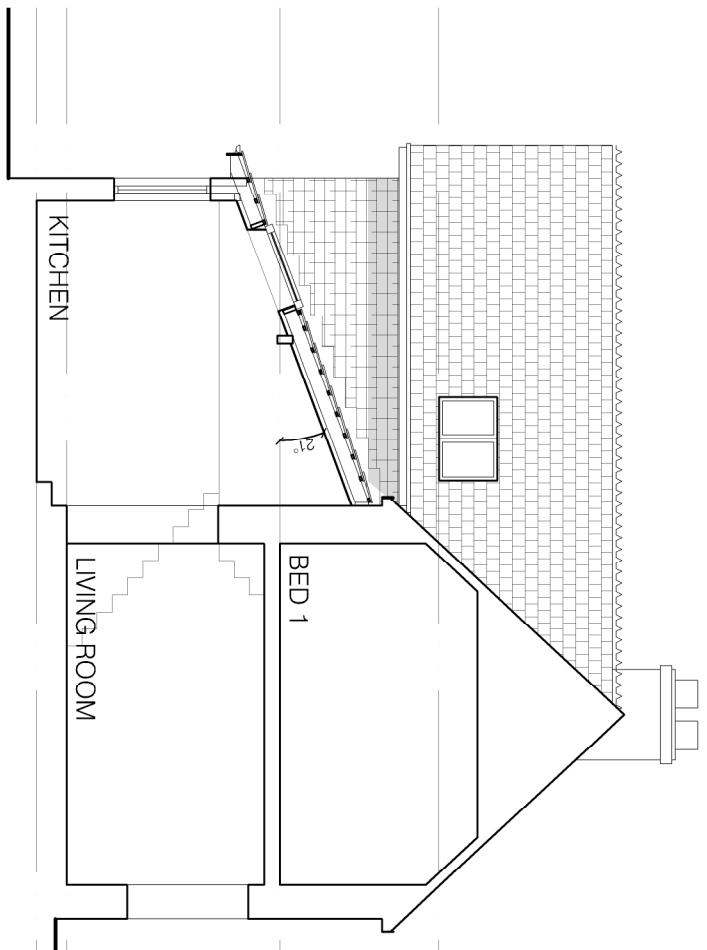


SECTIONAL ELEVATION AS PROPOSED

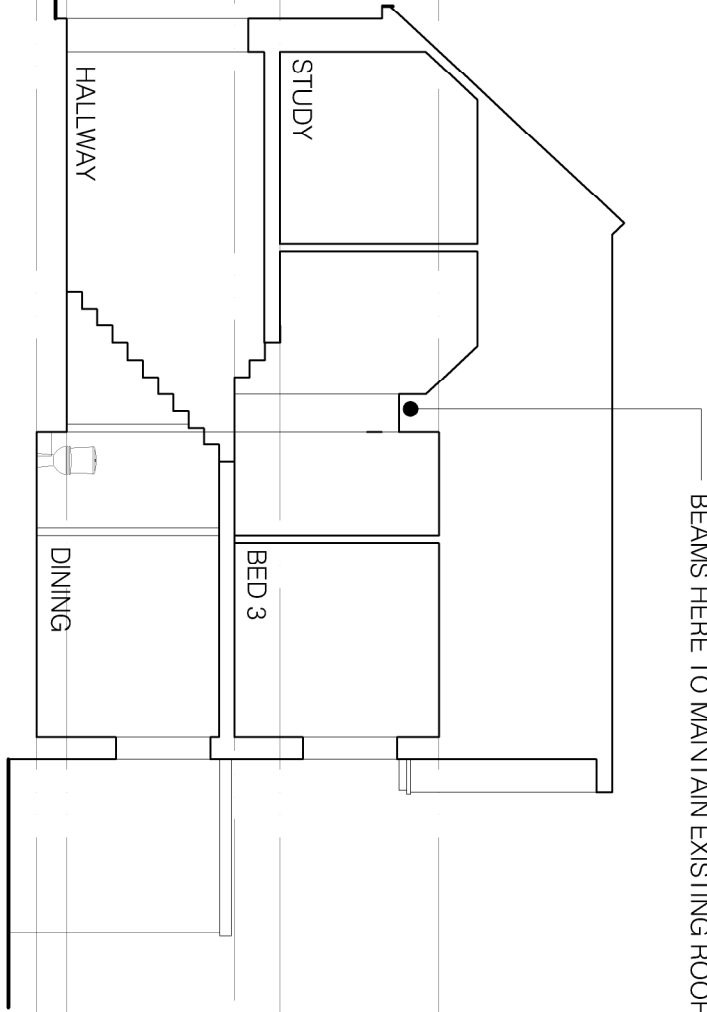


TYPICAL SECTIONAL AS PROPOSED

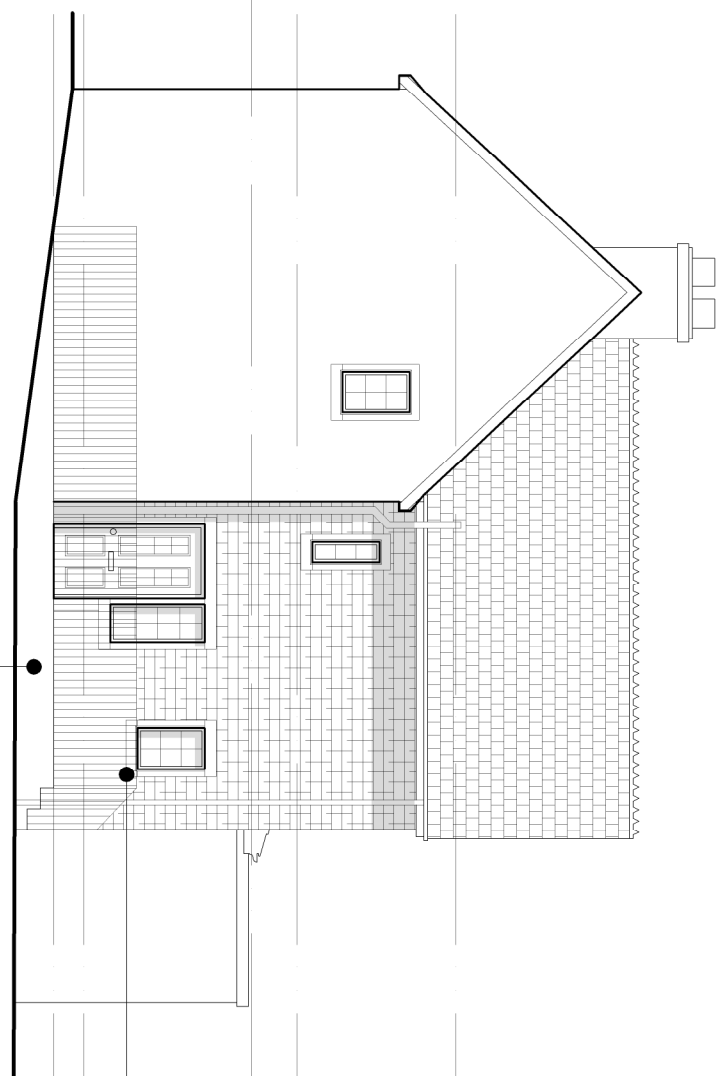


SIDE ELEVATION AS PROPOSED

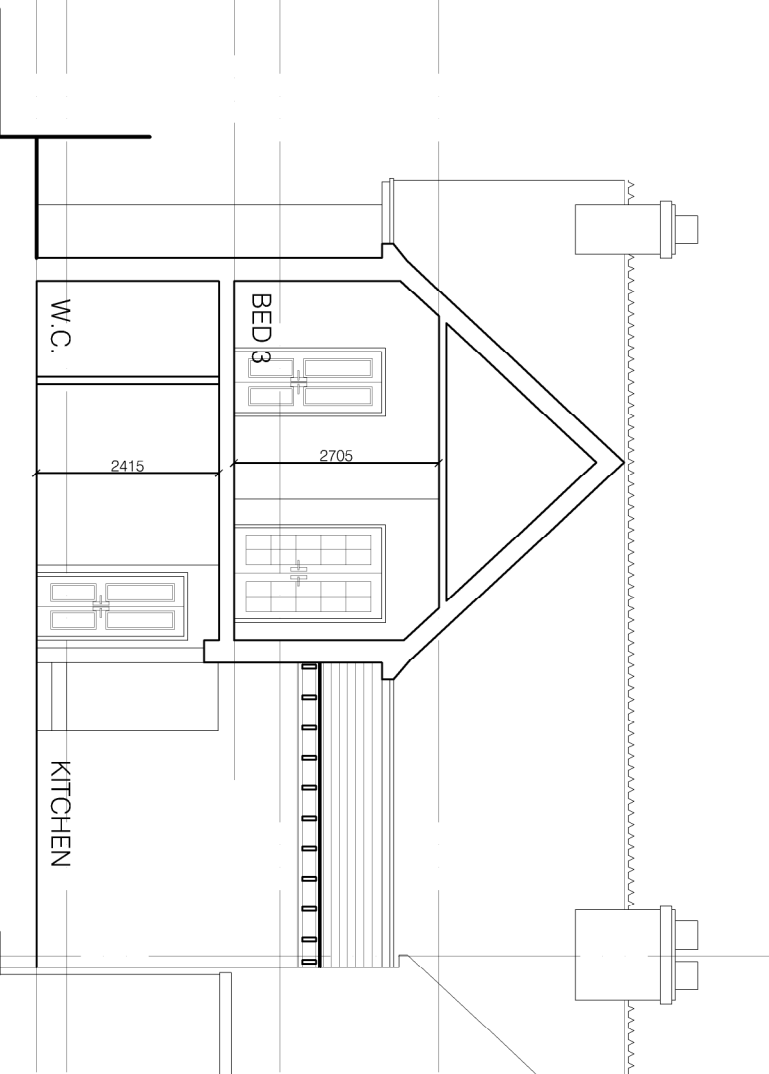


TYPICAL SECTIONAL AS PROPOSED

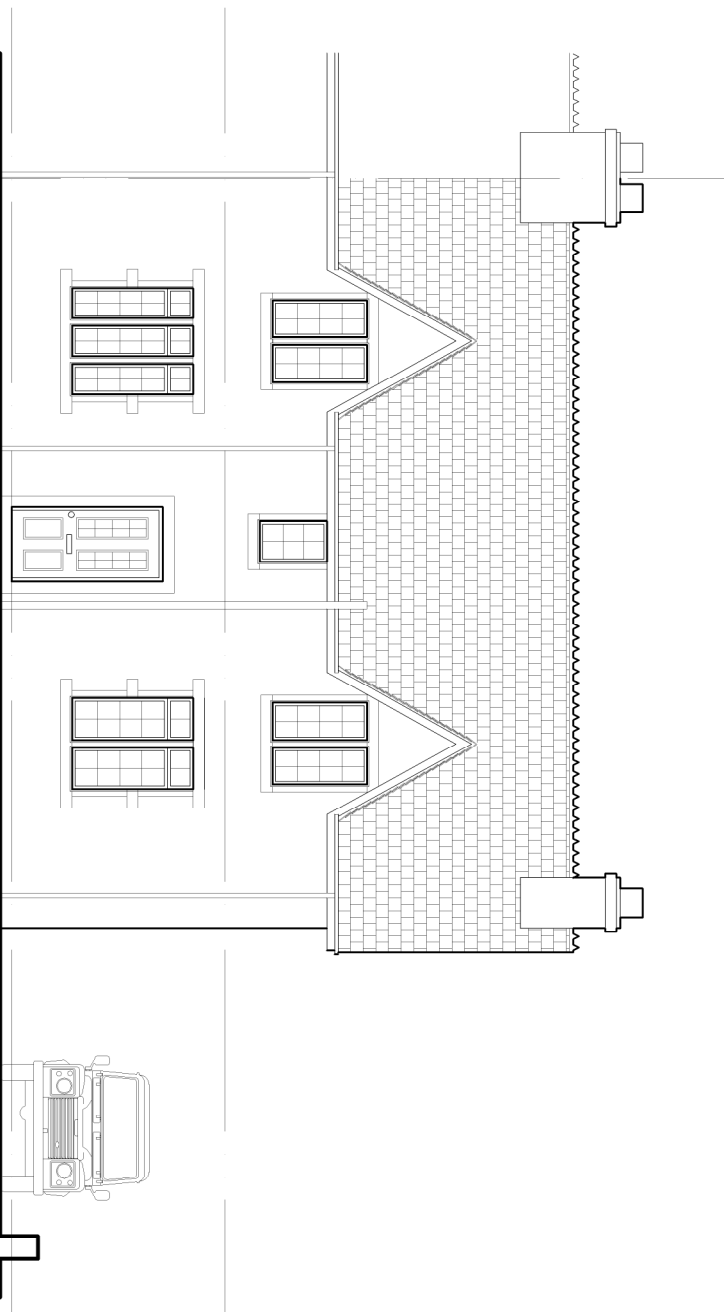

FRONT ELEVATION AS EXISTING

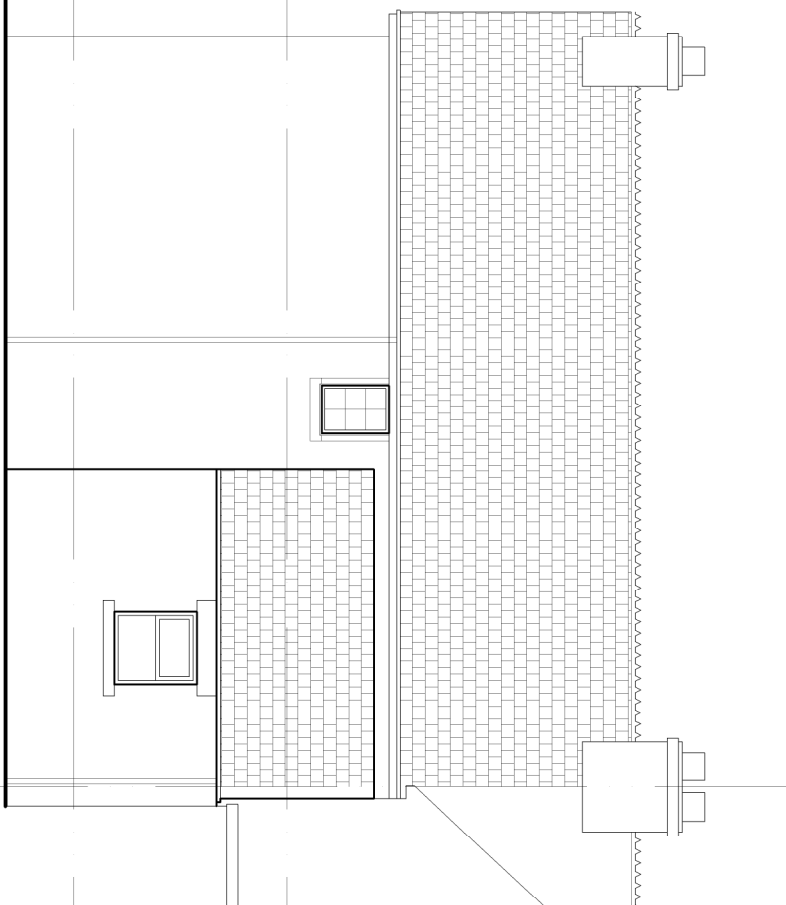

REAR ELEVATION AS EXISTING

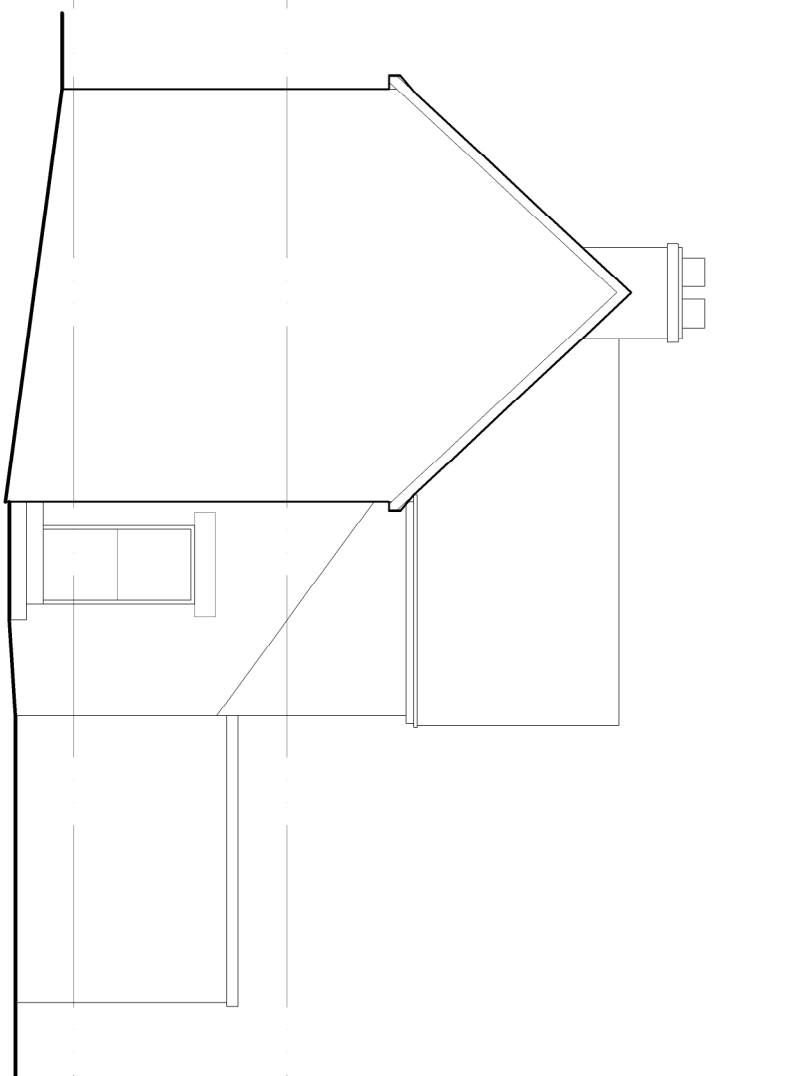

SIDE ELEVATION AS EXISTING



SITE LOCATION PLAN 1:1250



SITE LOCATION PLAN 1:500



REV A CLIENT'S COMMENTS ADDED

REVISIONS

www.architecturaldrawingsltd.co.uk
info@architecturaldrawingsltd.co.uk
Tel: 01223 311111

CLIENT

MR & MRS PARKHURST
11 THE CRESCENT
HOOD GREEN, BARNSLEY

PROPOSED REAR EXTENSION
GENERAL ARRANGEMENT

DRAWING STATUS			
INFORMATION			
SCALE	1:100 @ A3	DATE	SEPTEMBER 2016
JOB NO.	01	DRAWING NUMBER	REV
736	01	A	