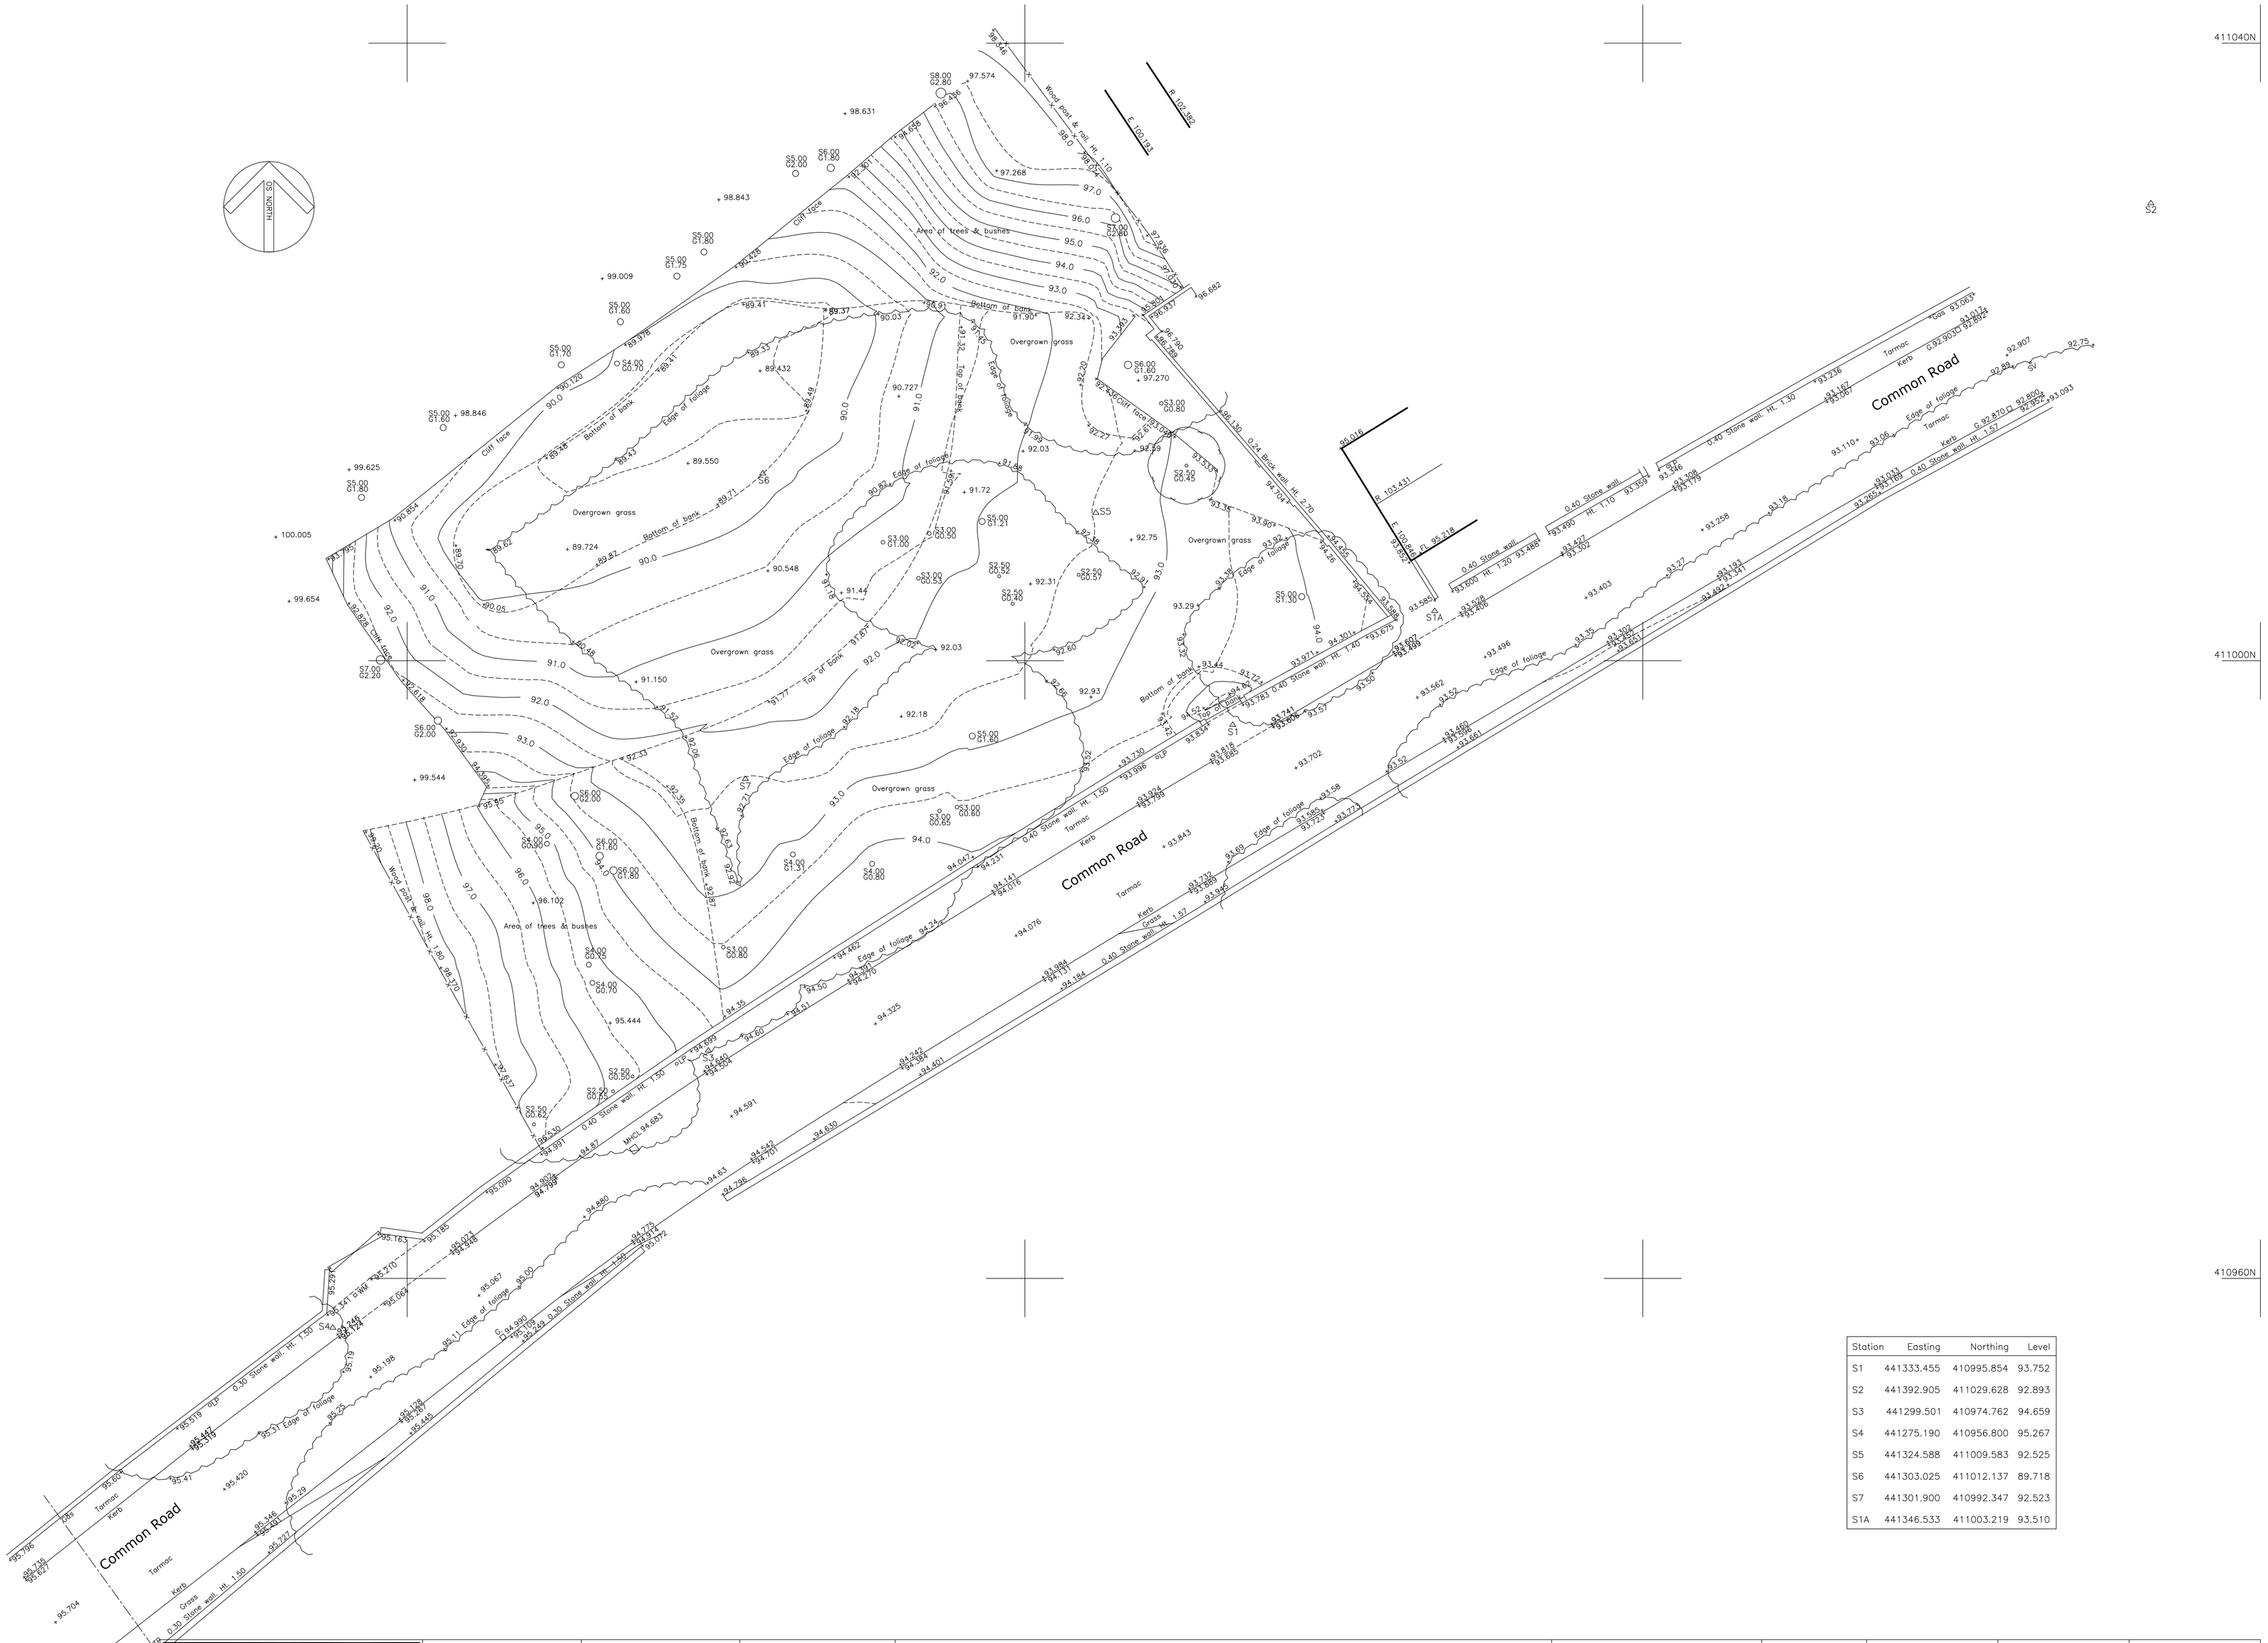

Station	Easting	Northing	Level
S1	441333.455	410995.854	93.752
S2	441392.905	411029.628	92.893
S3	441299.501	410974.762	94.659
S4	441275.190	410956.800	95.267
S5	441324.588	411009.583	92.525
S6	441303.025	411012.137	89.718
S7	441301.900	410992.347	92.523
S1A	441346.533	411003.219	93.510

HAYCOCK & TODD
LAND SURVEY CONSULTANTS • ARCHITECTURAL SURVEYORS
The Hollies, 43 Church Street, Royston, Barnsley, S71 4QU
T : 01226 709630 F : 01226 709631
E : info@land-surveying.co.uk W : land-surveying.co.uk

LEGEND

Manhole shown thus	MH	Spot Level	+123.562	Floor Level	FL 10.907
Inspection Cover	IC	Kerb Line		Height floor to structural soffit	SS 2.87
Lamphole	LH	Fence Line	Wood post & rail	Height floor to false ceiling	FC 2.22
Gully	G		or	Height floor to sill	S 0.67
Lamppost	LP	Hedge Line		Height of window	W 1.23
Telegraph Post	TP			Height of Door	D 1.98
Electricity Poles	EP	Contours 5m interval	105	Height floor to underside of Beam	US 3.61
Road Traffic Signs	RS	Contours 1m interval	33		
Traffic Lights	TL	Tree Spread	S 5.0	Vent	V
General Post Office	GPO	Girth	G 1.30	Fall Pipe	FP
Post Office Telephones	POT	Cover Level	CL 112.335	Sky Light	SL
Fire Hydrant	FH	Invert Level	IL 111.733	Water Closet	WC
Safety Valve	SV	Foul Drain		Sink	S
Stopcock Water	SCW	Surface Water		Boxed Column	
Stopcock Gas	Gas	Unknown Service	Serv	Shop fitting or cladding	
Unknown Stoptap	ST	Survey Station	S.53		

SITE SURVEY

COMMON ROAD, BRIERLEY.

Sheet Diagram

Datum	Sheet 1 of 1	Survey Job No. S7864	Scale 1/200
GRID– Related to Ordnance Survey using One Point Localisation on Station S1. Orientation at OS Grid North.	Surveyed by SH, DR	Date of Survey May 2013	S7864
	Drawn by SH		
	Checked by PBT		
LEVEL– Related to Ordnance Survey by connection to the OS Active Network by G.P.S			