
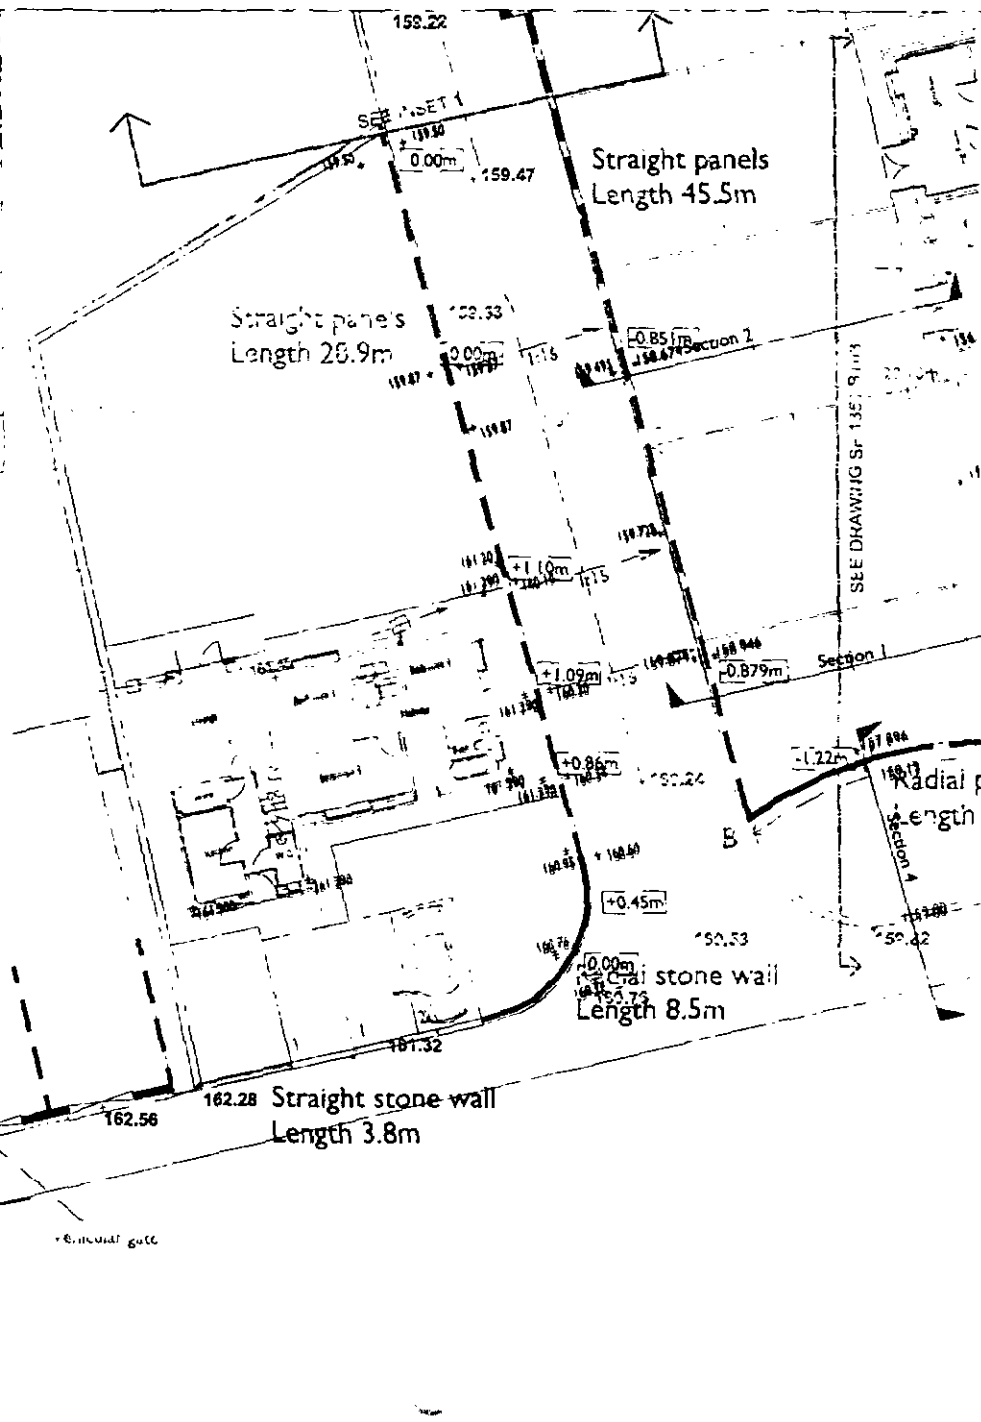


MVA

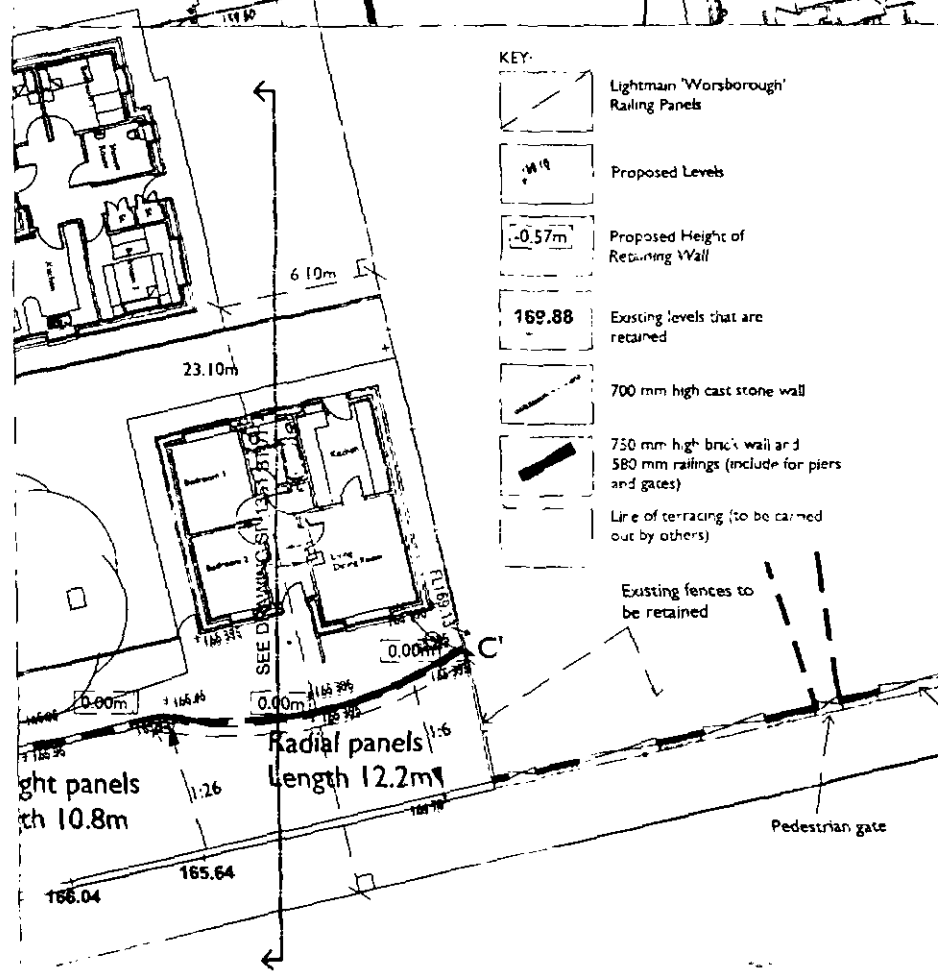


**SMEEDEN
FOREMAN**




Nos 22-28 Mount Vernon Avenue

Scale - 1:100

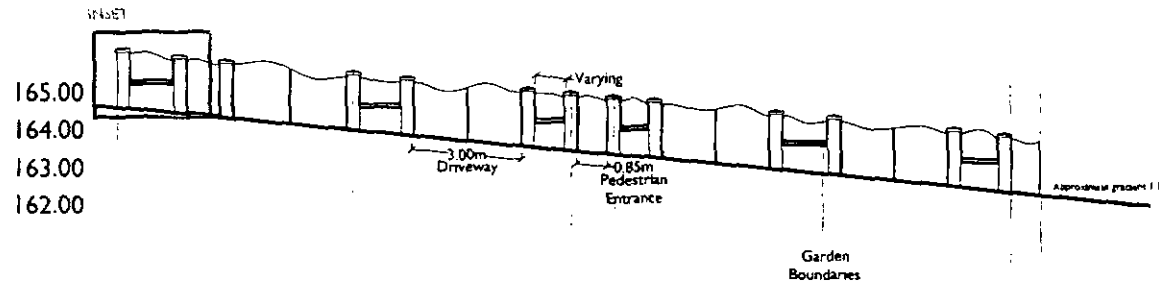


DT01 - Railing Panel

(Supplied by Lightmain or similar and previously approved)
RAL 6009, Fir Green

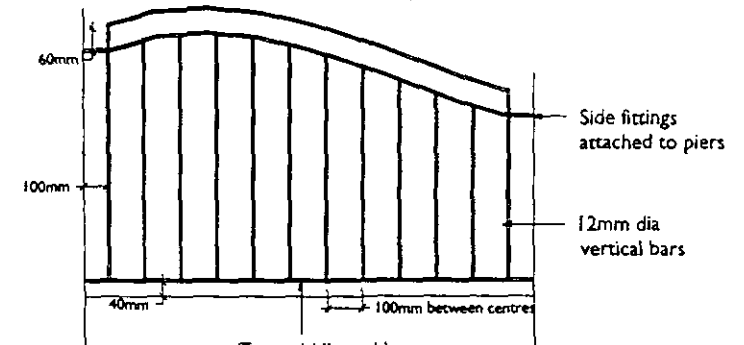


Scale 1:10

INSET

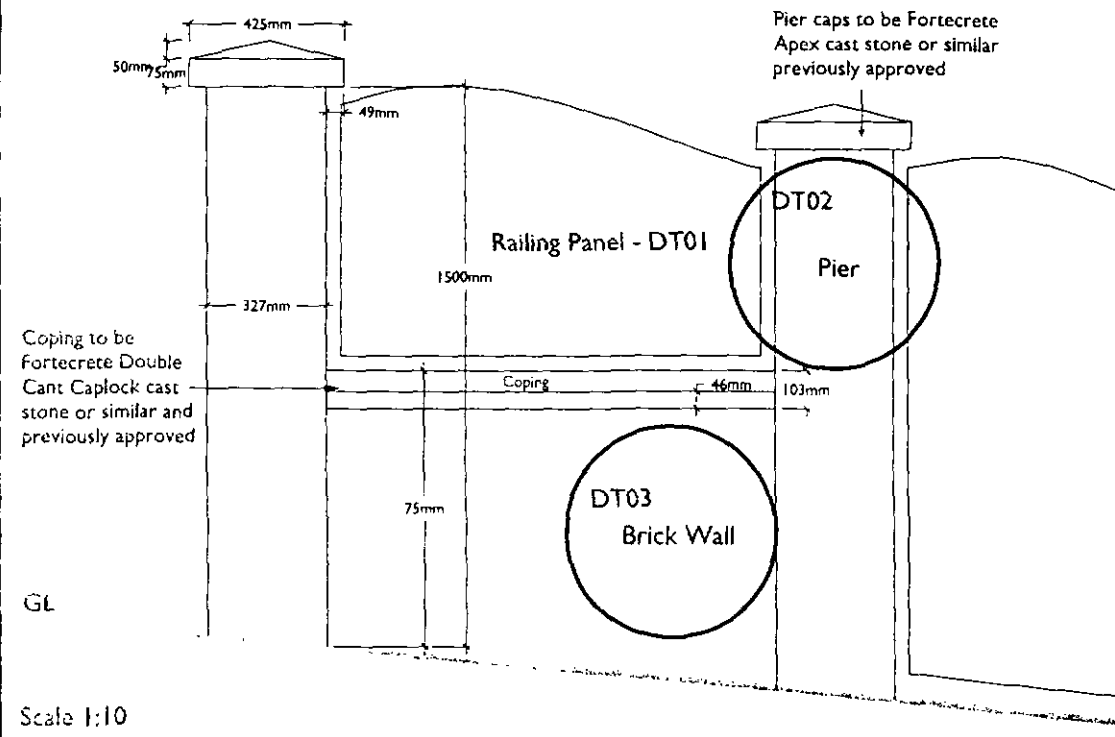


Scale 1:10

DT02 - Brick Pier

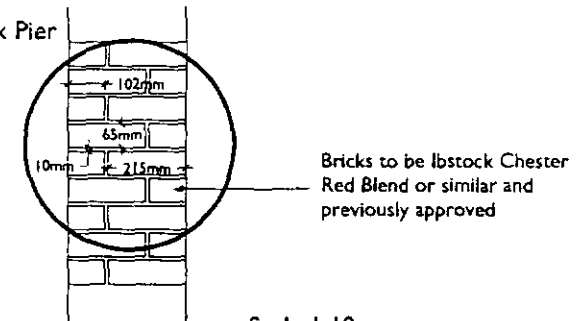


Scale 1:10

DT03 - Brick Wall

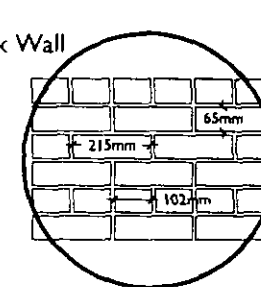

Scale 1:10

SMEEDEN FOREMAN	

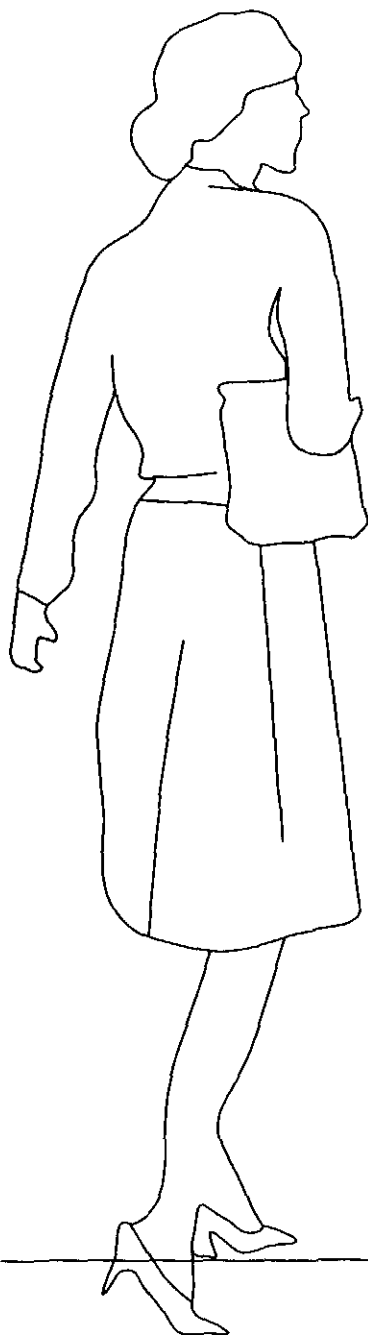

PAVEMENT

Forticrete Apex cast stone pier cap or similar and previously approved

Brick pier, as wall

Railing - fixed to piers

Forticrete Double Cant Caplock cast stone coping or similar and previously approved

lbstock Chester Red Blend bricks or similar and previously approved

FRONT GARDEN

Resin Bonded Surface - to be laid by an approved installer, unless otherwise specified

Strip existing wearing course from pavement and renew with 20mm depth of new wearing course.
Make good pavement after walling works.

**SMEEDEN
FOREMAN**

Project: Worsbrough Regeneration
Title: Existing Housing Frontage Detail
Scale: 1:10 Drawn by: CX
Date: March 08 Checked:
Project No: 1351 Drawing No: BT08 Rev: A
Landscaping Architects, Urban Designers, Ecologists, Horticulturists
3 East Parade, Huddersfield, West Yorkshire HG1 5ET
Tel: 01423 520222 Fax: 01423 565515
Email: cxf@smeedenforeman.co.uk
www.smeedenforeman.co.uk