



plans as proposed

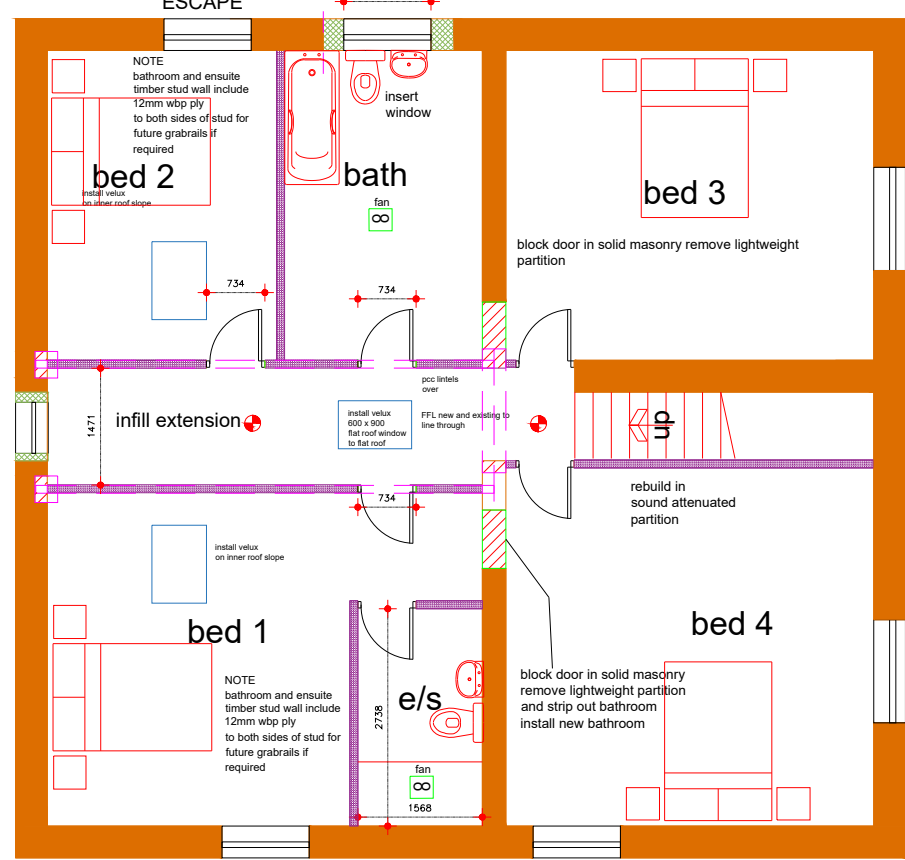


first floor plan

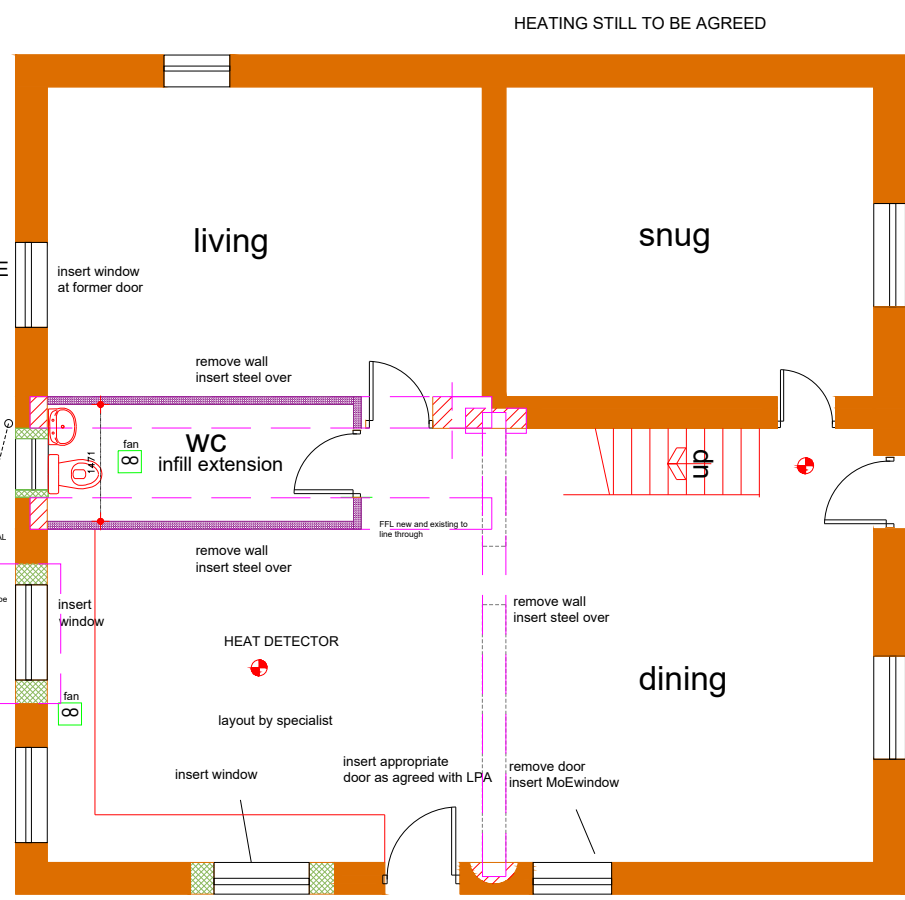


ground floor plan

plans as existing

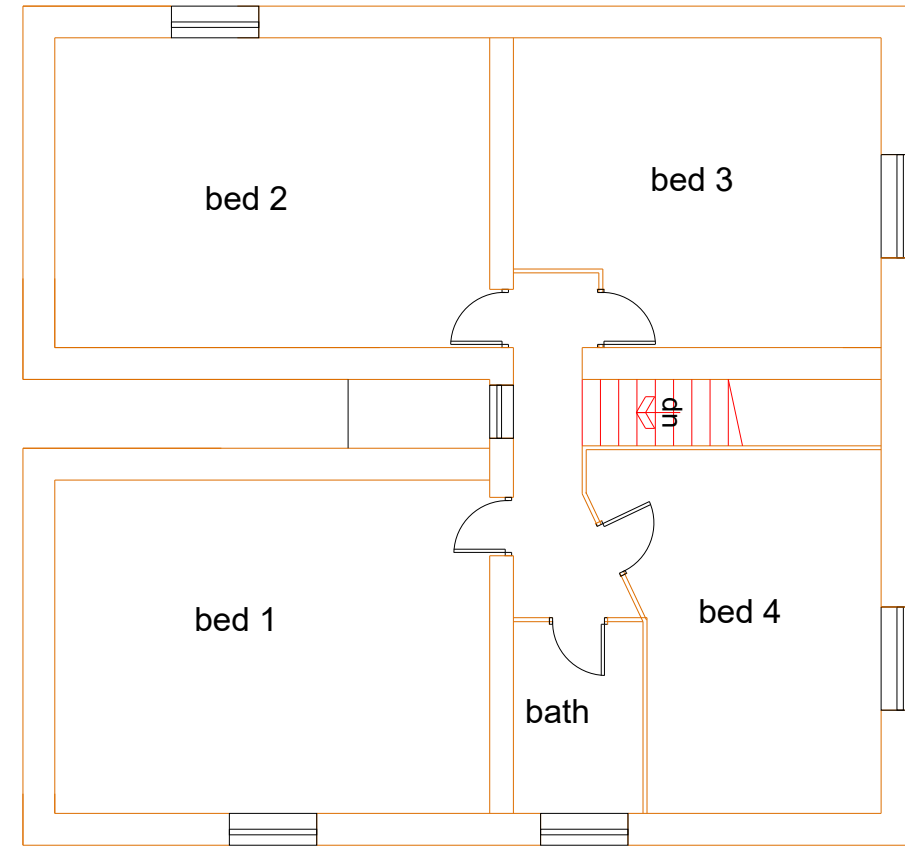


first floor plan

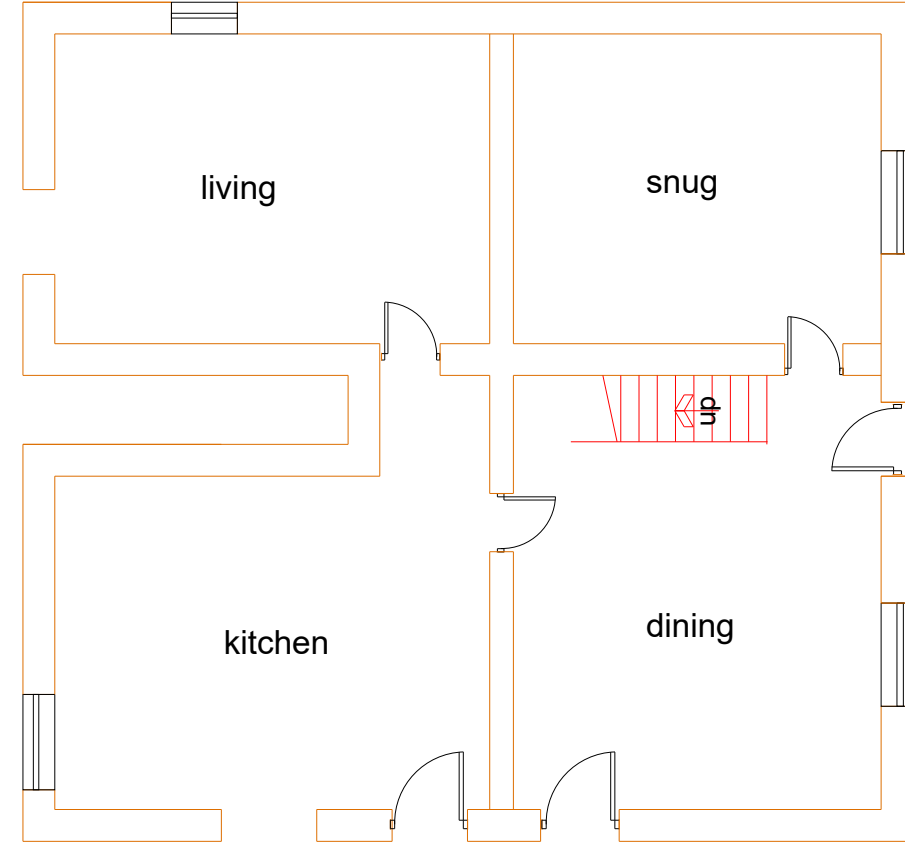


ground floor plan

plans as proposed

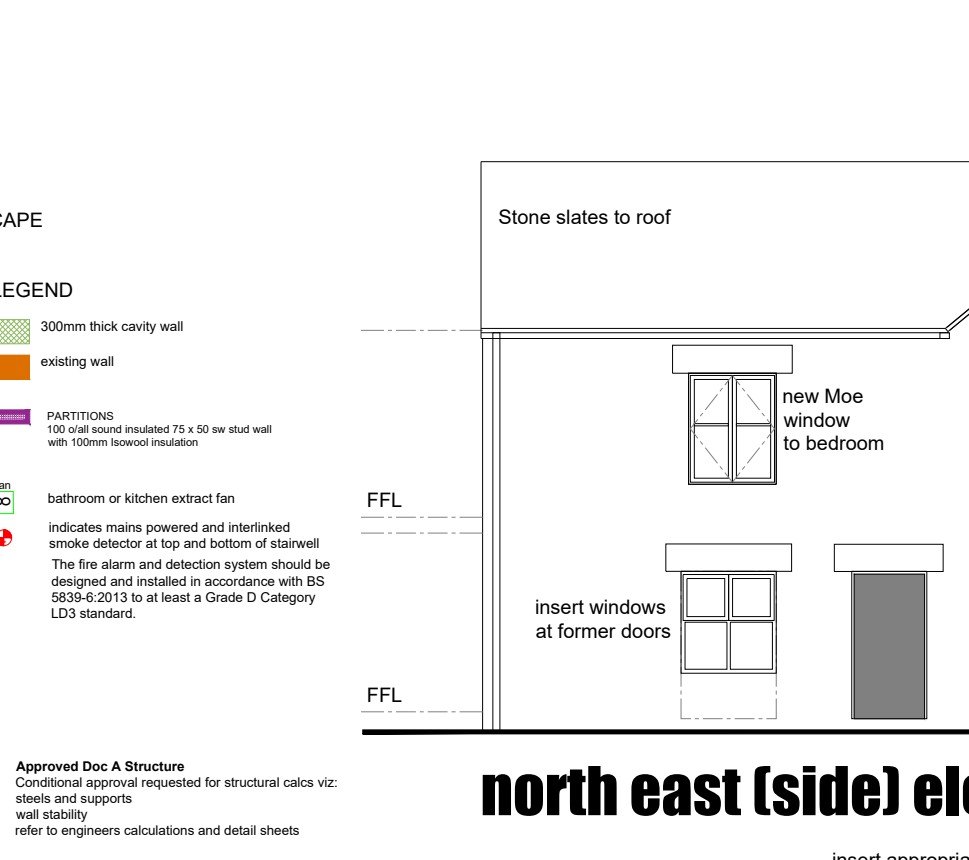


north east (side) elevation

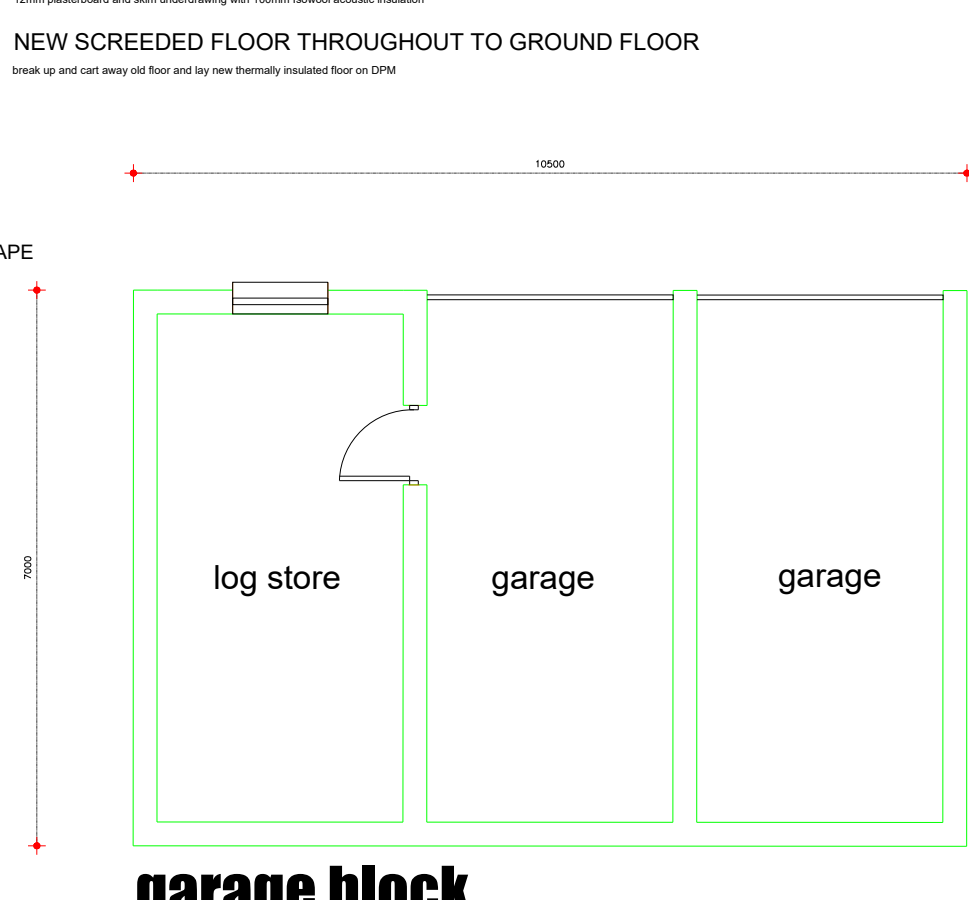


south east (rear) elevation

plans as existing

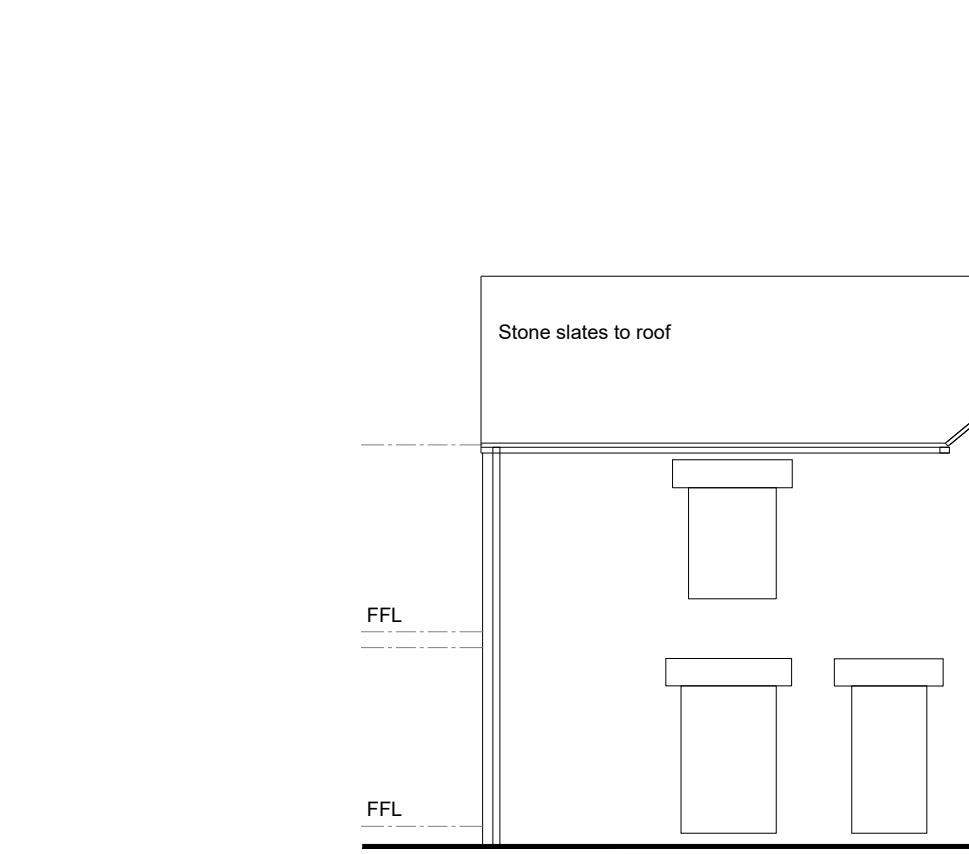

north east (side) elevation

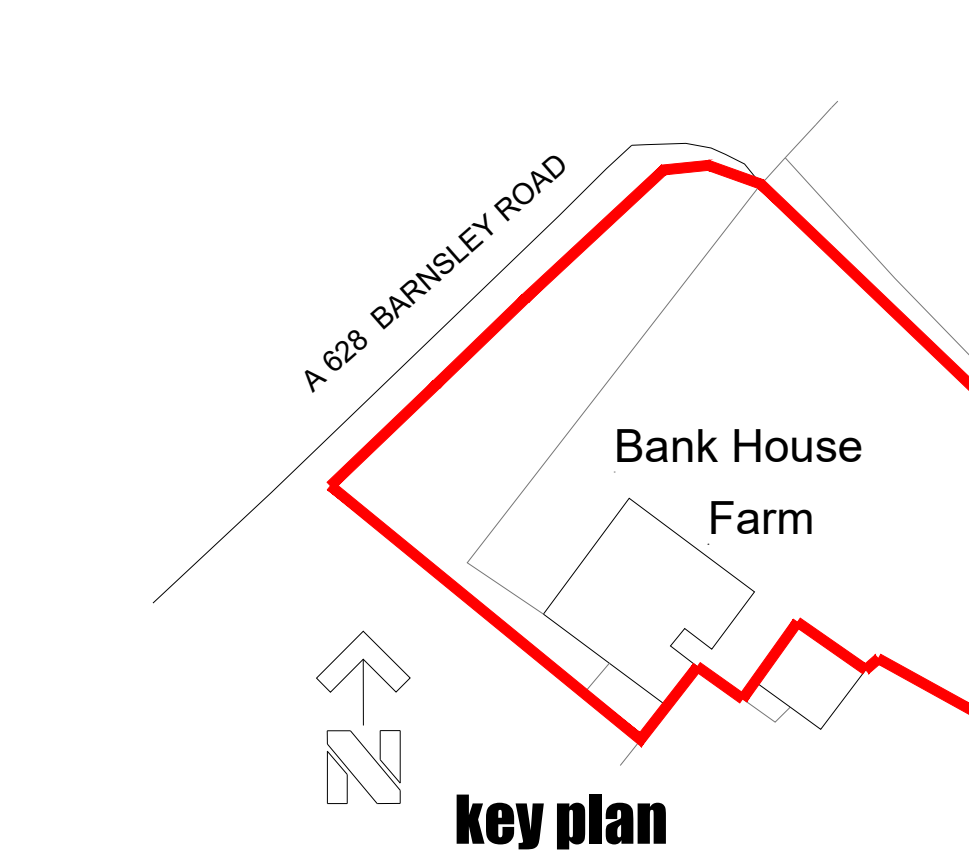


south east (rear) elevation

plans as proposed



south west (side) elevation

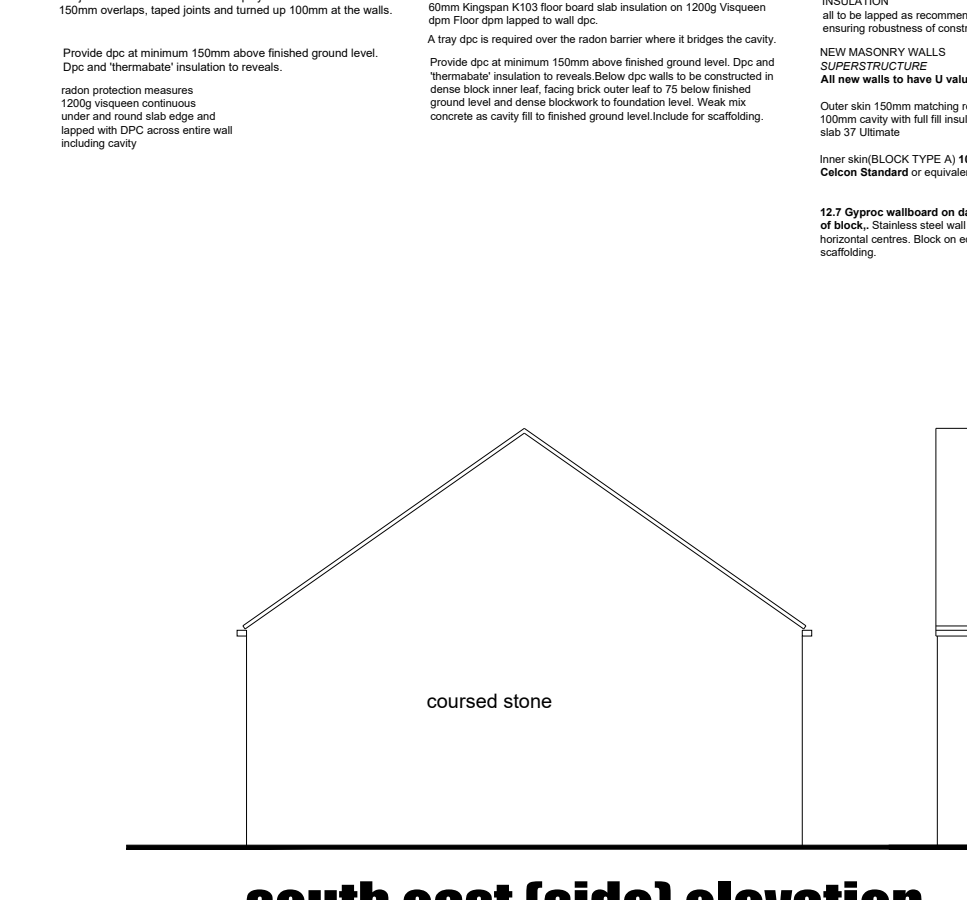

north west (front) elevation

plans as existing




south west (side) elevation




north west (front) elevation

plans as proposed

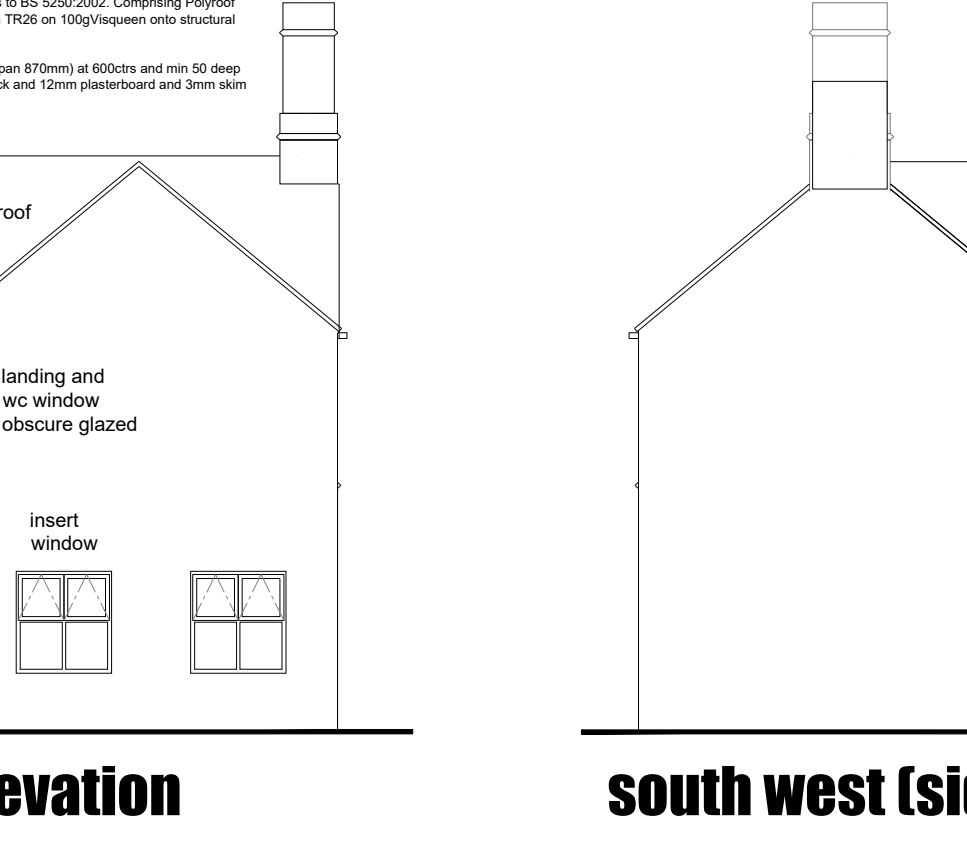

south east (side) elevation

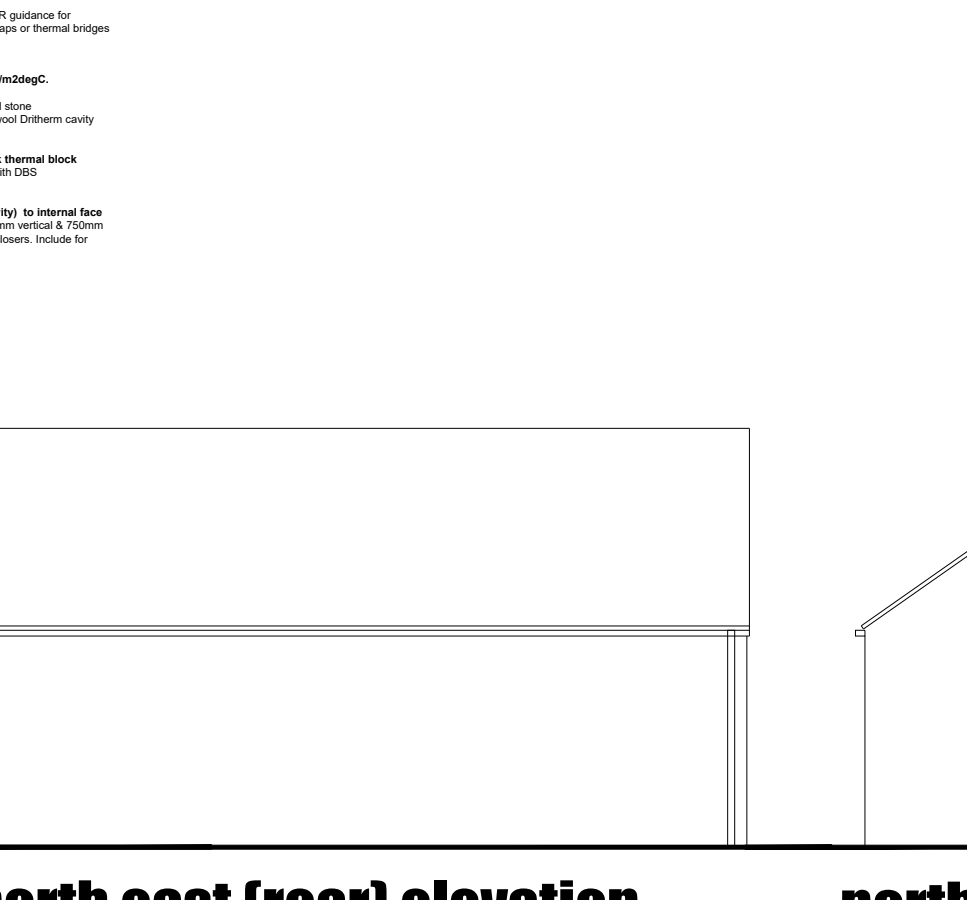

north east (rear) elevation

plans as existing




south east (side) elevation




north east (rear) elevation

plans as proposed

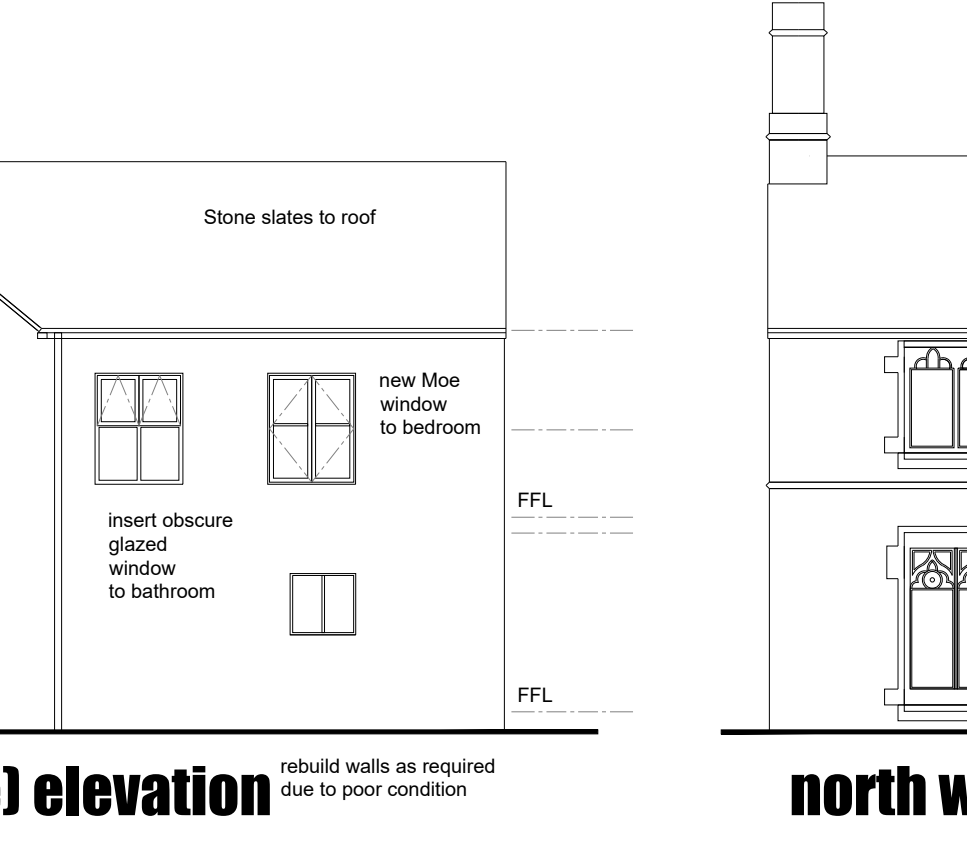


north west (side) elevation

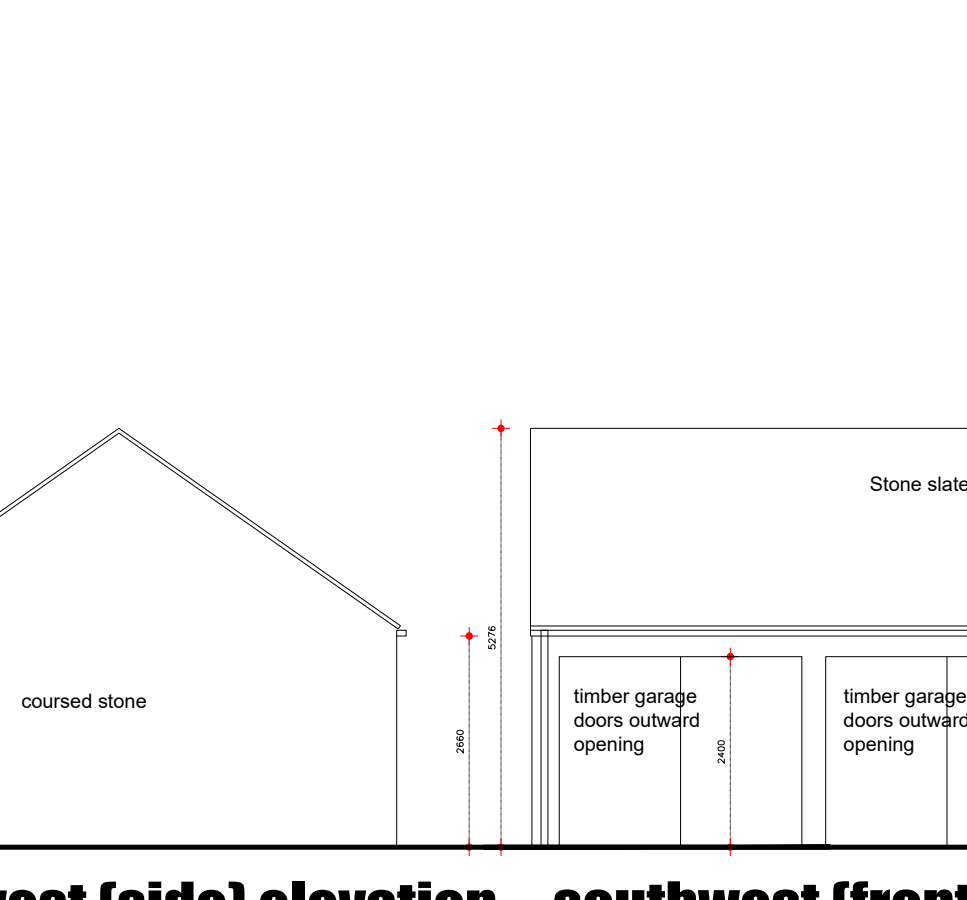


southwest (front) elevation

plans as existing

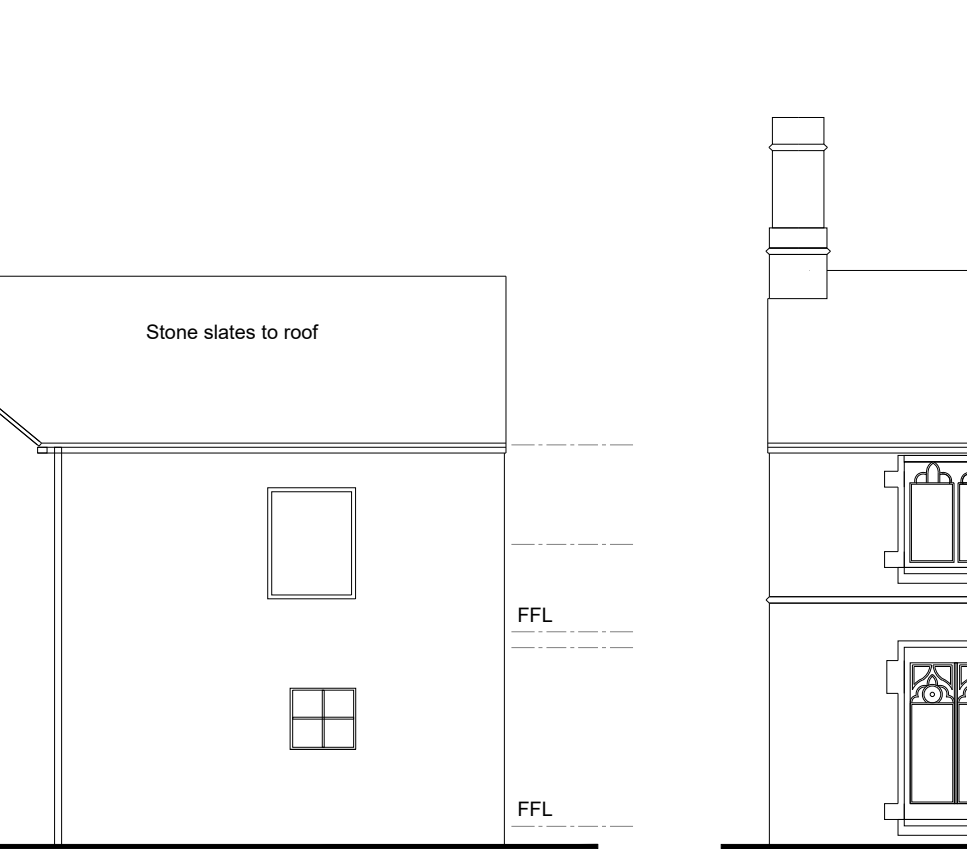

north west (side) elevation

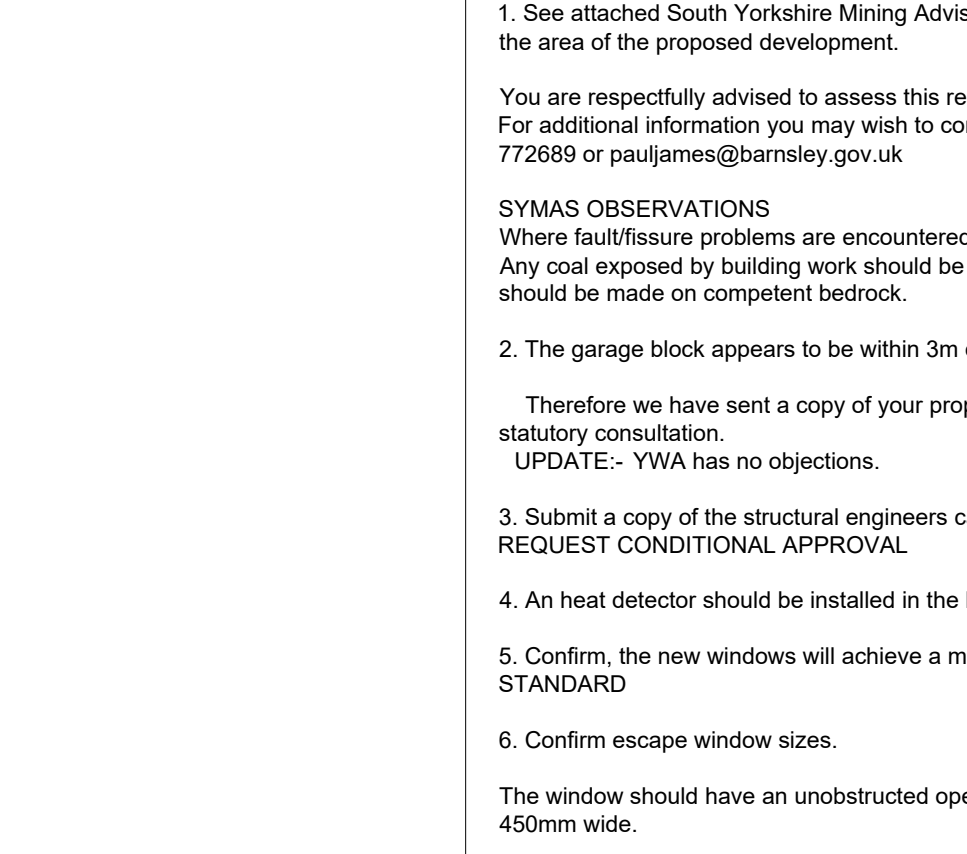


southwest (front) elevation

plans as proposed



key plan

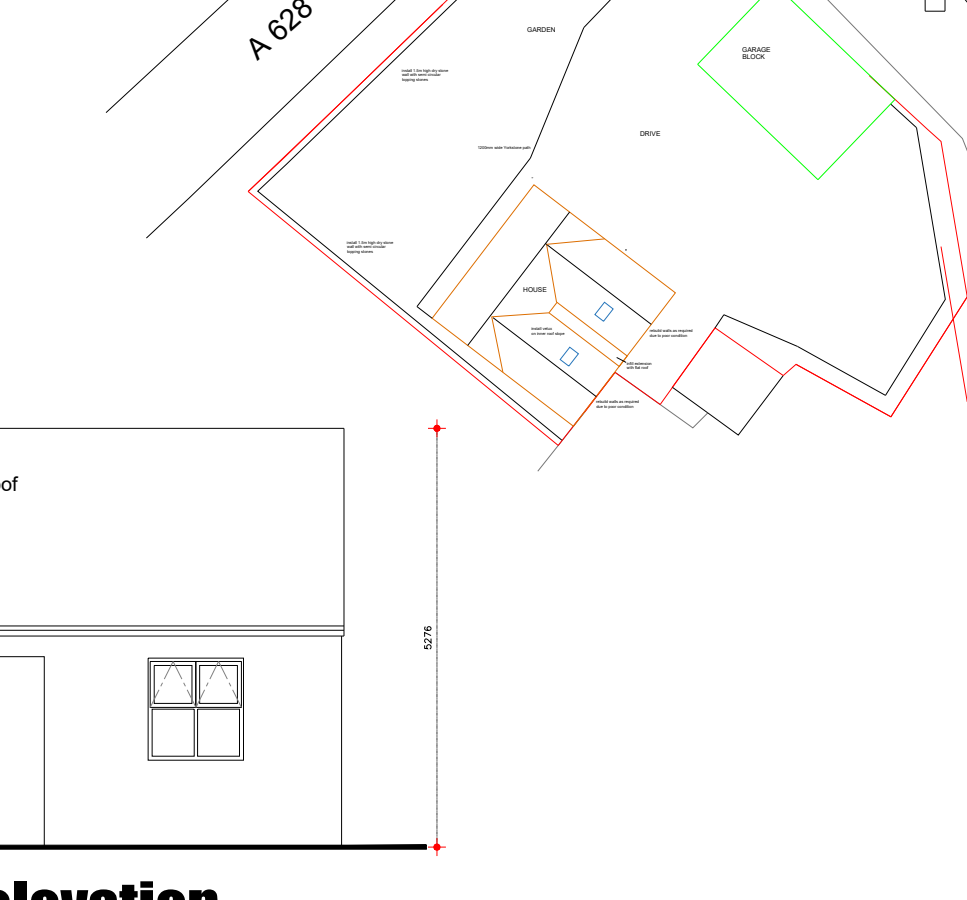


key plan

plans as existing



key plan

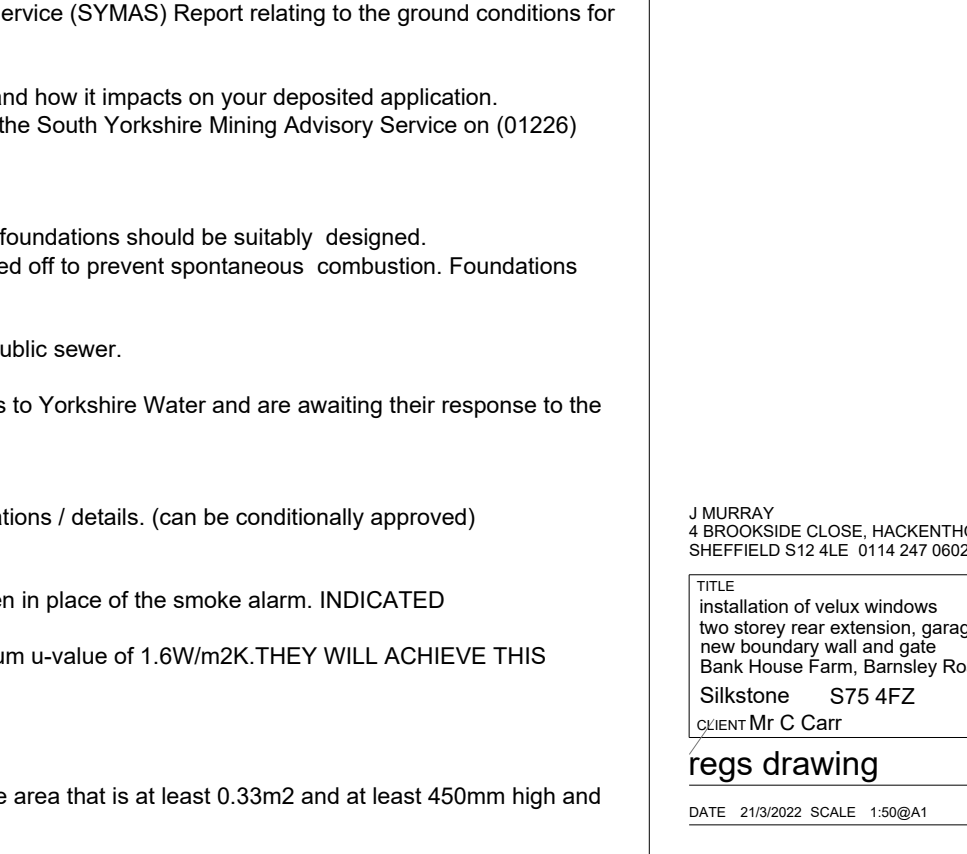

key plan