


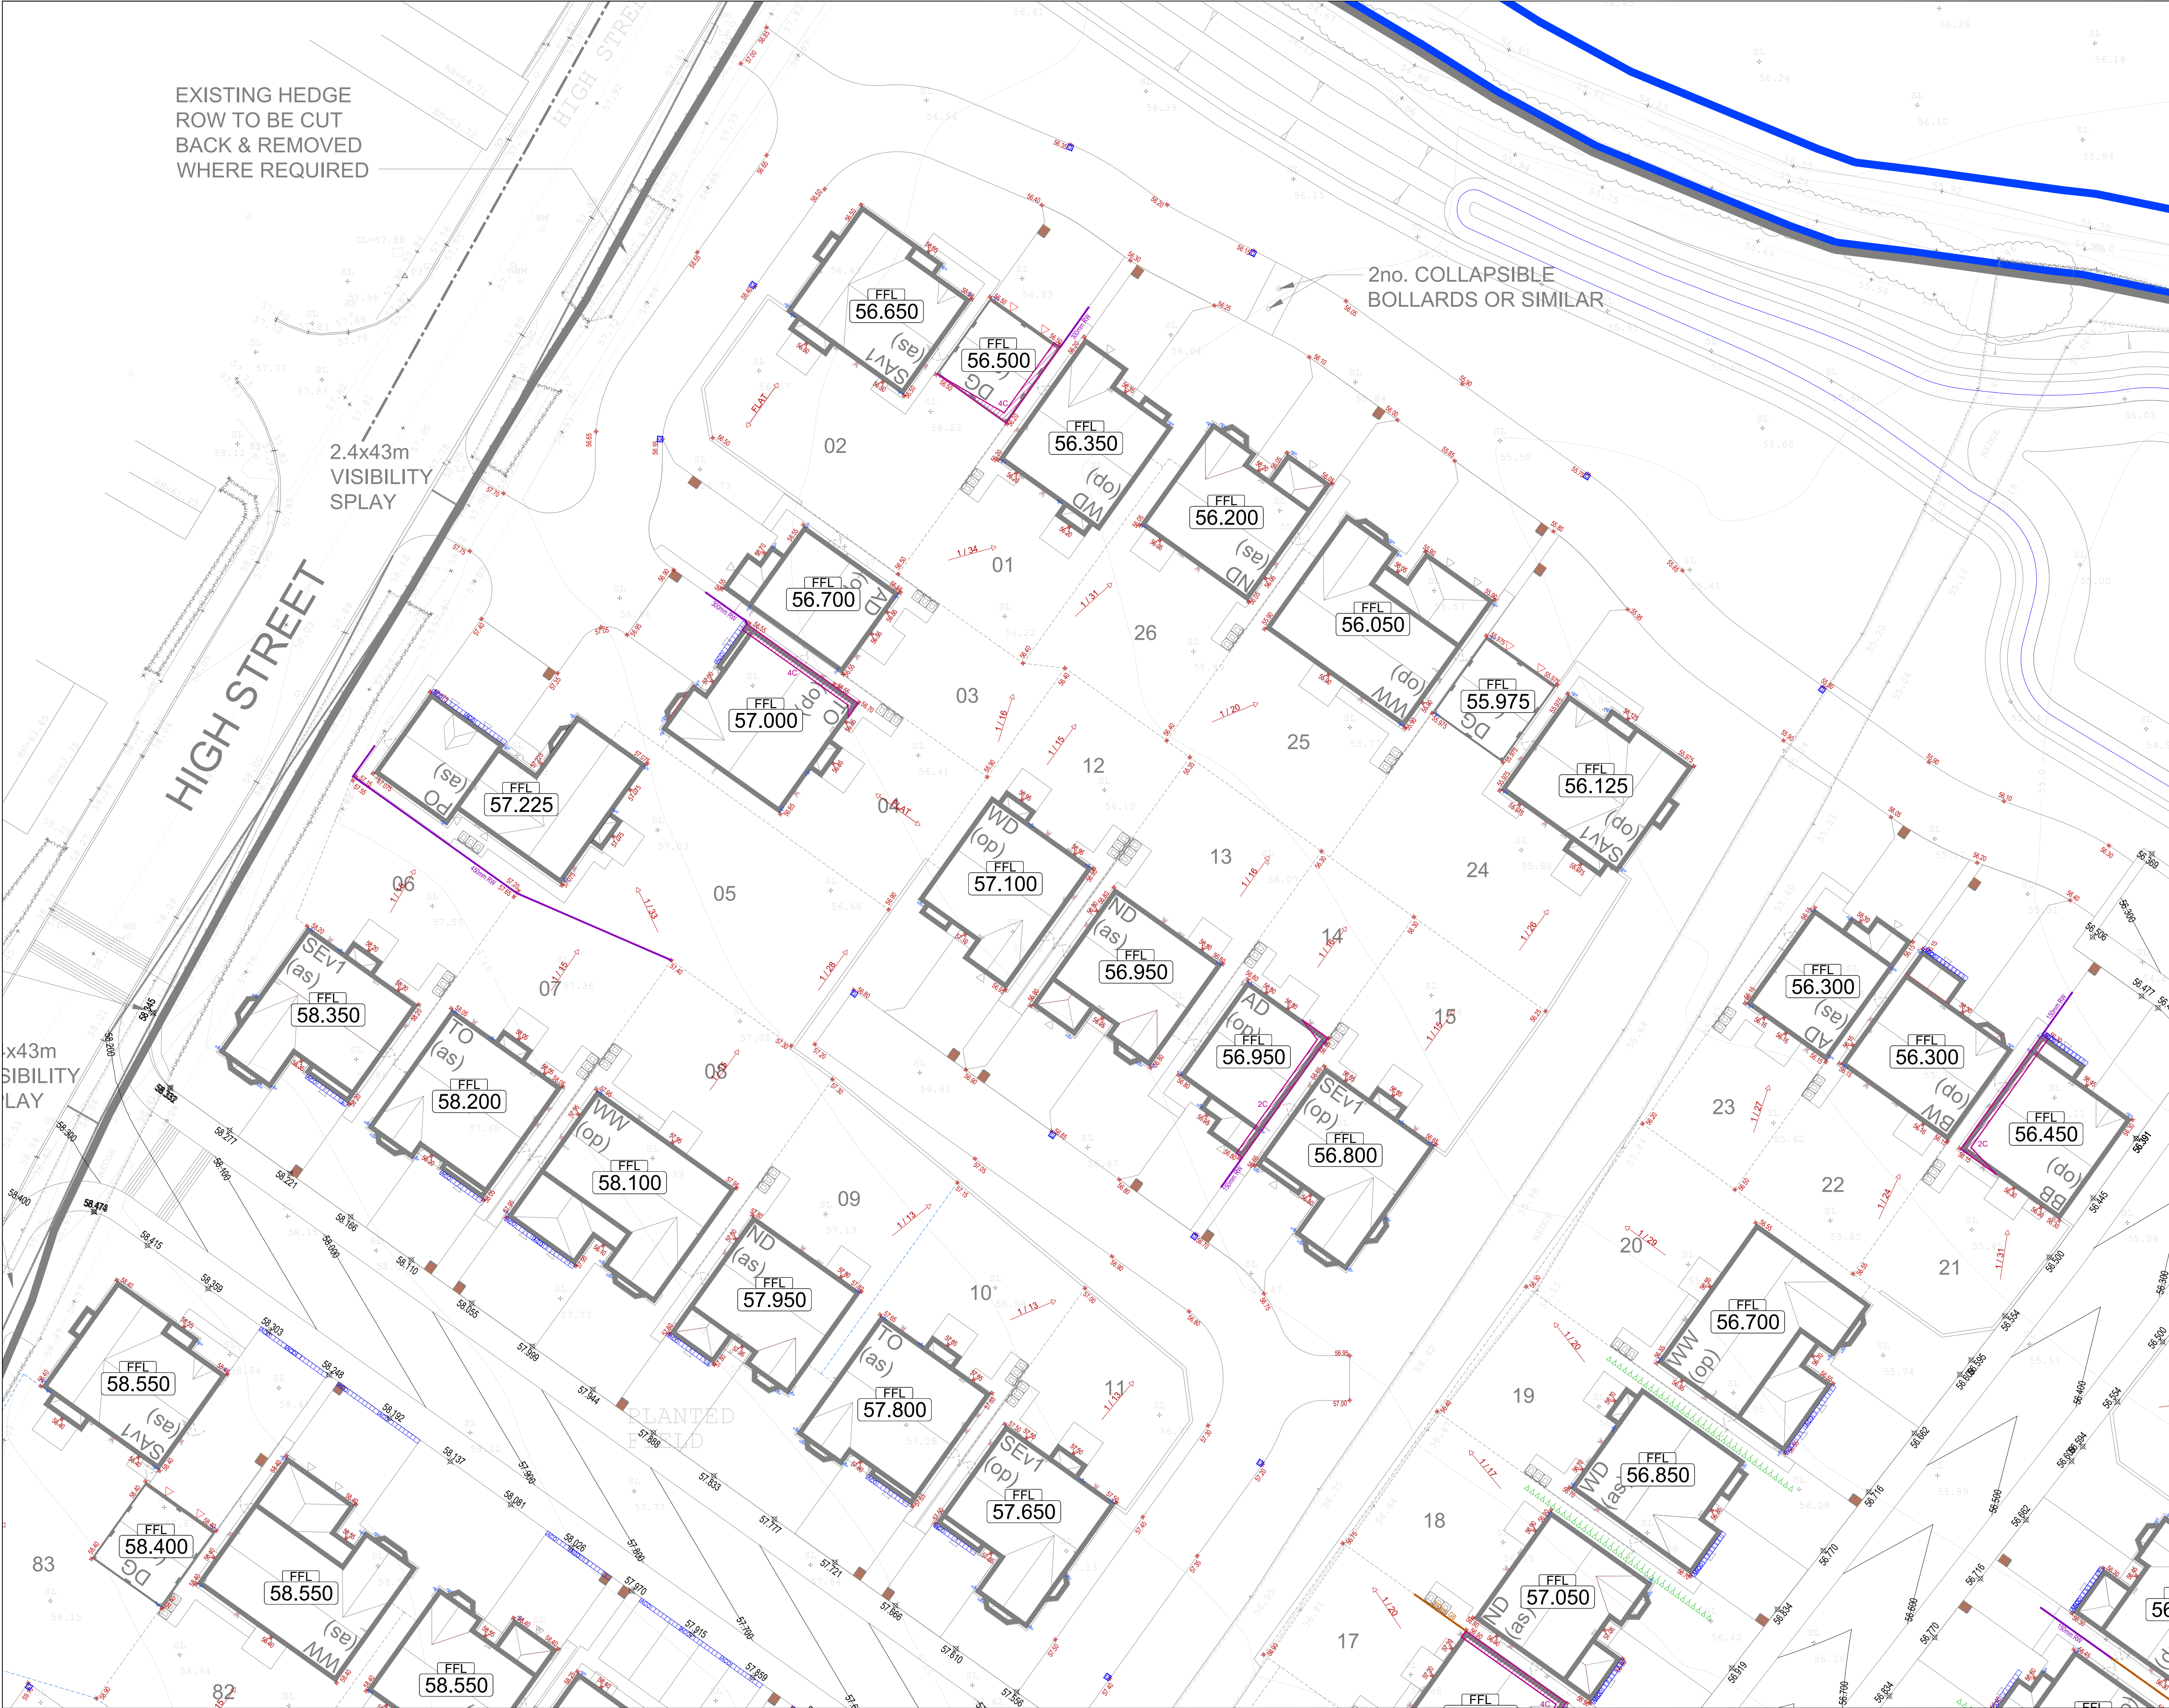

GENERAL NOTES:

- DO NOT SCALE THIS DRAWING. FOR DISCREPANCIES OR OMISSIONS CONTACT THE ENGINEER PRIOR TO WORK COMMENCING.
- MATERIALS AND WORKMANSHIP ARE TO COMPLY IN ALL RESPECTS WITH CURRENT PROJECT SPECIFICATIONS, CURRENT CODES OF PRACTICE, AND BUILDING REGULATIONS.
- THE COPYRIGHT OF THIS DRAWING IS VESTED IN THE ENGINEER AND MUST NOT BE COPIED OR REPRODUCED WITHOUT WRITTEN CONSENT.
- THE CONTRACTOR IS TO CHECK AND VERIFY ALL BUILDING AND SITE DIMENSIONS, LEVELS AND SEWER INVERT LEVELS AT CONNECTION POINTS BEFORE WORK COMMENCES.
- THIS DRAWING IS TO READ IN CONJUNCTION WITH ALL RELEVANT SPECIFICATIONS AND DRAWINGS ISSUED BY THE ENGINEER, ARCHITECT AND OTHER DESIGN DISCIPLINES.

EXTERNAL WORKS NOTES

This drawing is to be read in conjunction with all other detailed drawings and documents.

- Levels indicated on dwellings are Finished Floor Levels. Part M access to be provided as indicated.
- The contractor is to check the relationship between the as-built centreline of the road and the back of footpath, to verify that levels facilitate compliance with Part M access. Any discrepancy with design information is to be confirmed with the client prior to FFL's being set.
- The exact location and levels of all existing manholes/drainage to be checked prior to site commencement.
- The contractor is responsible for checking position and level of existing utilities prior to commencement.
- Levels indicated on site boundaries are generally inferred and should be checked against proposed levels prior to commencement, with any discrepancies being referred to the client for amendment.
- All Garden Gradients to be a max of 1 in 15.
- For setting out of dwellings/fencelines and roads please refer to the appropriate drawings. No dimensions are to be taken from this drawing.

EXTERNAL WORKS KEY

	Exposed Brickwork (over and above the standard 2 courses below FFL)
	Tanking (from FFL)
	Double Damp Proof Course
	Retaining Wall
	Gravel Board
	Slab On Edge
	Banking (max 10% gradient)
	Yard Gully
	Drainage Channel and Gully
	ACO Gully
	Garden Gradient
	Steps
	Proposed Level

Rev	Description	Date	By	Chkd
Preliminary				
Client Name: Harron Homes Yorkshire				
Project Name: Great Houghton, Barnsley				
Drawing Title: External Works Layout Sheet 3				
Scale: 1:200	Size: A1	First Issue Date: July 21	Initial: JA	Check: RAA
Project No: RED115	Drawing No: 302	Rev: *		

Residential Engineering Design Ltd
Civil Design Consultants

39 Highfield Road
Colley Gate
Halesowen
West Midlands
B63 2DH
Tel: 01384 210860
Email: admin@reddivils.com
Web: www.reddivils.com

© The drawing is the copyright of Residential Engineering Design Ltd