


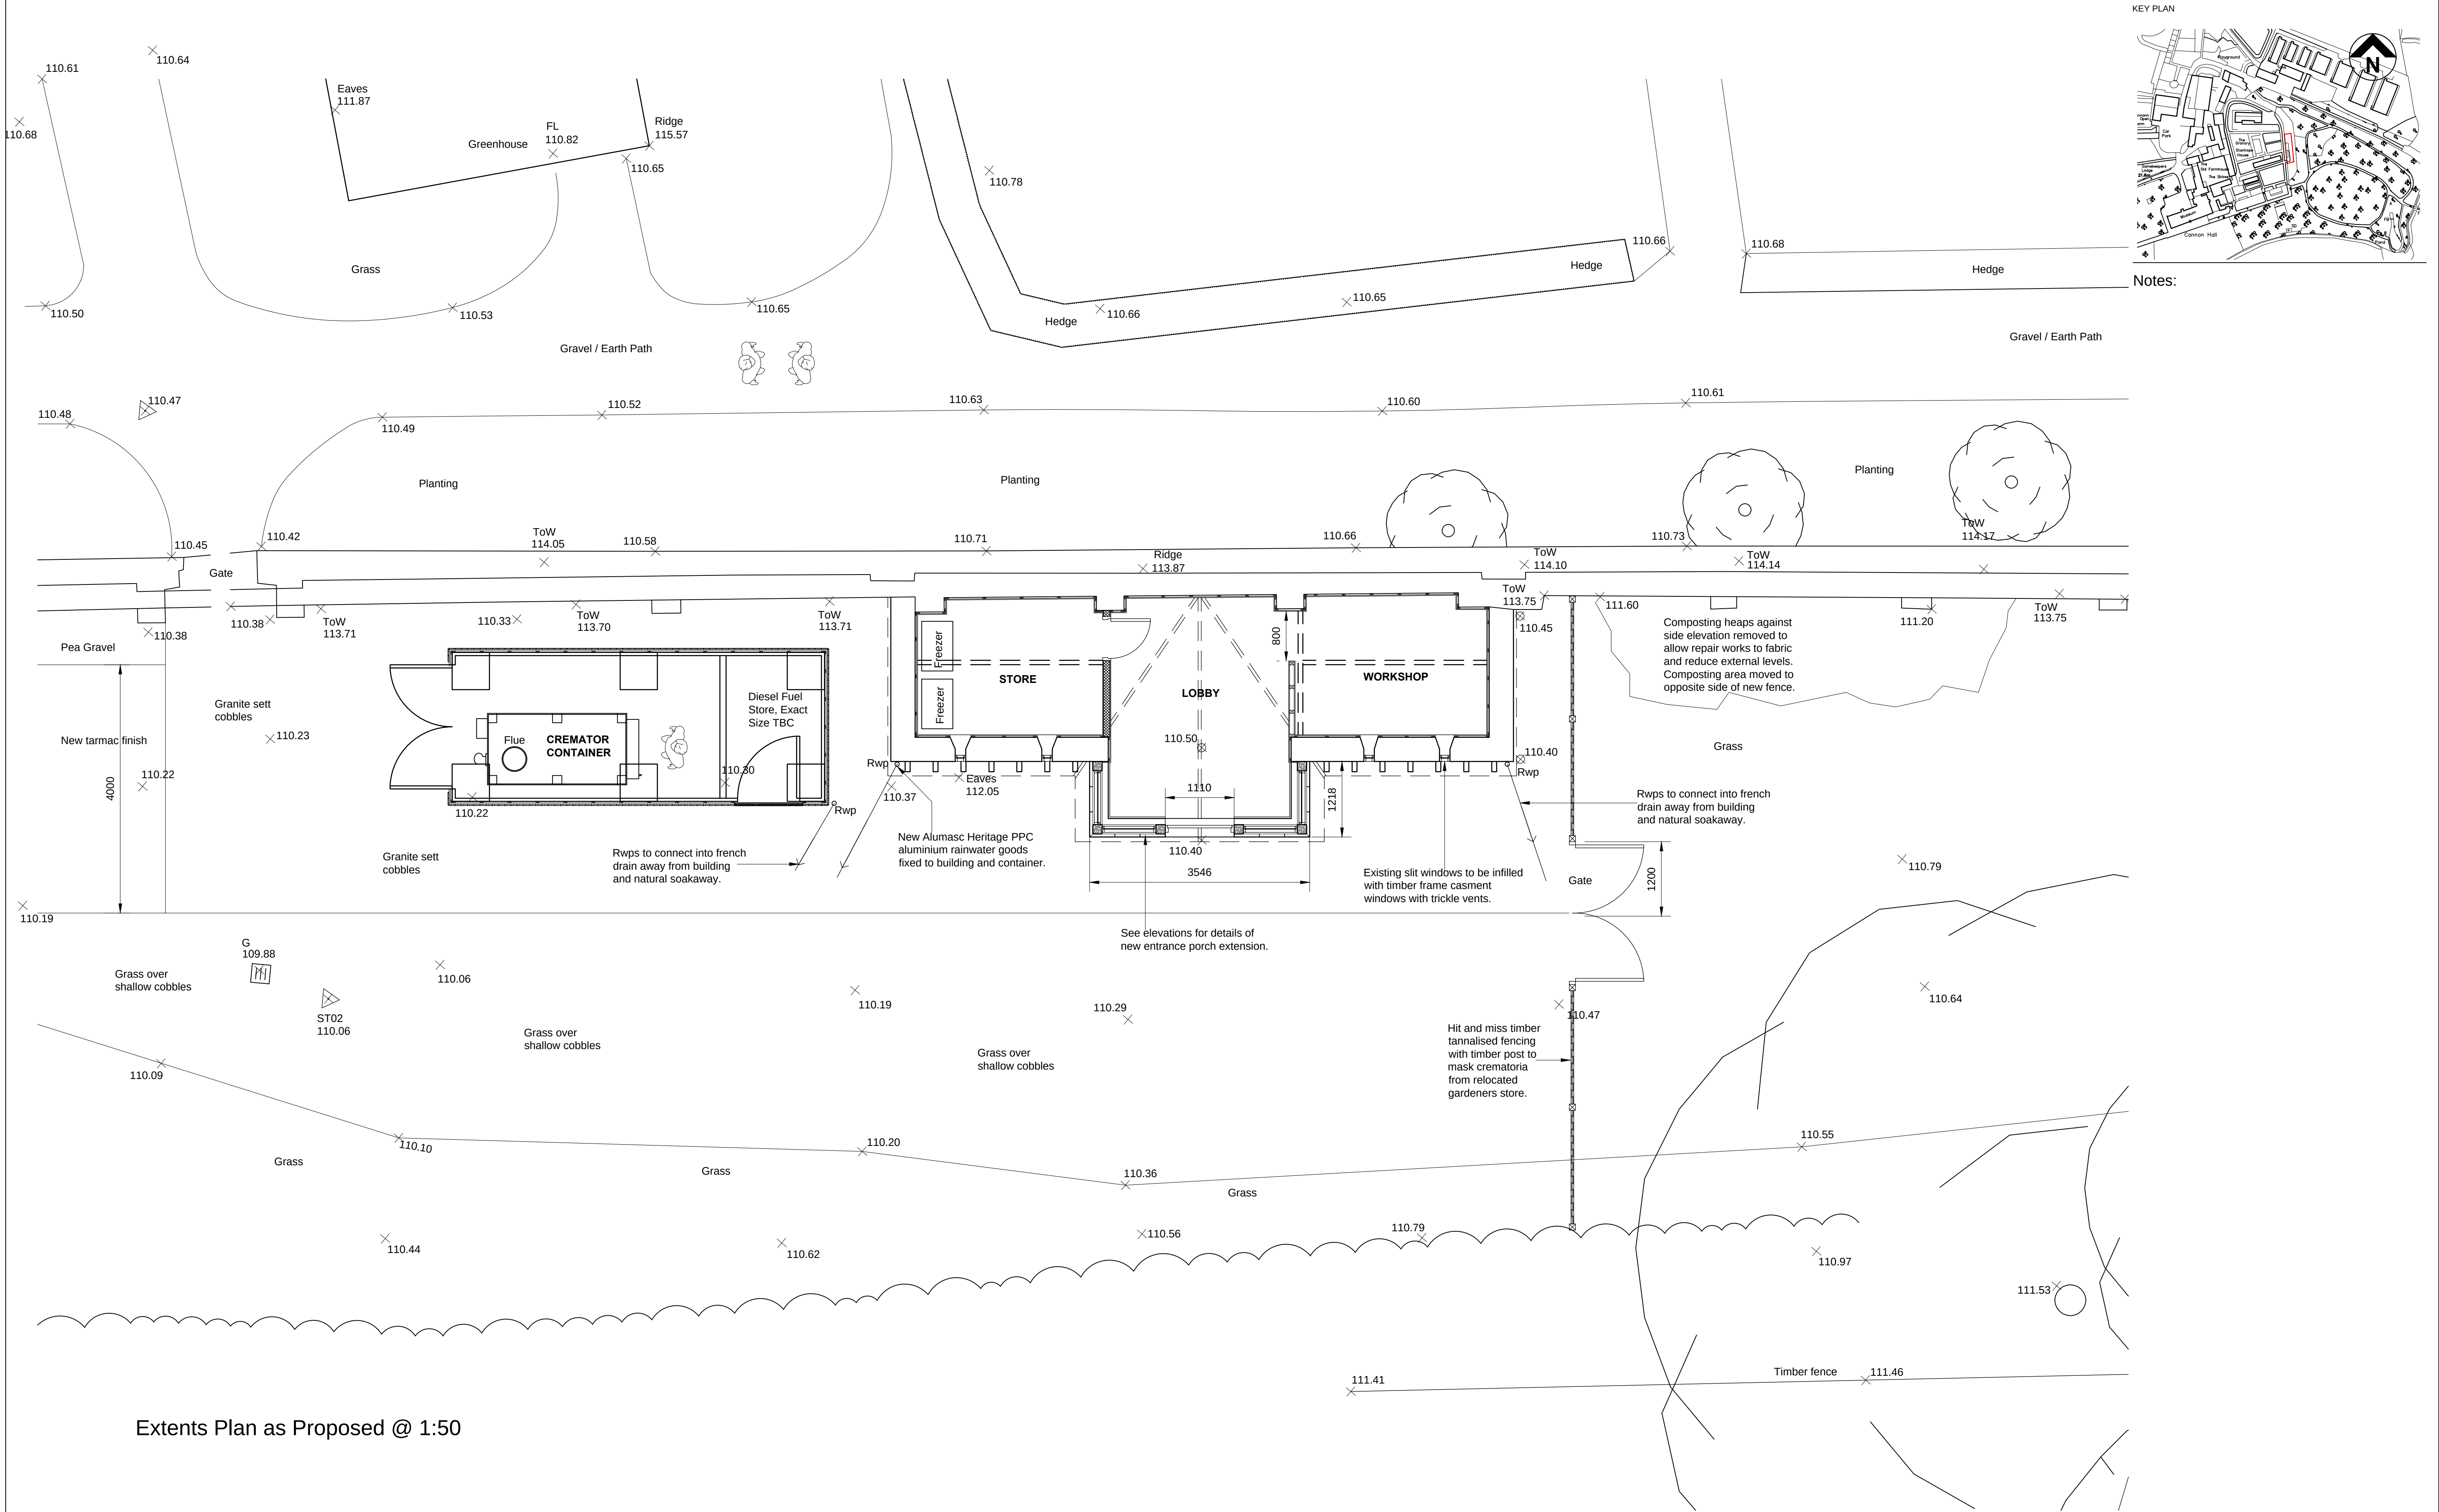

Planning Revised Set Issue. Job Reference Number Updated to 18-1-1024. Drawing title changed for extents, contained unit moved to opposite side of lean-to potting shed.										THIS DRAWING IS PRODUCED FOR USE IN THIS PROJECT ONLY AND MAY NOT BE USED FOR ANY OTHER PURPOSE. NPS PROPERTY CONSULTANTS LTD ACCEPT NO LIABILITY FOR THE USE OF THIS DRAWING OTHER THAN THE PURPOSE FOR WHICH IT WAS INTENDED IN CONNECTION WITH THIS PROJECT AS RECORDED IN THE PURPOSE FOR ISSUE AND FILE STATUS CODE.										RESPONSIBILITY IS NOT ACCEPTED FOR OTHERS SCALING DIRECTLY FROM THIS DRAWING. DO NOT SCALE FROM THIS DRAWING. USE WRITTEN DIMENSIONS ONLY.										CLIENT BMBC Bereavement										TITLE Proposed Plan with Extents										 NPS Barnsley Ltd Gillings Place, Rochdale 19, Barnsley, South Yorkshire, S10 2BQ, Tel: 01223 720000, Email: sales@nps.co.uk, web@nps.co.uk										SCALES 1:50										DISCIPLINE ARCHITECT										PROJECT NUMBER 18-1-1024	
P2AT19.06.17SBL19.06.17	