


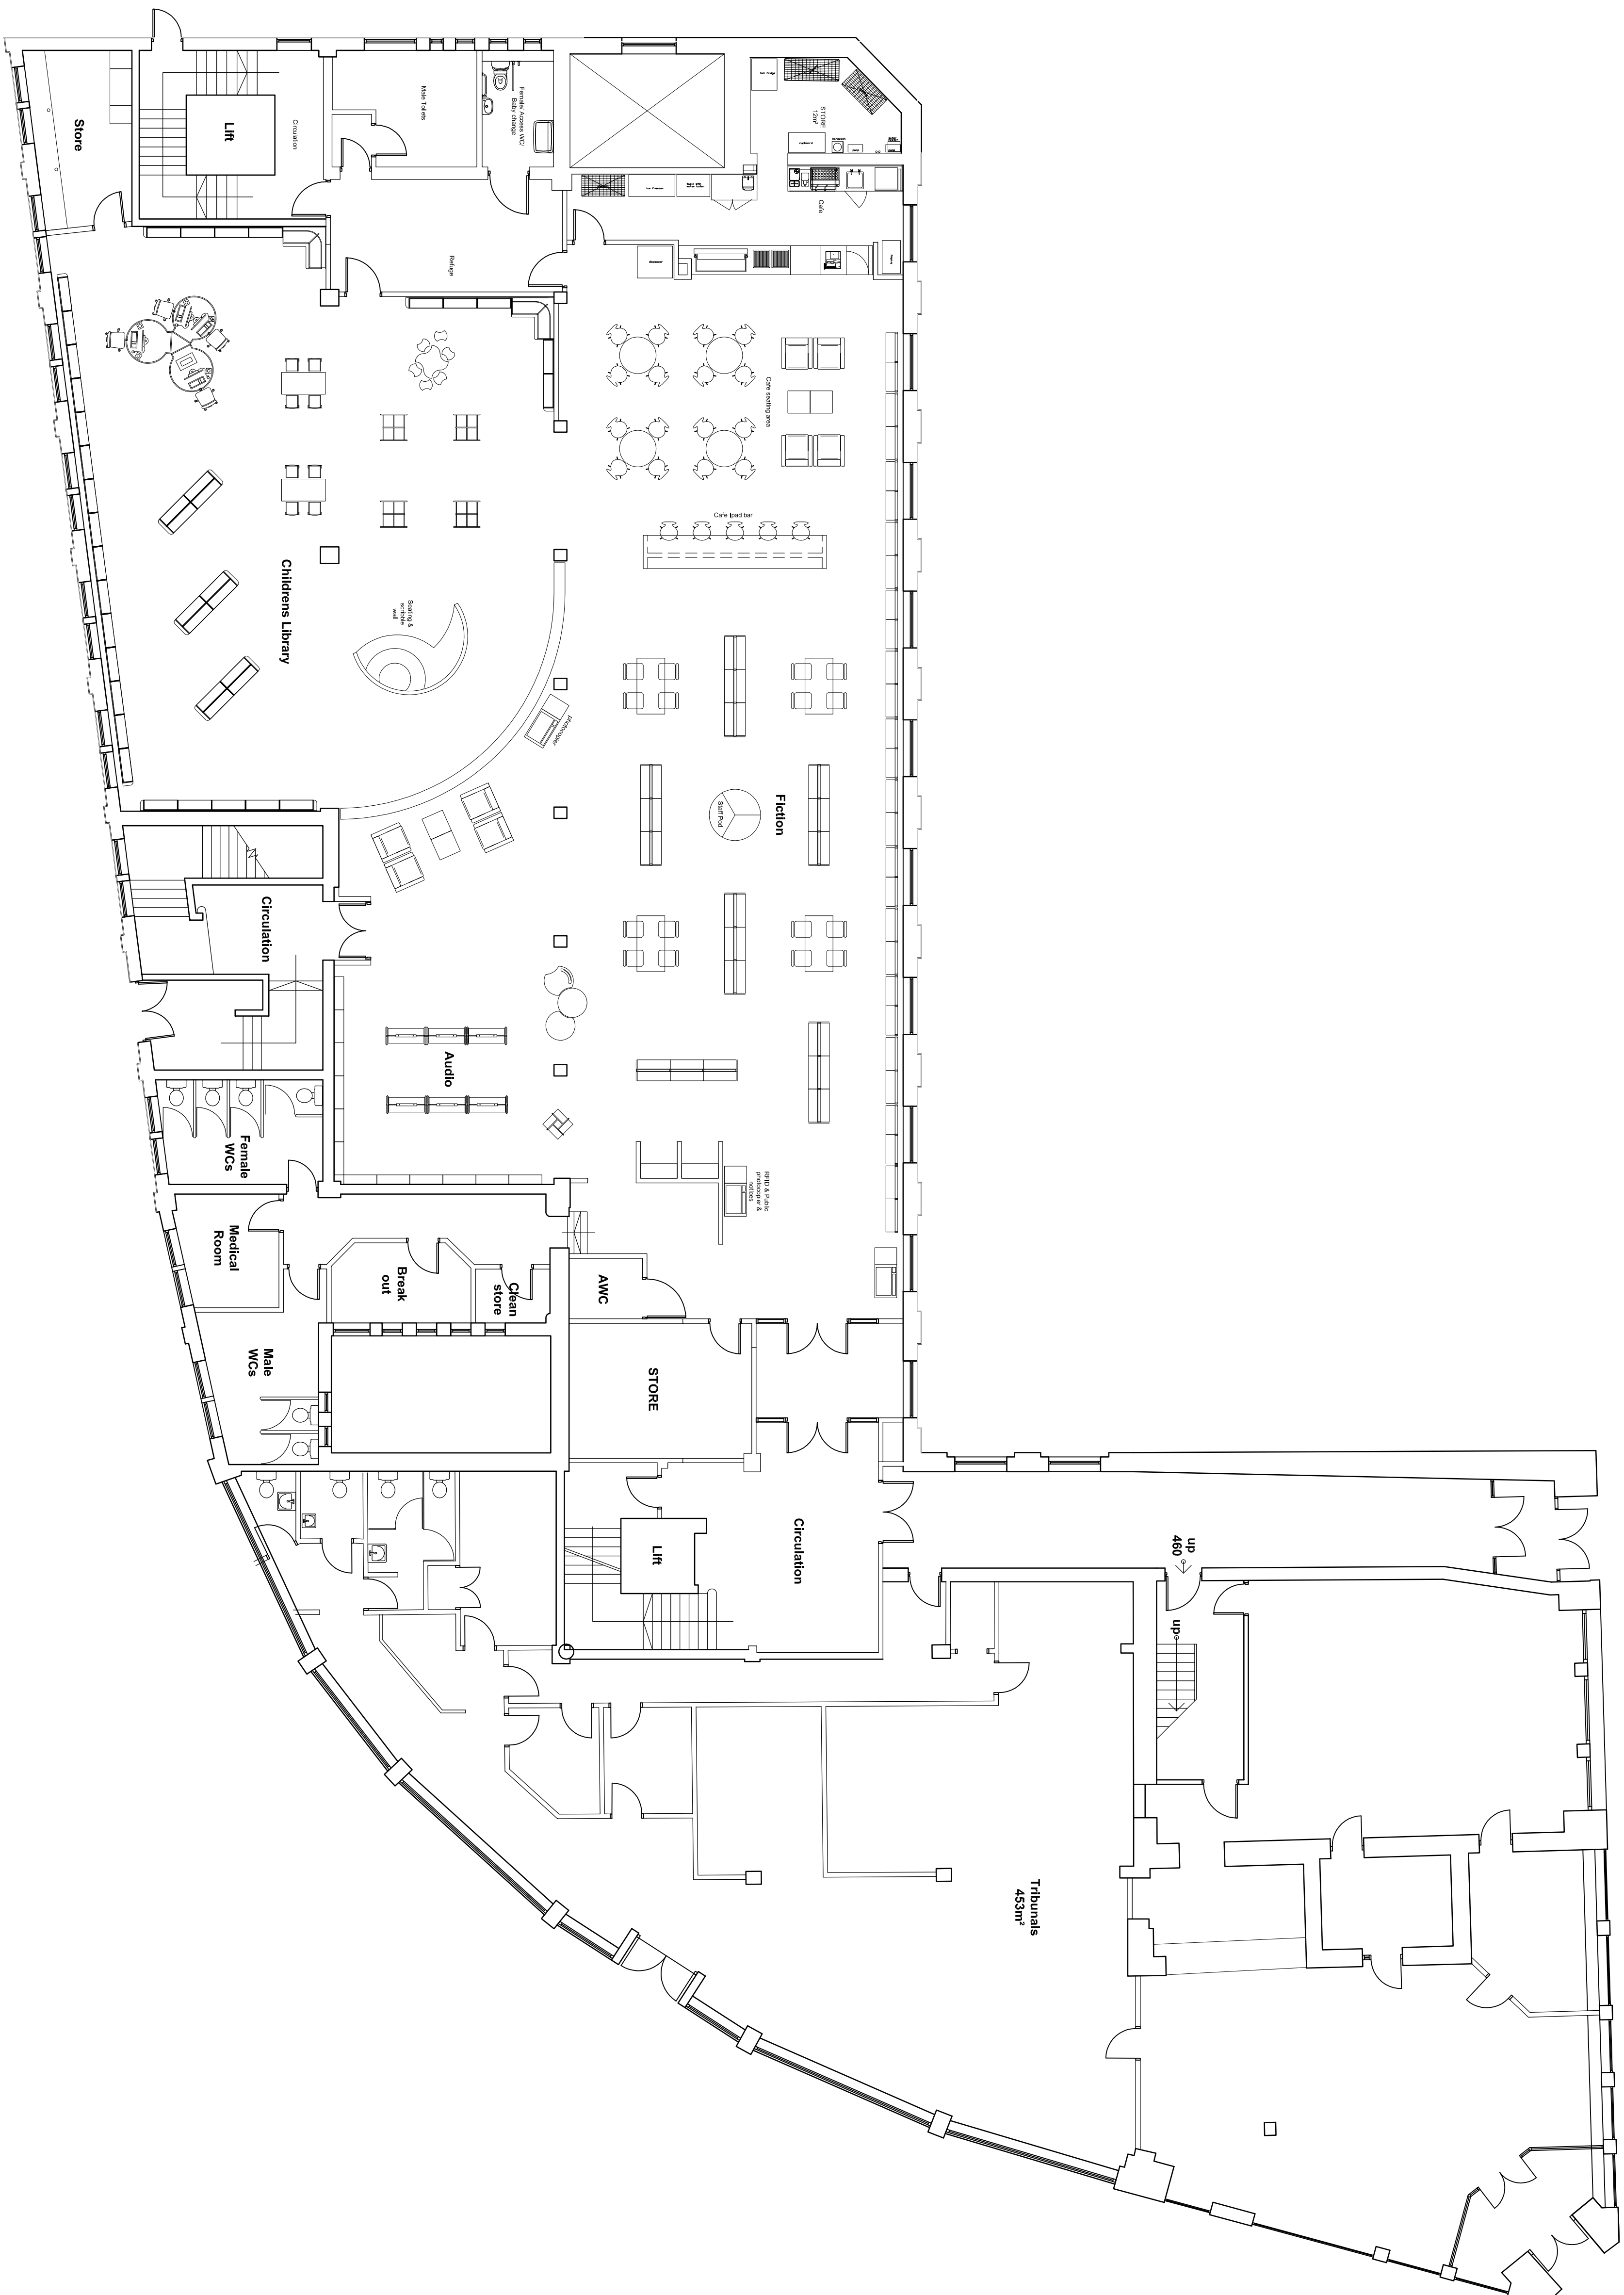

PROPOSED GROUND FLR PLAN - 1:100 @ A1