



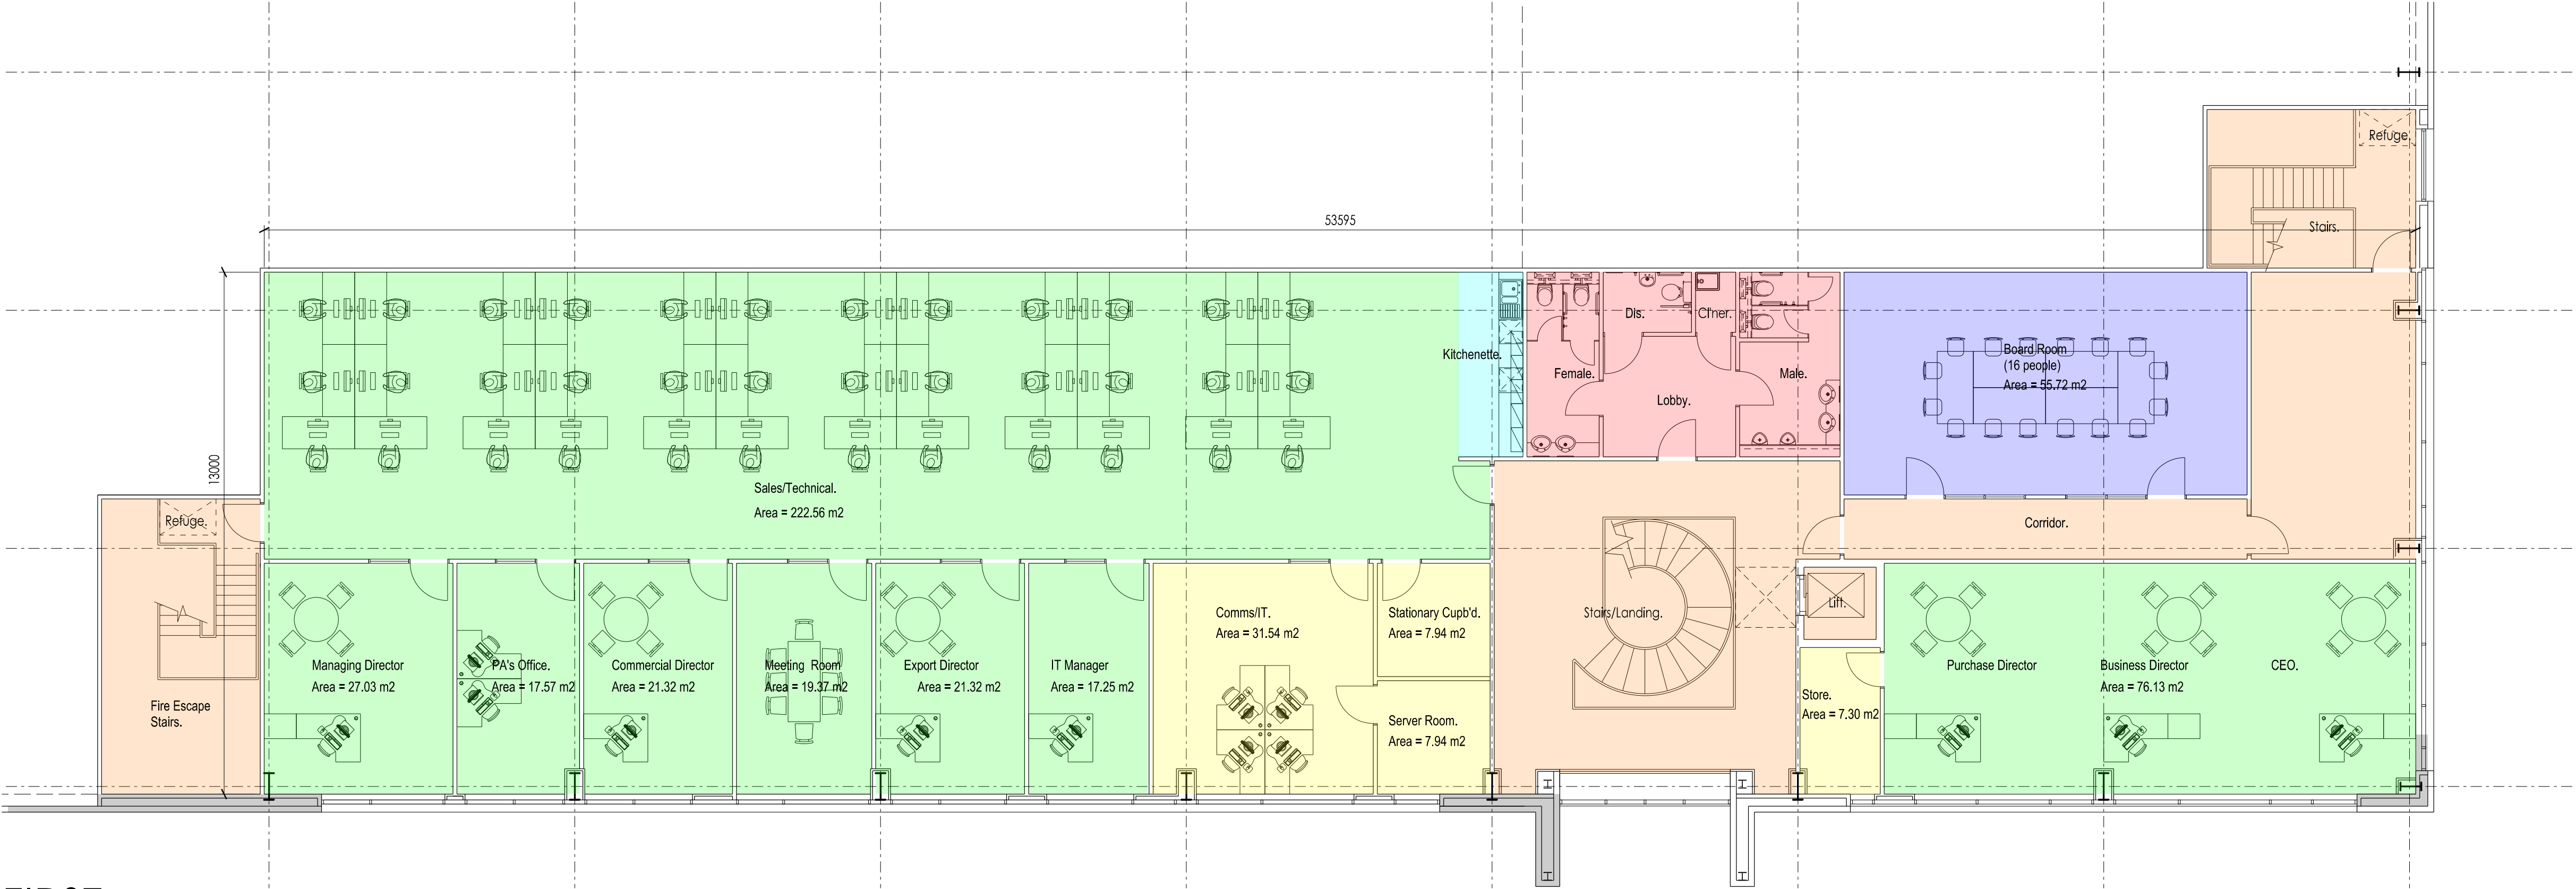

FIRST.

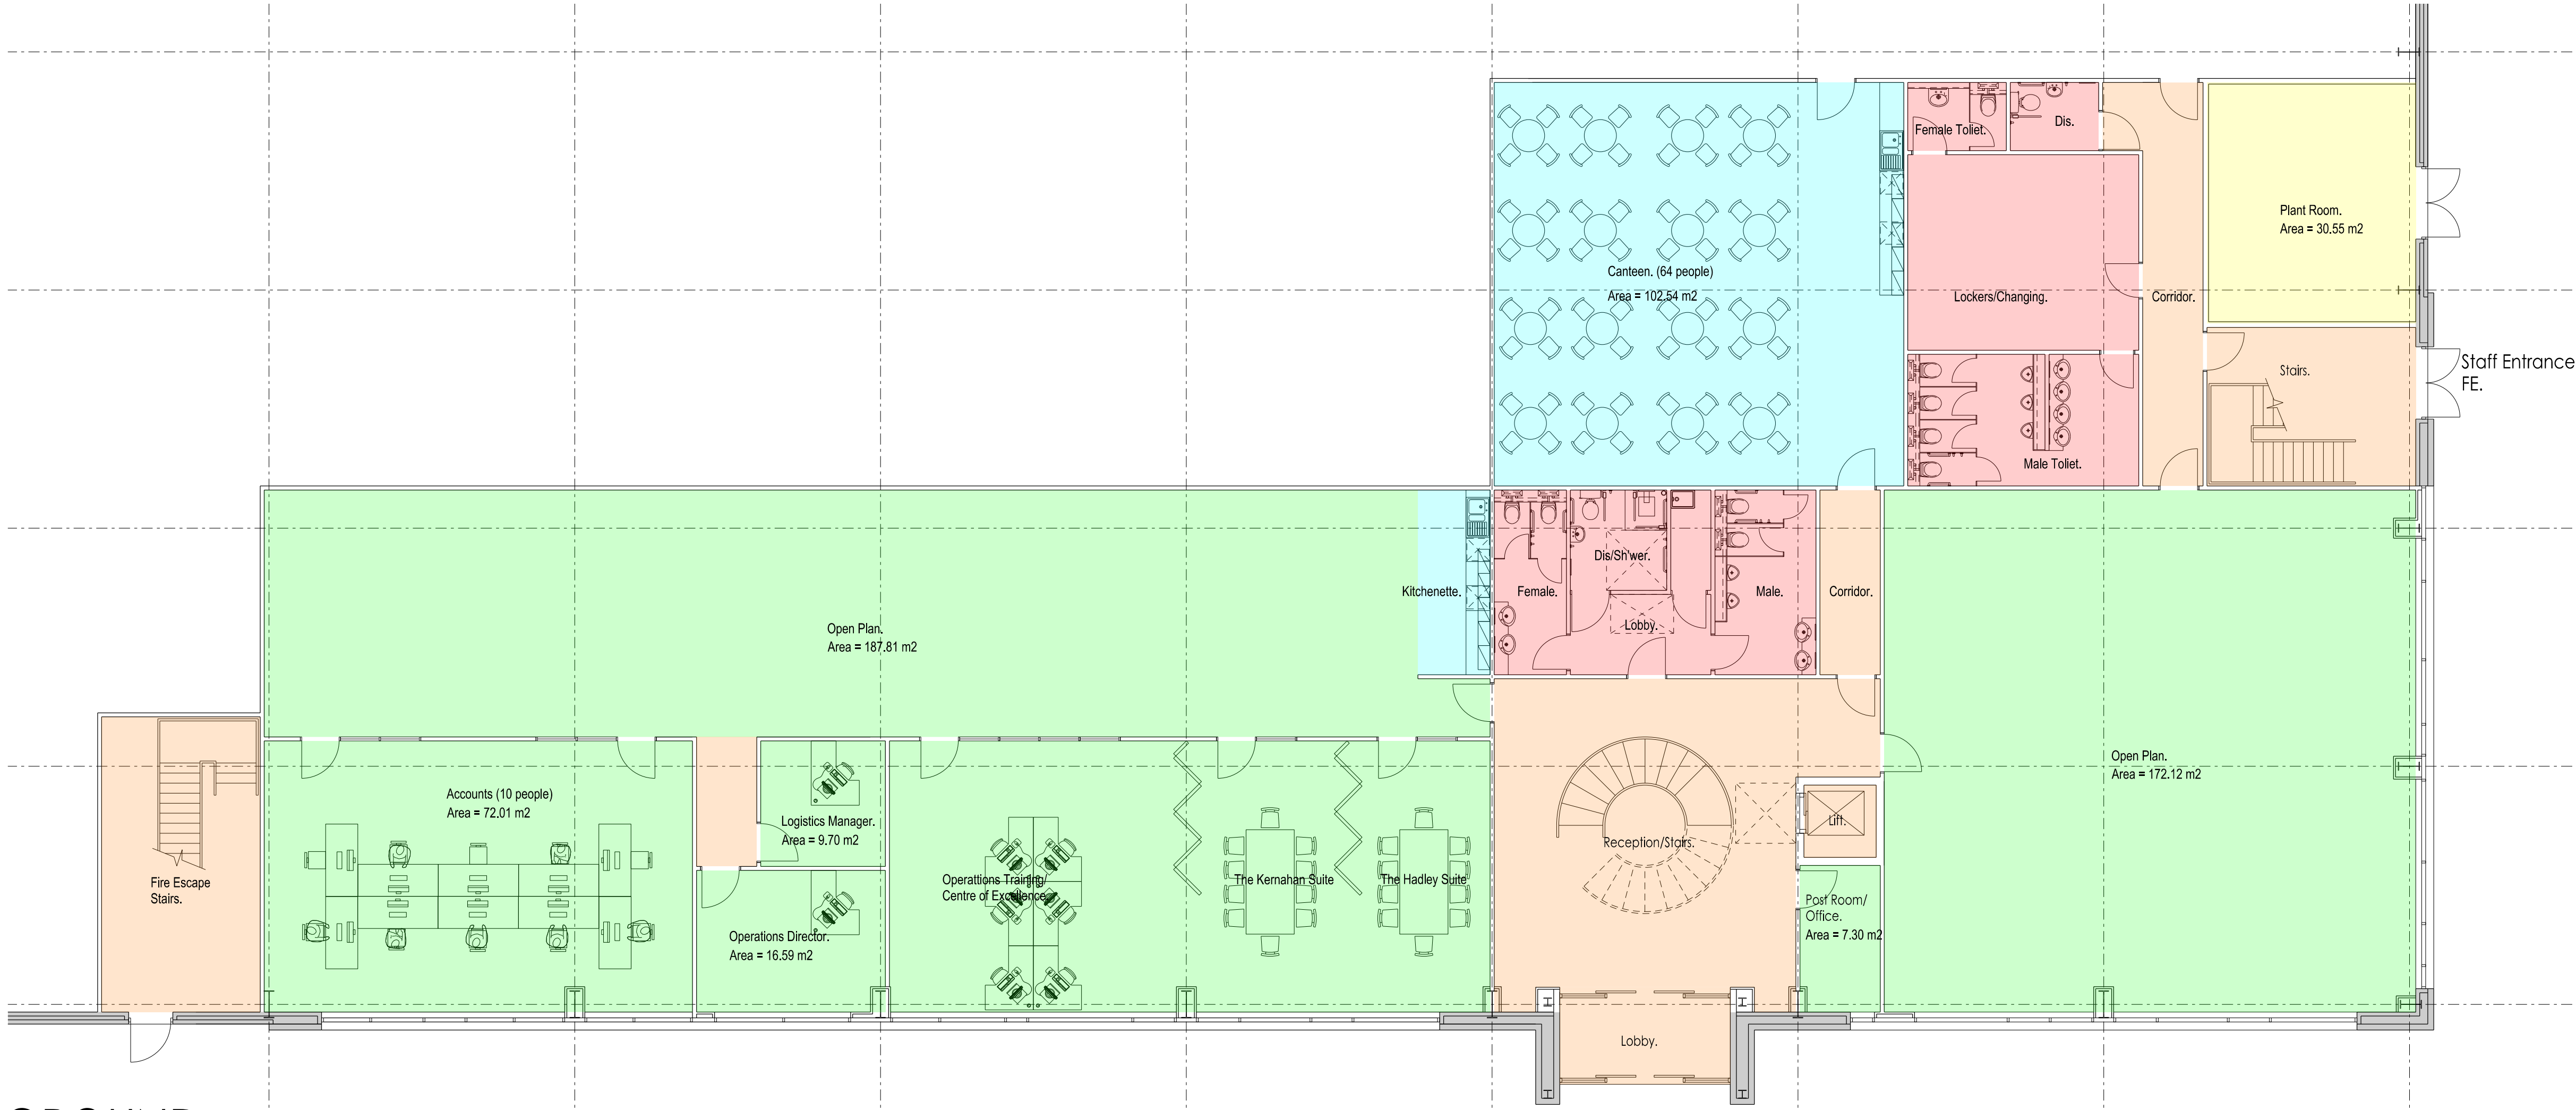

GROUND.

Williams Saunders is the trading name of Wm Saunders Partnership LLP. Wm Saunders Partnership Limited Liability Partnership is registered in England and Wales with the Registration number OC 308323. The Registered Office is Sheppard Lockton House, Cafferata Way, Newark on Trent, Notts, NG24 2TN.

This drawing & any design thereon is the copyright of Wm Saunders Partnership LLP and must not be reproduced without their written consent.

Contractors must verify all dimensions, levels and co-ordinates of the site before commencing any work or making any shop drawings: no dimensions to be taken from drawing.

This drawing is subject to Planning and Building Regulations approval.

Desk/furniture is diagrammatic only and subject to final end users requirements/design.

Internal Floor Areas, incl. stairs -

Ground - 959.3 sq.m (10,326 sq.ft)
First - 730.6 sq.m (7,864sq.ft)

TOTAL - 1,689.9 m2 (18,190 ft2)

A	Status amended	MB	SW	04/15
-	Issued for information	SW	NAC	03/15
Rev	Description	Drm	VF'd	Date
In accordance with CDM Regulations 7, 11 and 18, any significant risks (as defined in the Approved Code of Practice paragraph 133) relating to the design features shown on this drawing have been identified and are annotated thus:				
☒ No significant risks have been identified.				
☐ Significant risks have been identified - refer to notes on drawing for information on residual risks and any control measures to be employed.				
Refer to the current Designer's Risk Assessment sheets for further details.				
Designer's Signature		SW		Date 03/15

Drawing Status **PLANNING**

williamsaunders
architecture: engineering: building consultancy

Sheppard Lockton House
Cafferata Way
Newark-on-Trent
Nottinghamshire, NG24 2TN

Tel: 01636 704361
Fax: 01636 702809
W: wms-saunders.co.uk

Also at Leeds, Cardiff, Wlirksomworth

Project Proposed Industrial Development, Ashroyd Business Park, Plot 2, Barnsley.			
Client Ackroyd & Abbott Ltd			
Title Unit 1 - Office Area Layouts.			
Drawn SW	Date March 2015	Scale 1:100	@ A1
Discipline Arch.	Project Number 9018	Drawing Number (D)03	Revision A