

REVISIONS				REVISIONS				REVISIONS			
REV	DATE	BY	DESCRIPTION	REV	DATE	BY	DESCRIPTION	REV	DATE	BY	DESCRIPTION

DEVELOPMENT NAME: Upper Sheffield Road, Barnsley

SCALE: 1:1250

TITLE: Location Plan

Taylor Wimpey

Taylor Wimpey Yorkshire
Sandpiper House
Calder Park
Wakefield WF2 7UA

Upper Sheffield Road


Location Plan




FRONT ELEVATION




REAR ELEVATION

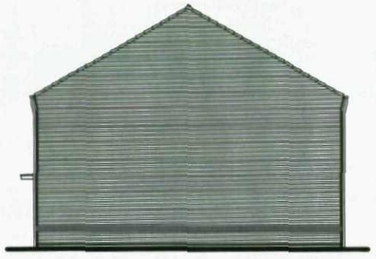

SIDE ELEVATION

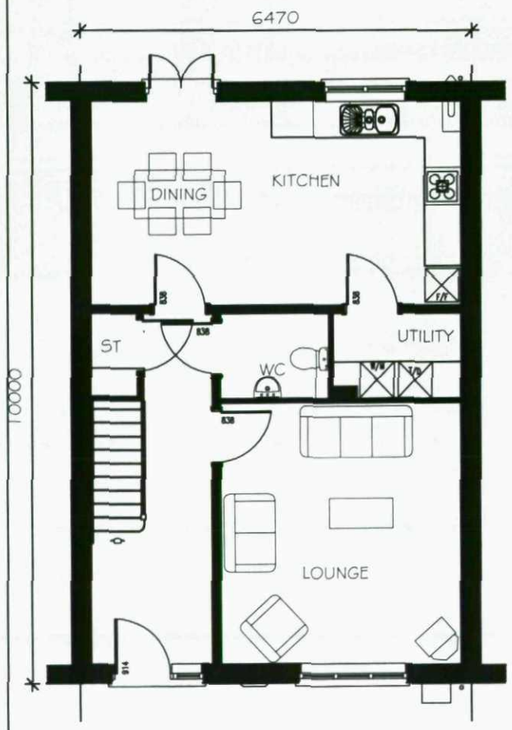

GROUND FLOOR PLAN

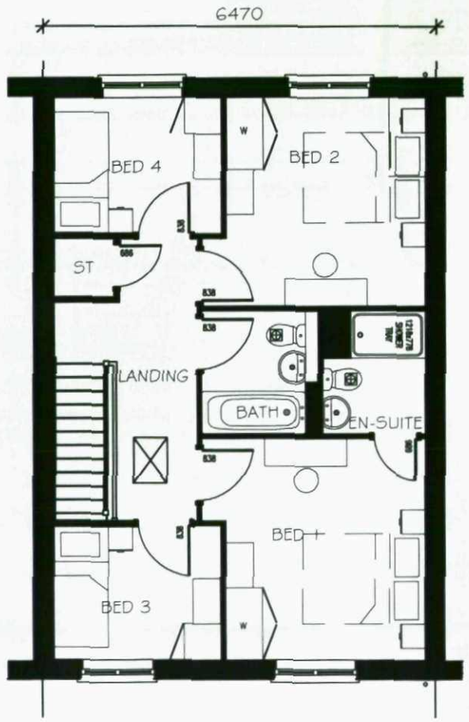

FIRST FLOOR PLAN



PA46 PETFORD
PERSPECTIVE

REVISIONS				REVISIONS				REVISIONS			
REV	DATE	BY	DESCRIPTION	REV	DATE	BY	DESCRIPTION	REV	DATE	BY	DESCRIPTION


DEVELOPMENT NAME: Upper Sheffield Road, Barnsley
SCALE: 1:100, 1:200
TITLE: PA46 Petford, Planning Drawing

Taylor Wimpey

Taylor Wimpey Yorkshire
Sandpiper House
Calder Park
Wakefield WF2 7UA

Upper Sheffield Road, Barnsley
Petford Planning


374/PA46/01

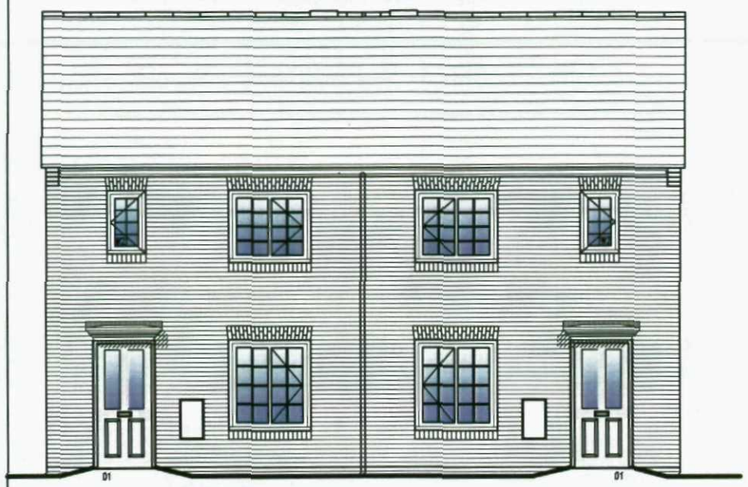

FRONT ELEVATION




REAR ELEVATION

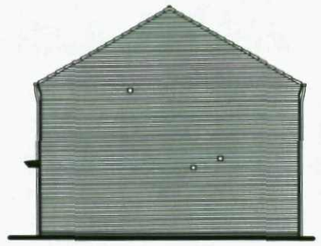


SIDE ELEVATION



PA32 EARLSFORD
PERSPECTIVE

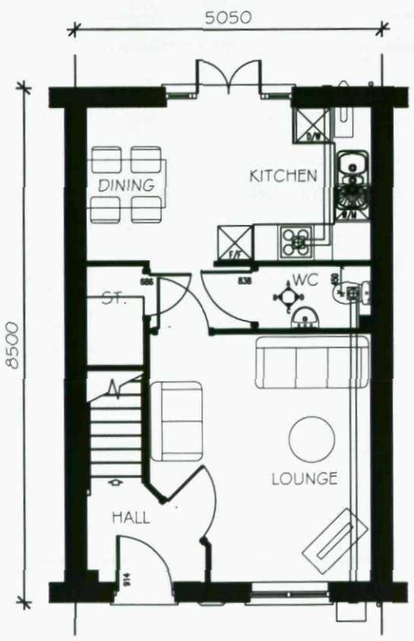

GROUND FLOOR PLAN

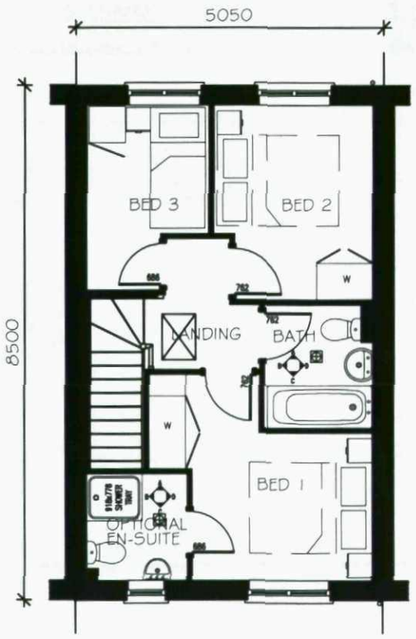

FIRST FLOOR PLAN

REVISIONS				REVISIONS				REVISIONS			
REV	DATE	BY	DESCRIPTION	REV	DATE	BY	DESCRIPTION	REV	DATE	BY	DESCRIPTION


DEVELOPMENT NAME: Durkar Lane, Crigglestone
SCALE: 1:100, 1:200
TITLE: PA32 Earlsford, Planning Drawing

Taylor Wimpey

Taylor Wimpey Yorkshire
Sandpiper House
Calder Park
Wakefield WF2 7UA

Upper Sheffield Road, Barnsley
Earlsford Planning

374/PA32/01

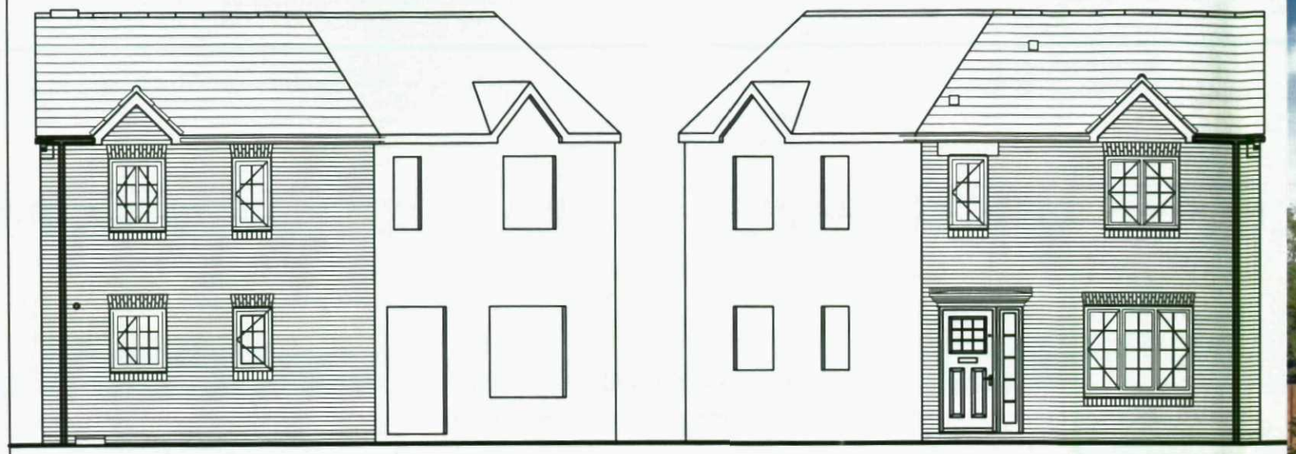

FRONT ELEVATION

FRONT ELEVATION




850 WYE
PERSPECTIVE




REAR ELEVATION

SIDE ELEVATION

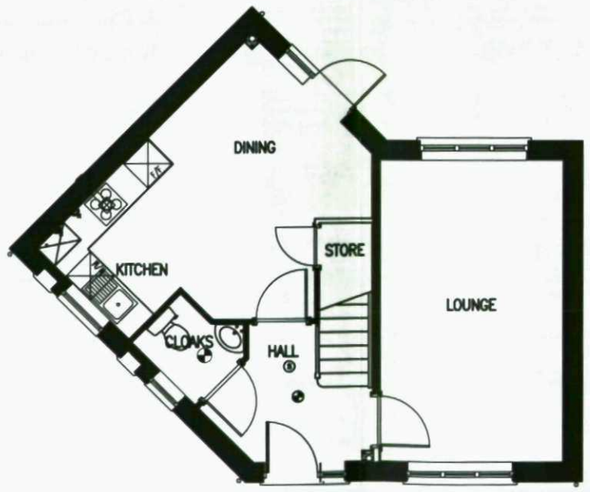

GROUND FLOOR PLAN

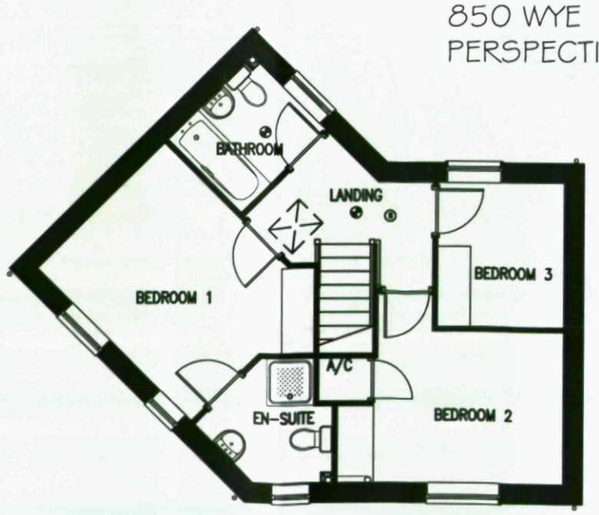

FIRST FLOOR PLAN

REVISIONS				REVISIONS				REVISIONS			
REV	DATE	BY	DESCRIPTION	REV	DATE	BY	DESCRIPTION	REV	DATE	BY	DESCRIPTION

DEVELOPMENT NAME: Upper Sheffield Road, Barnsley

SCALE: 1:100, 1:200


TITLE: 850 Wye, Planning Drawing

Taylor Wimpey


Taylor Wimpey Yorkshire
Sandpiper House
Calder Park
Wakefield WF2 7UA

Upper Sheffield Road, Barnsley
Wye Planning


374850/01

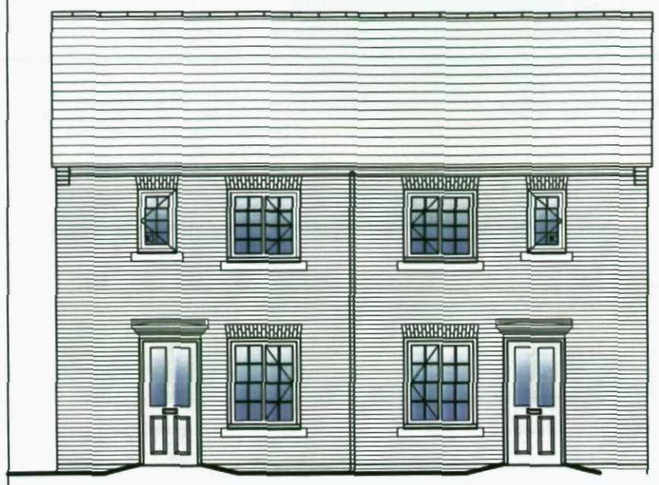

FRONT ELEVATION-

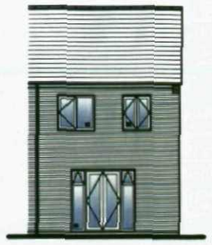


REAR ELEVATION

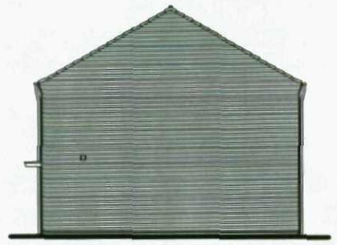


SIDE ELEVATION



PA30 DADFORD
PERSPECTIVE

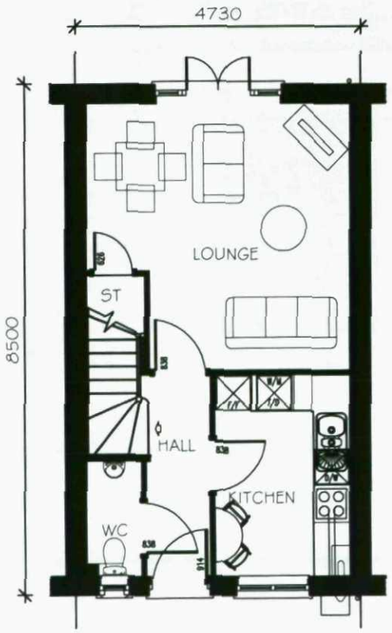

GROUND FLOOR

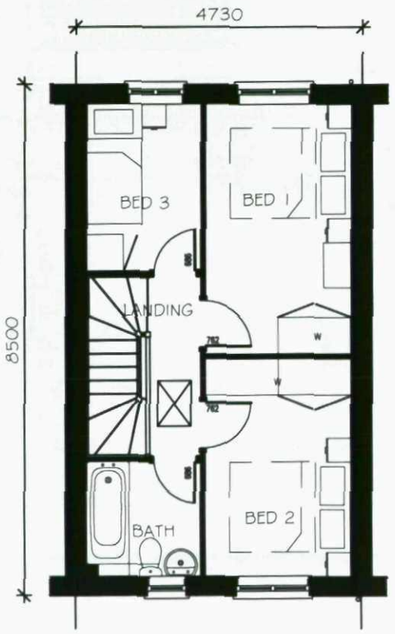

FIRST FLOOR

REVISIONS			
REV	DATE	BY	DESCRIPTION

REVISIONS			
REV	DATE	BY	DESCRIPTION

REVISIONS			
REV	DATE	BY	DESCRIPTION

DEVELOPMENT NAME
Upper Sheffield Road, Barnsley

SCALE
1:100, 1:200

TITLE
PA30 Dadford, Planning Drawing

Taylor Wimpey


Taylor Wimpey Yorkshire
Sandpiper House
Calder Park
Wakefield WF2 7UA

Upper Sheffield Road, Barnsley
Dadford Planning


374PA30001



FRONT ELEVATION

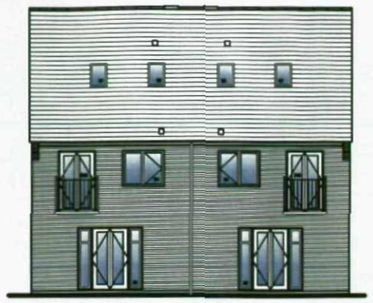


REAR ELEVATION

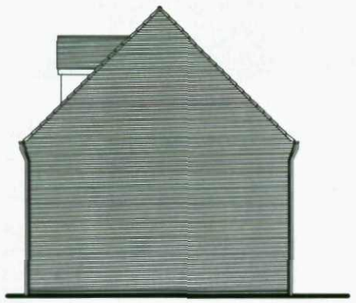


SIDE ELEVATION




PB31 ALDERTON
PERSPECTIVE

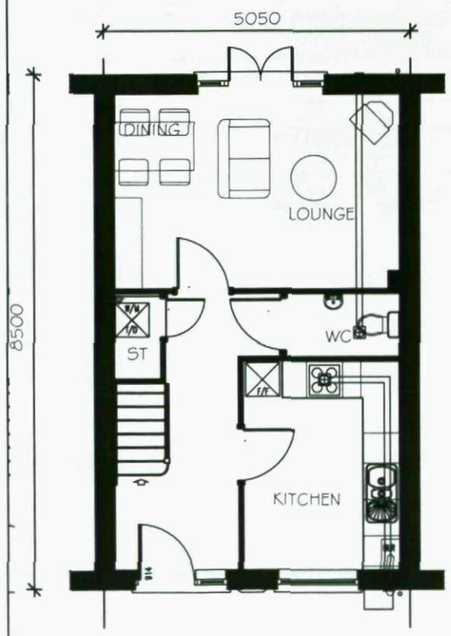

GROUND FLOOR PLAN

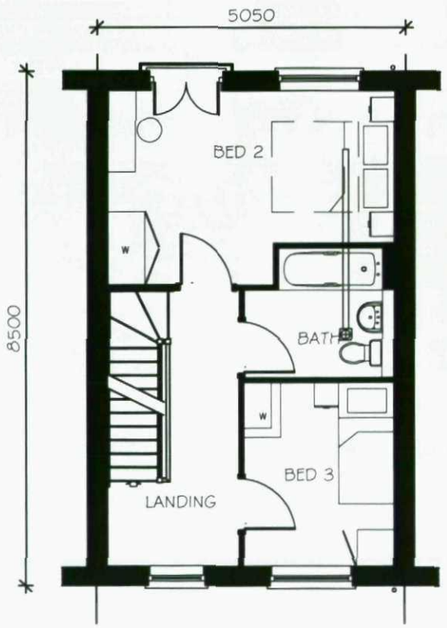

FIRST FLOOR PLAN

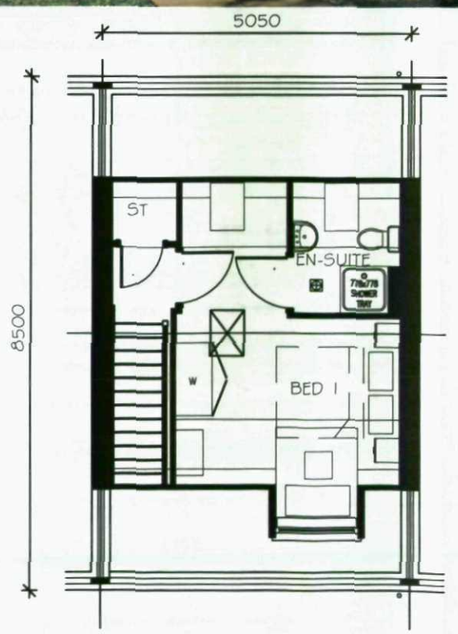

SECOND FLOOR PLAN

REVISIONS				REVISIONS				REVISIONS			
REV	DATE	BY	DESCRIPTION	REV	DATE	BY	DESCRIPTION	REV	DATE	BY	DESCRIPTION

DEVELOPMENT NAME: Upper Sheffield Road, Barnsley
SCALE: 1:100, 1:200
TITLE: PB31 Alderton, Planning Drawing

Taylor Wimpey


Taylor Wimpey Yorkshire
Sandpiper House
Calder Park
Wakefield WF2 7UA

Upper Sheffield Road, Barnsley
Alderton Planning

374PB31101


BLUEBELL BANK
HAW ROYD
DAISY DRIVE
WINDMILL CLOSE
SERVICE MARGIN
Elec Sub Station
Approximate mine shaft positions
Extent of sewer easement
2.4m x 90m visibility Splays
Possible future access
DIZZY(a)
PA42 (o)
PA31(a) PA32 (a) PA32 (o)
PA30 (a) PA30 (a) PA30 (o)
PA32 (a) PA32 (a) PA32 (o)
ROOKERY VIEW
PA25 (o)
PA46 (o)
FB41 (o)
HT24(o)
PA32 (o) PA32 (o)
PA30 (o) PA30 (o)
PA32 (o)
PA46 (o)
HT35(o)
HT36(o)
HT37(o)
HT38(o)
HT39(o)
FB31 (e) FB31 (o)
FB55 (o)
HT40 (o)
PA44 (o)
PA46 (o)
PA46 (o)
FB41 (o)
FB41 (o) FB41 (o)
PA42 (o)
PA42 (o)
PA42

Existing

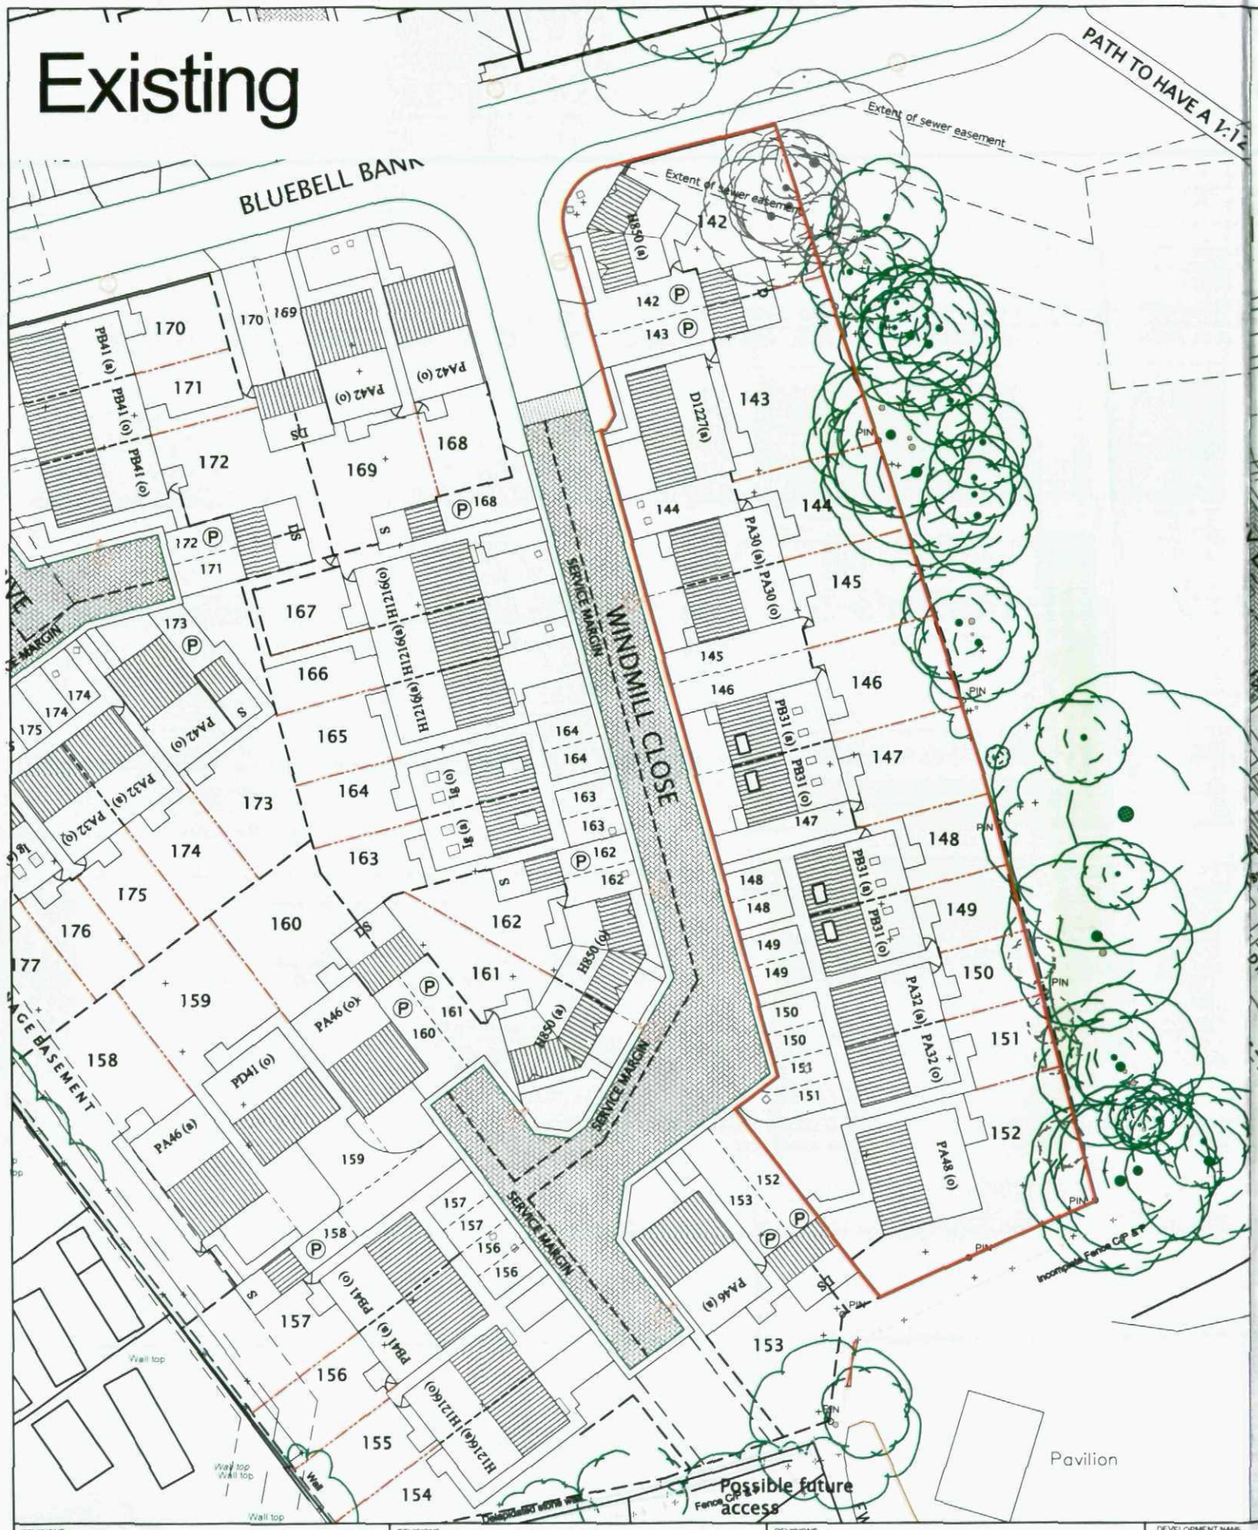
BLUEBELL BANK
PATH TO HAVE A 1:12
Extent of sewer easement
Extent of sewer easement
WINDMILL CLOSE
SERVICE MARGIN
SERVICE MARGIN
SERVICE MARGIN
SERVICE MARGIN
DRAINAGE BASEMENT
DRIVE
Pavilion
Possible future access
Wall top
Wall top
Wall top
Wall
Incomplete Fence O/P
Fence O/P
Dwg/datum edge
PIN
PIN
PIN