


Notes



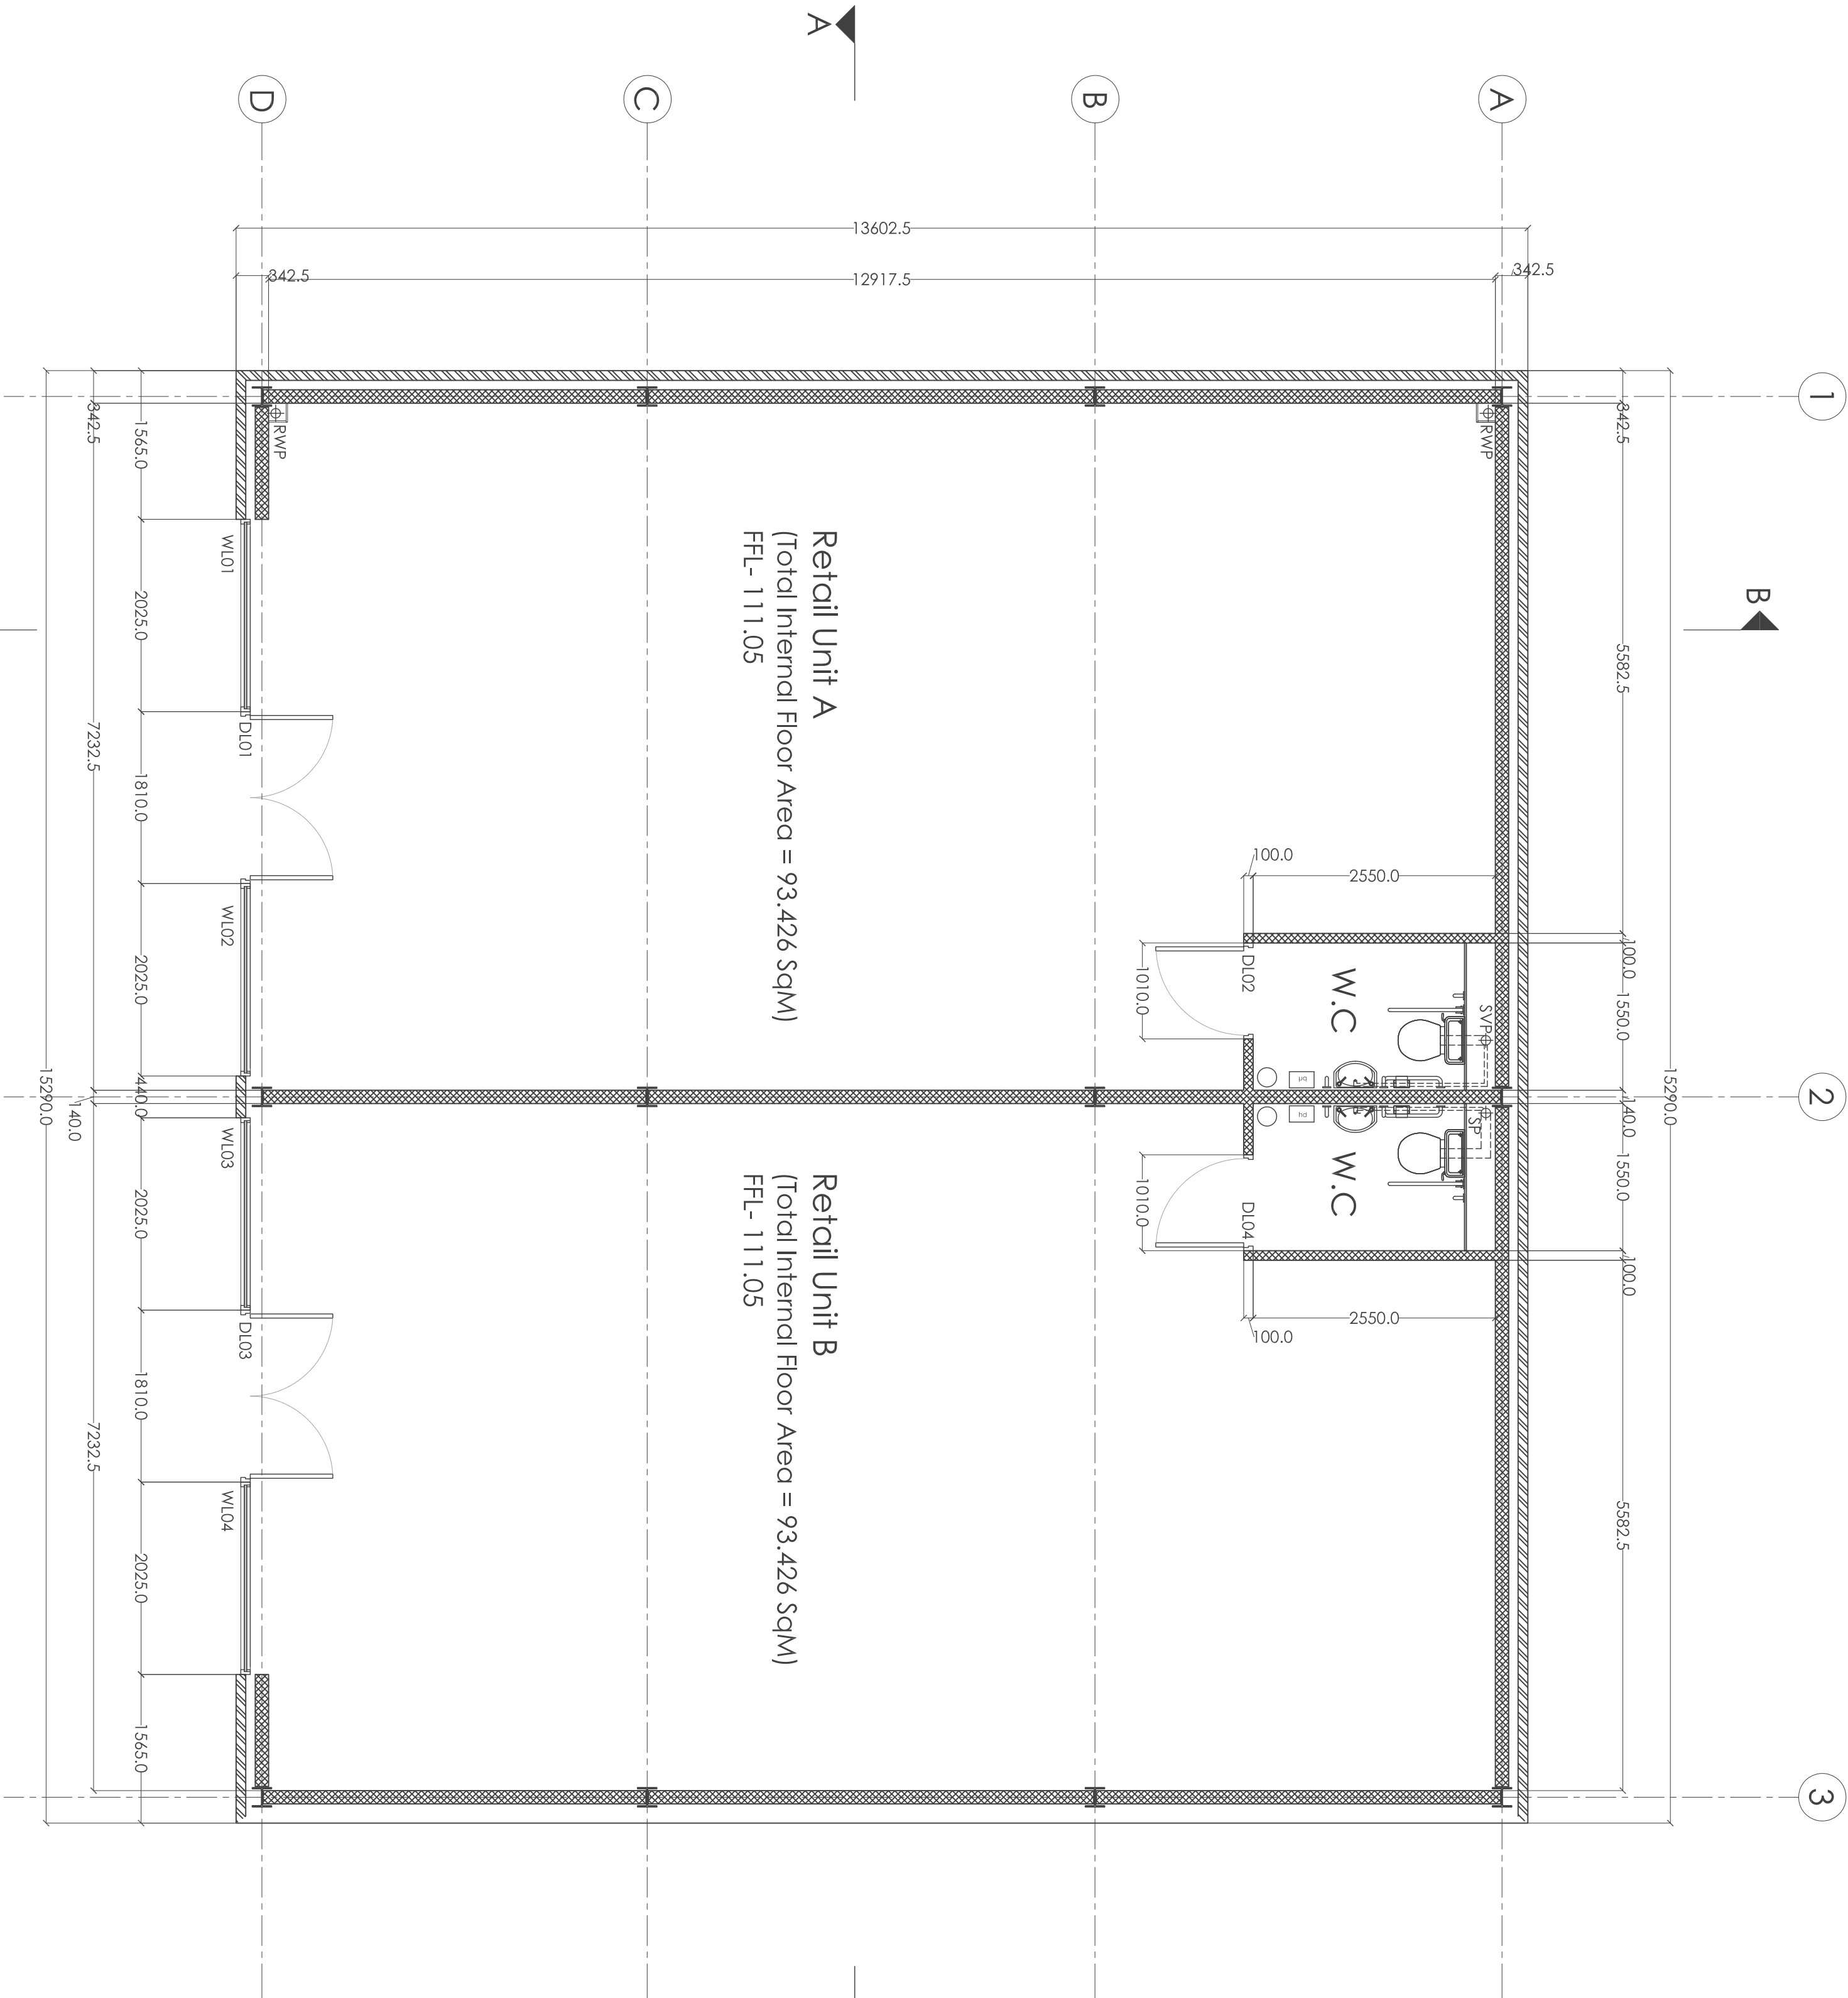

Rev		Description		Date	By
B		Layouts Aligned in Line With Clients Comments		13.01.17	RB
A		Grid Line 3, and Assoc. Blockwork, Aligned		08.01.17	RB

C	Concept	G	Tender
D	Planning	J	Construction
E	Building Regs	L	As Built
F	Production	SK	Sketch

j d a architects

info@jda-architects.com

www.jda-architects.com

mobile: 0161 336 5011

liverpool: 0151 666 0112

j d a architects

#architects

Condie, Fairhurst			
Project:			
Upper New Street, Barnsley			
Scale:	@ original size	Date:	Drawn By:
1:50	A1	Dec 2016	RB
			Checked By:
Title Block		Drawn By:	RB
Scale		Drawn By:	RB
1:50		Drawn By:	RB
