



EXISTING SIDE
ELEVATION 1:100

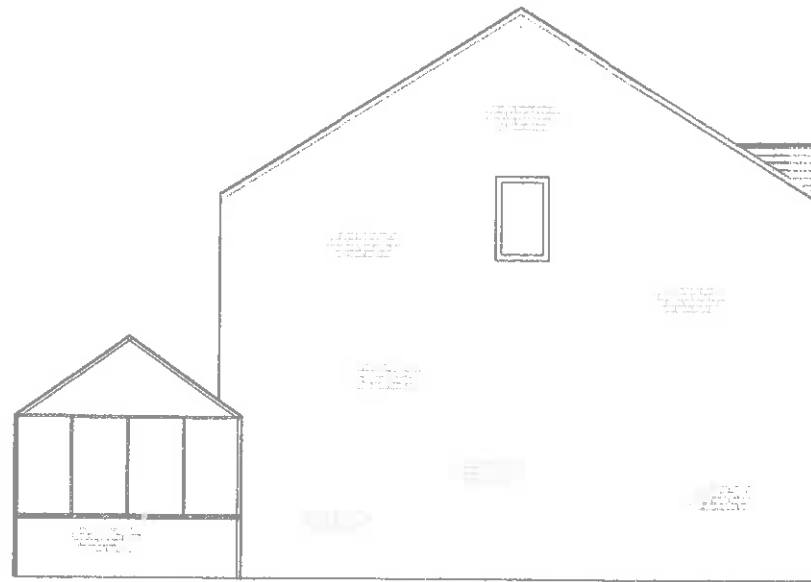


PROPOSED SIDE
ELEVATION 1:100



PROPOSED SIDE
ELEVATION 1:100

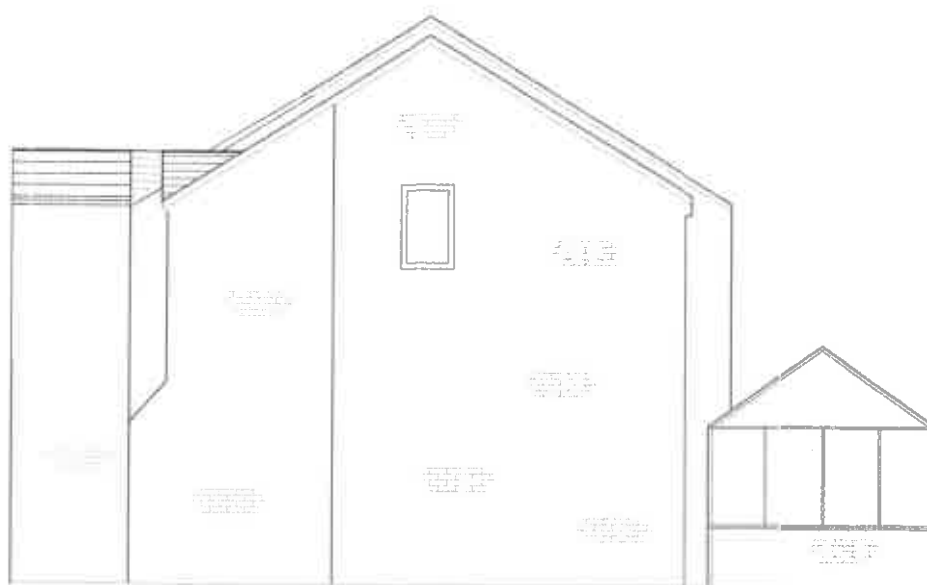

EXISTING SIDE
ELEVATION 1:100

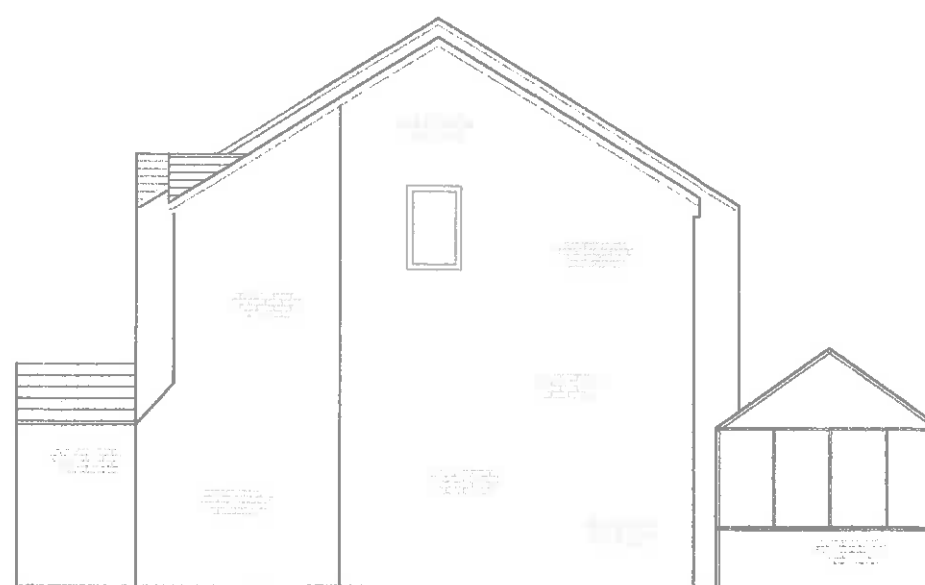

PLANNING APPLICATION

EXISTING WALLS FACING
BRICK - PROPOSED WALLS
FACING BRICK TO MATCH
EXISTING IN
COLOUR AND TEXTURE

NEW WINDOWS AND DOORS
TO BE WHITE UPVC TO
MATCH EXISTING

ROOF TILES TO MATCH
EXISTING IN SHADE
TEXTURE AND PROFILE

ALL GUTTERING AND DOWN
PIPES AND FASCIAS TO
MATCH EXISTING IN
COLOUR AND PROFILE

BALLUSTRADING TO NEW
PATIO DOORS TO BE BLACK
WROUGHT IRON TO MATCH
EXISTING

PROVIDE MIN OF 500MM
SETBACK TO FIRST FLOOR
EXTENSION TO PREVENT
TERRACING EFFECT.

**PLANNING
APPLICATION**
3 HIGH CLOSE DARTON
BARNSELY SOUTH
YORKSHIRE

PROPOSAL : FIRST FLOOR
EXTENSION OVER PORCH

SIDE ELEVATIONS
SCALE 1:100

DRAWING 2 **A**