
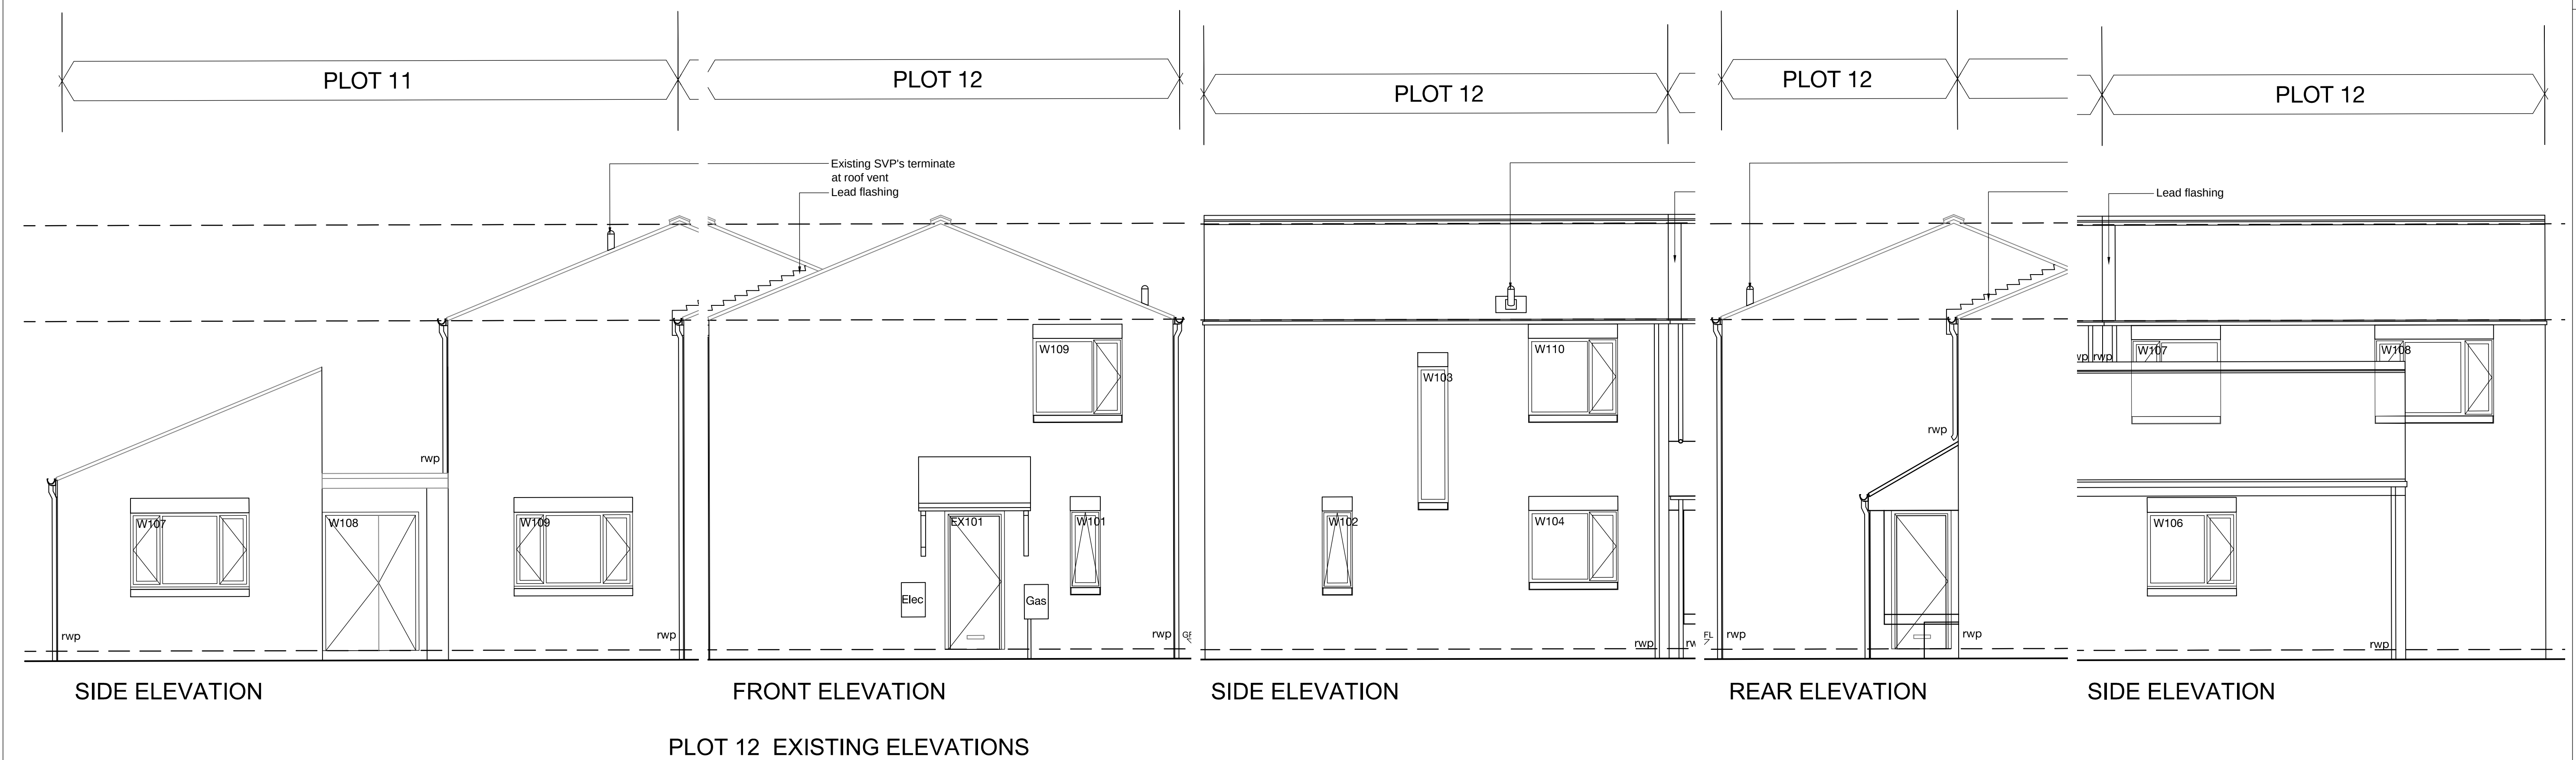


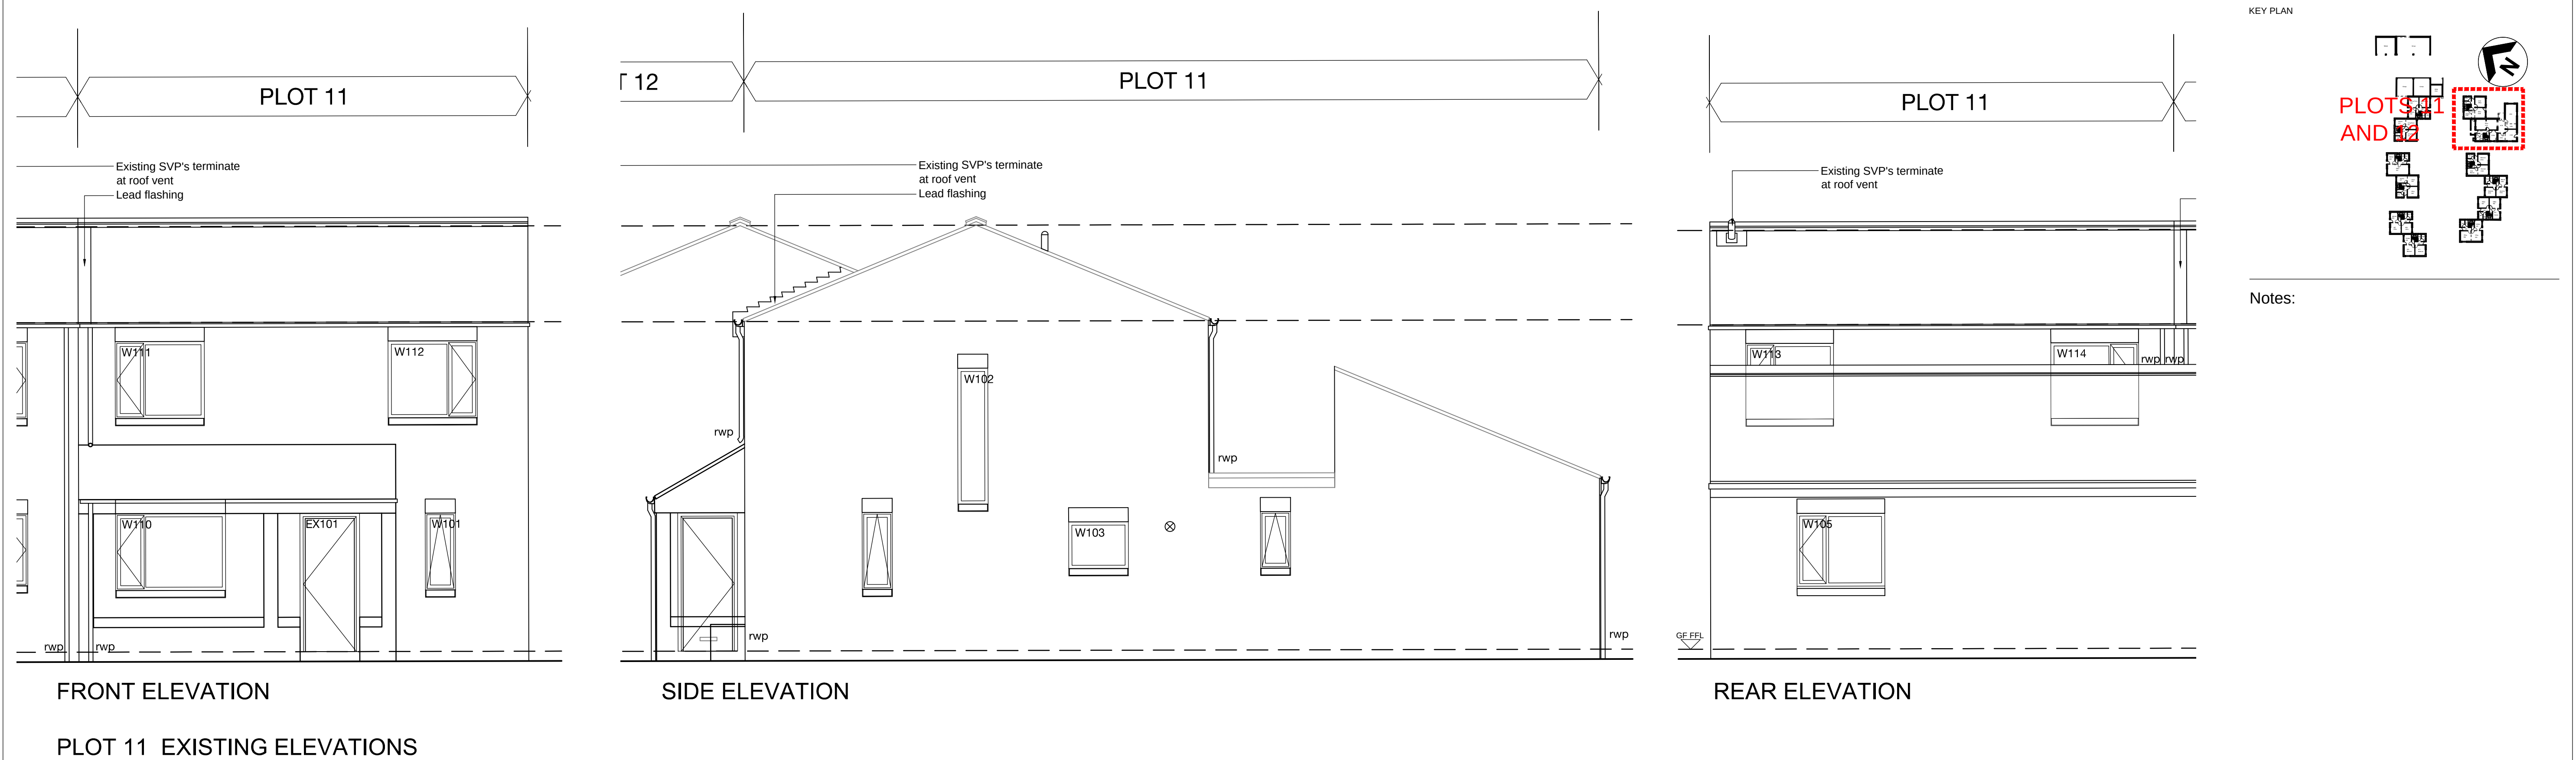

FIRST ISSUE						THIS DRAWING IS PRODUCED FOR USE IN THIS PROJECT ONLY AND MAY NOT BE USED FOR ANY OTHER PURPOSE. NPS PROPERTY CONSULTANTS LTD ACCEPT NO LIABILITY FOR THE USE OF THIS DRAWING OTHER THAN THE PURPOSE FOR WHICH IT WAS INTENDED IN CONNECTION WITH THIS PROJECT AS RECORDED IN THE 'PURPOSE FOR ISSUE' AND 'FILE STATUS CODE'.						RESPONSIBILITY IS NOT ACCEPTED FOR OTHERS SCALING DIRECTLY FROM THIS DRAWING. DO NOT SCALE FROM THIS DRAWING. USE WRITTEN DIMENSIONS ONLY.						CLIENT						PROJECT						NPS GROUP						SCALES						DISCIPLINE						PROJECT NUMBER					
P1						THIS DRAWING MAY NOT BE REPRODUCED IN ANY FORM WITHOUT PRIOR WRITTEN AGREEMENT OF NPS PROPERTY CONSULTANTS LTD.						0m 0.5 1.0 1.5 3.0m						BERNESLAI HOMES						KERESFORTH CLOSE, RESIDENTIAL CONVERSIONS						NPS Barnsley Ltd Gateway Plaza, Sackville St, Barnsley, South Yorkshire, S70 2RD, Tel: 01226 774605, Email: barnsley@nps.co.uk web: www.nps.co.uk						1:50						ARCHITECT						07-17-18-1-1409					
COMMENT						© CROWN COPYRIGHT AND DATABASE RIGHTS 2018. ORDNAVANCE SURVEY LICENCE NUMBER 100022264						1:50						EXISTING ELEVATIONS - PLOTS 11-12												NPS-DR-A-(00)-029						S0						TENDER						P1					
REV						DRAWN						DATE						CHECKED						DATE						APPROVED						DATE						DRAWN BY						PUN					