




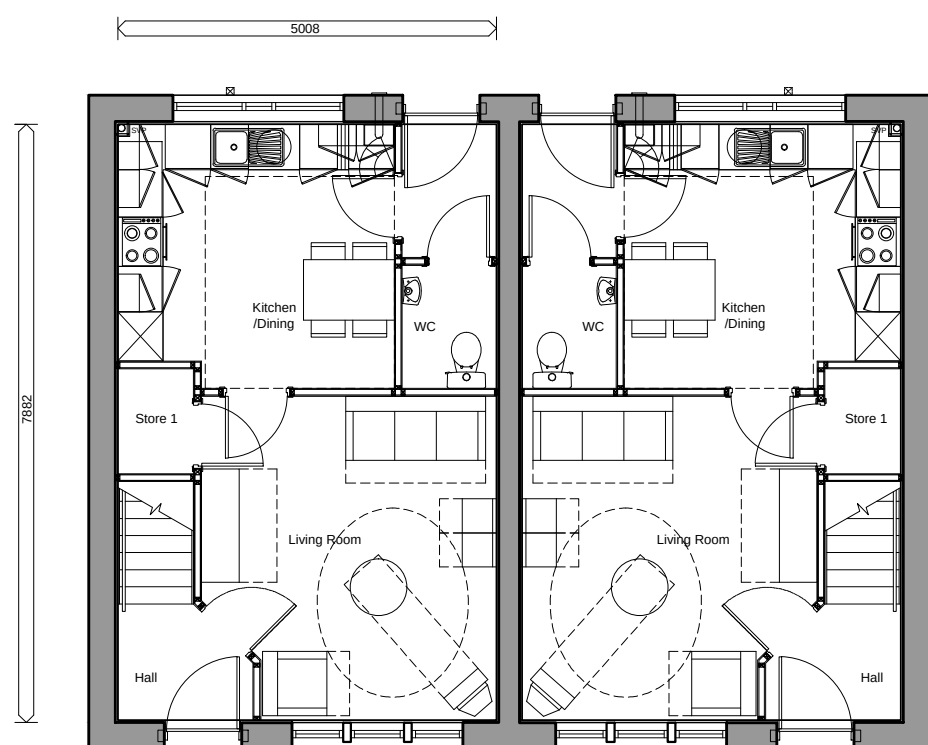

2B4P Dwelling  
Ground Floor (39.5 m<sup>2</sup>)  
First Floor (39.5 m<sup>2</sup>)  
Total 79 m<sup>2</sup>

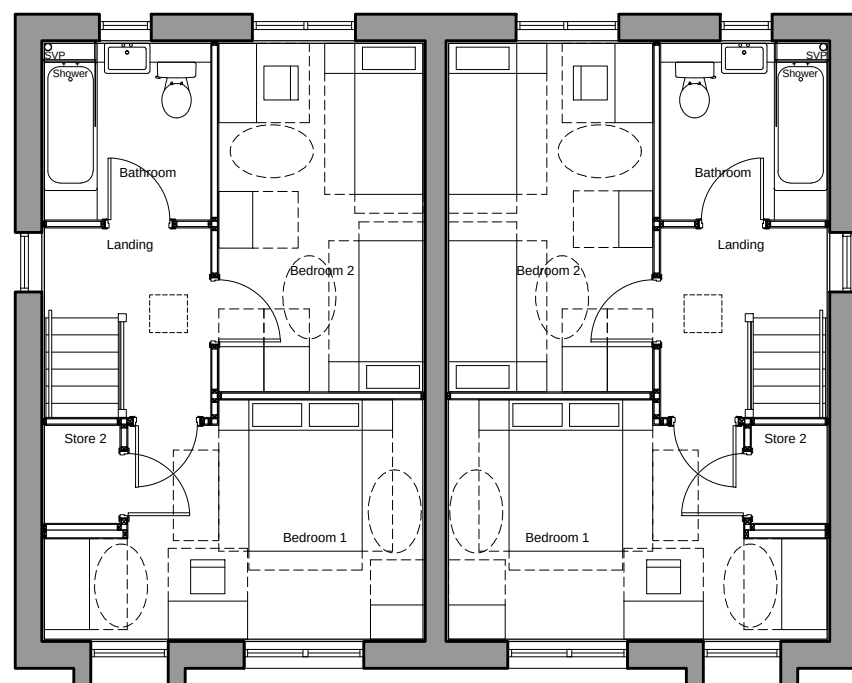


2B4P Dwelling  
First Floor (39.5 m<sup>2</sup>)

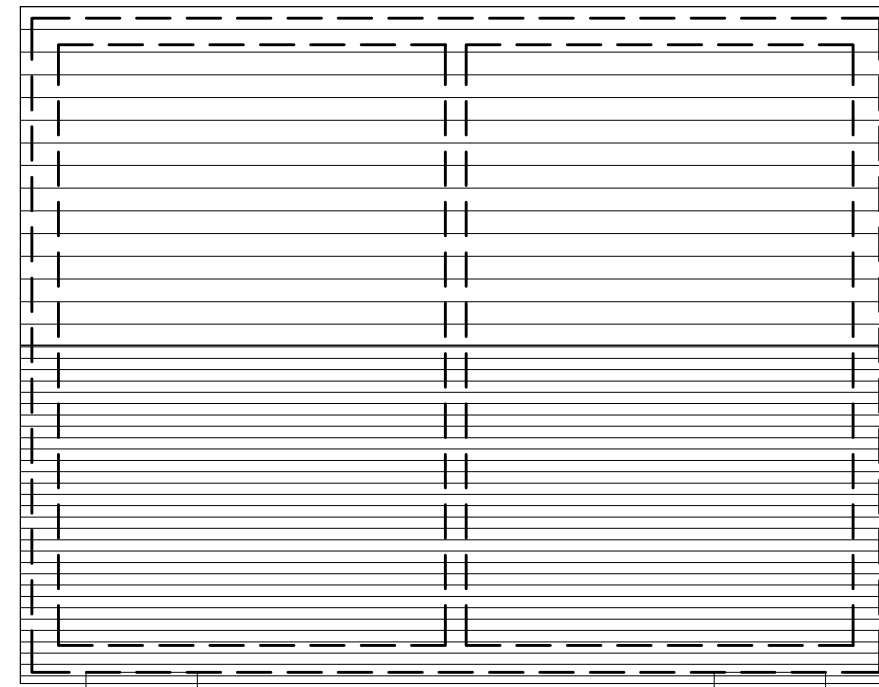

Roof Plan




Front Elevation

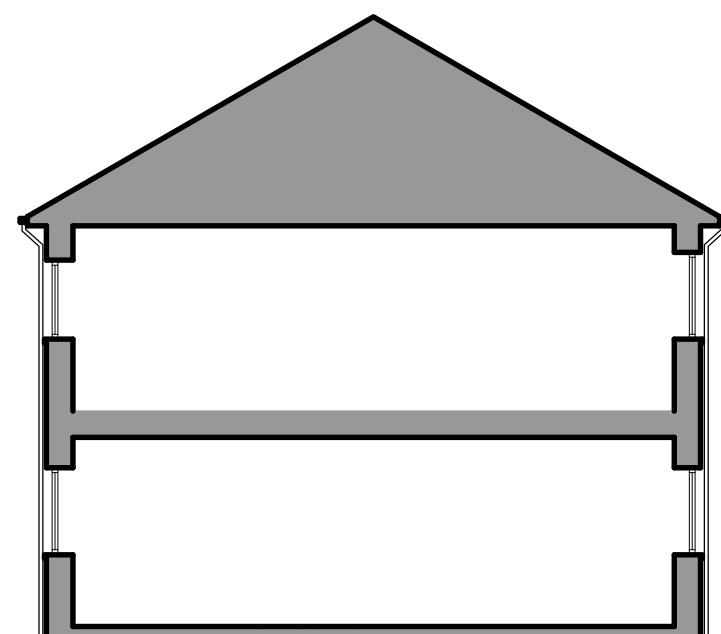

Section



Rear Elevation

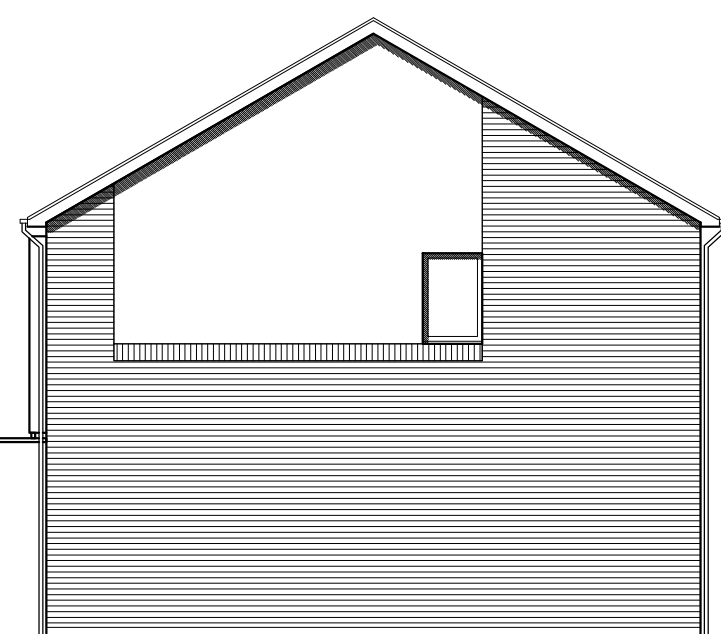

Typical Side Elevation