

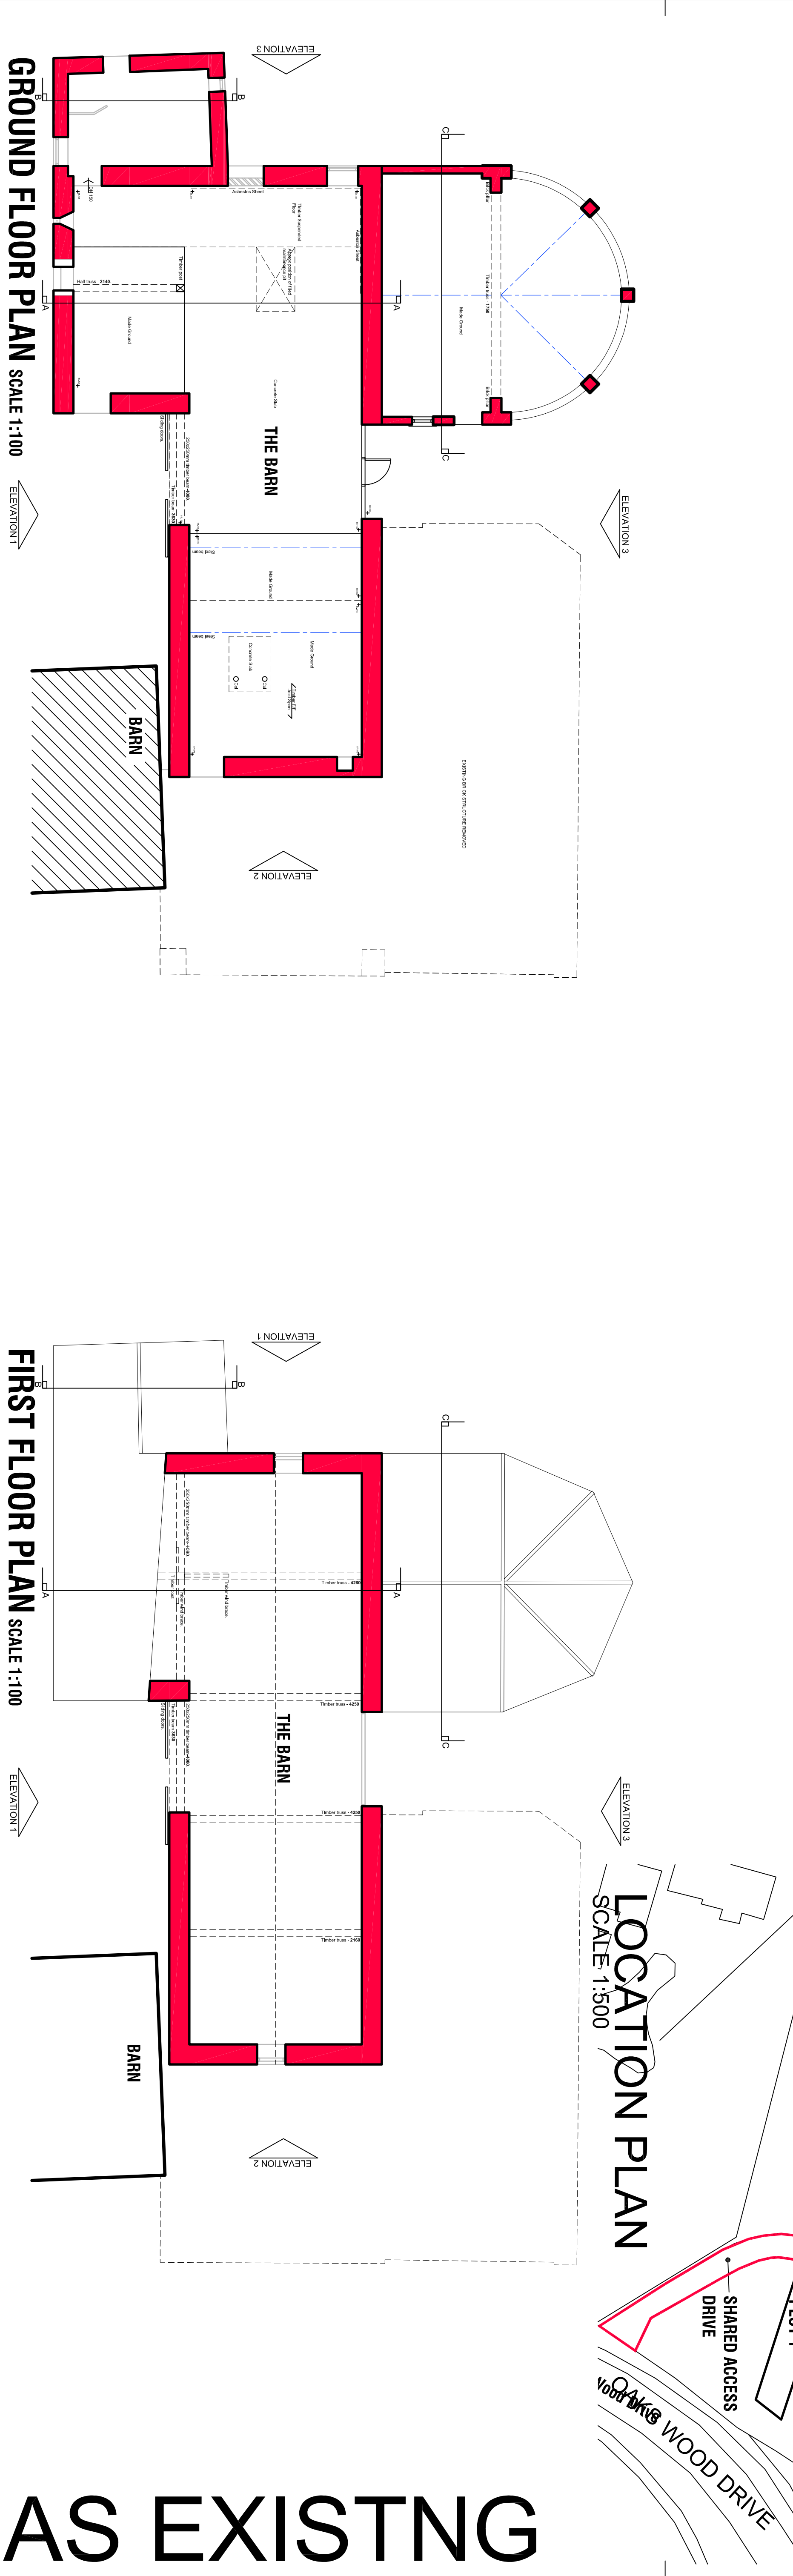
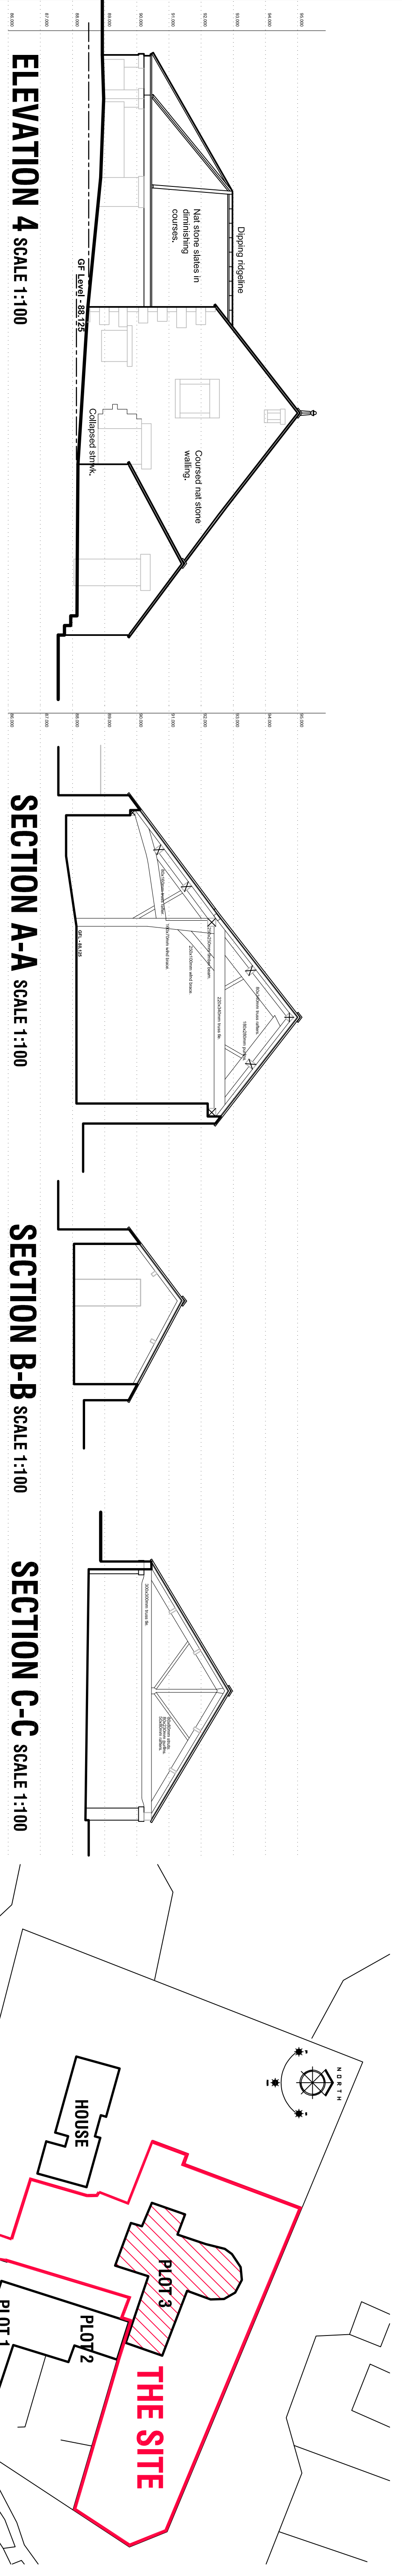


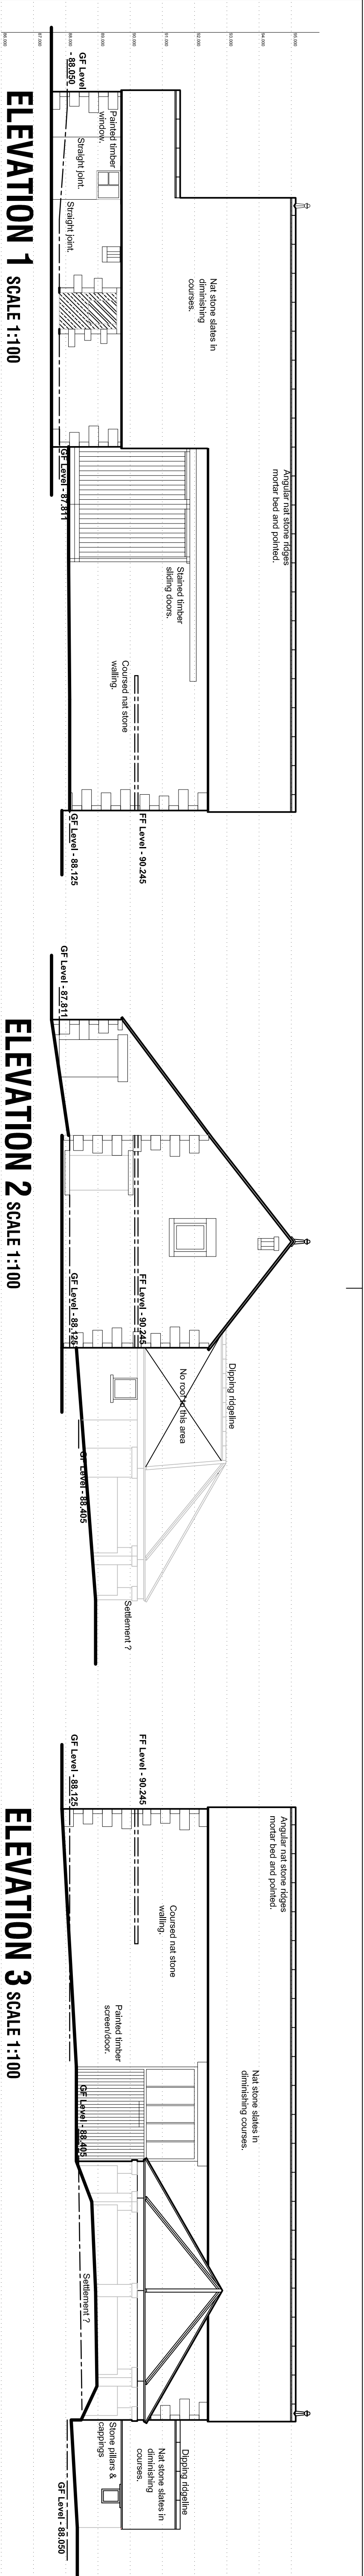

LOCATION PLAN  
SCALE 1:500

HOUSE  
PLOT 1  
PLOT 2  
PLOT 3  
THE SITE  
SHARED ACCESS DRIVE  
WOOD DRIVE

AS EXISTING

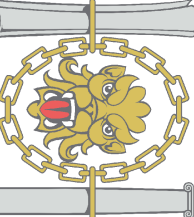

Chartered Institute of Architectural Technicians  
Registered Practice

1. THE DRAWING AND THE CONTRACTS AND PARTS THEREIN ARE THE PROPERTY OF NYP ARCHITECTURAL SERVICES LTD. AND SHALL BE USED OR REPRODUCED ONLY UNDER CONTRACT.  
2. CONTRACTORS AND SUB-CONTRACTORS MUST CHECK AND ASSESS ALL DIMENSIONS BEFORE PREPARING SHOP DRAWINGS OR COMMENCING WORK ON SITE.  
3. CONTRACTORS ARE RESPONSIBLE FOR INFORMING THE DESIGNER OF ANY DISCREPANCY, DISCREPANCY ON THIS DRAWING OR BETWEEN THE DRAWING AND THE EXISTING CONDITIONS OF THE SITE.  
4. WRITTEN DIMENSIONS ONLY ARE TO BE USED FROM THIS DRAWING. IF IN ANY DOUBT ASK FOR CLARIFICATION.

Notes:

| Revisions: |                   |
|------------|-------------------|
| Date       | Description       |
| 27-06-2016 | A REVISION MARKED |

**NYP ARCHITECTURAL SERVICES**  
The Grove, High Street, Osbourn, Banbury, S15 3AG. Tel: 01226 200895 E-mail: [sales@nyp.co.uk](mailto:sales@nyp.co.uk) / [info@nyp.co.uk](mailto:info@nyp.co.uk)

**Project:**  
PLOT 3 OAKS FARM  
OAKS WOOD DRIVE  
DARTON, BANBURY

**Client:**  
MR P LISTER

**Drawing Title:**  
PLANS, SECTION & ELEVATIONS  
AS EXISTING

**Date:**  
APRIL 2016

**Scale:**  
AS INDICATED

**Ref:**  
02/31

**Dwg. No.:**  
PLOT 1

**Rev.:**  
A